



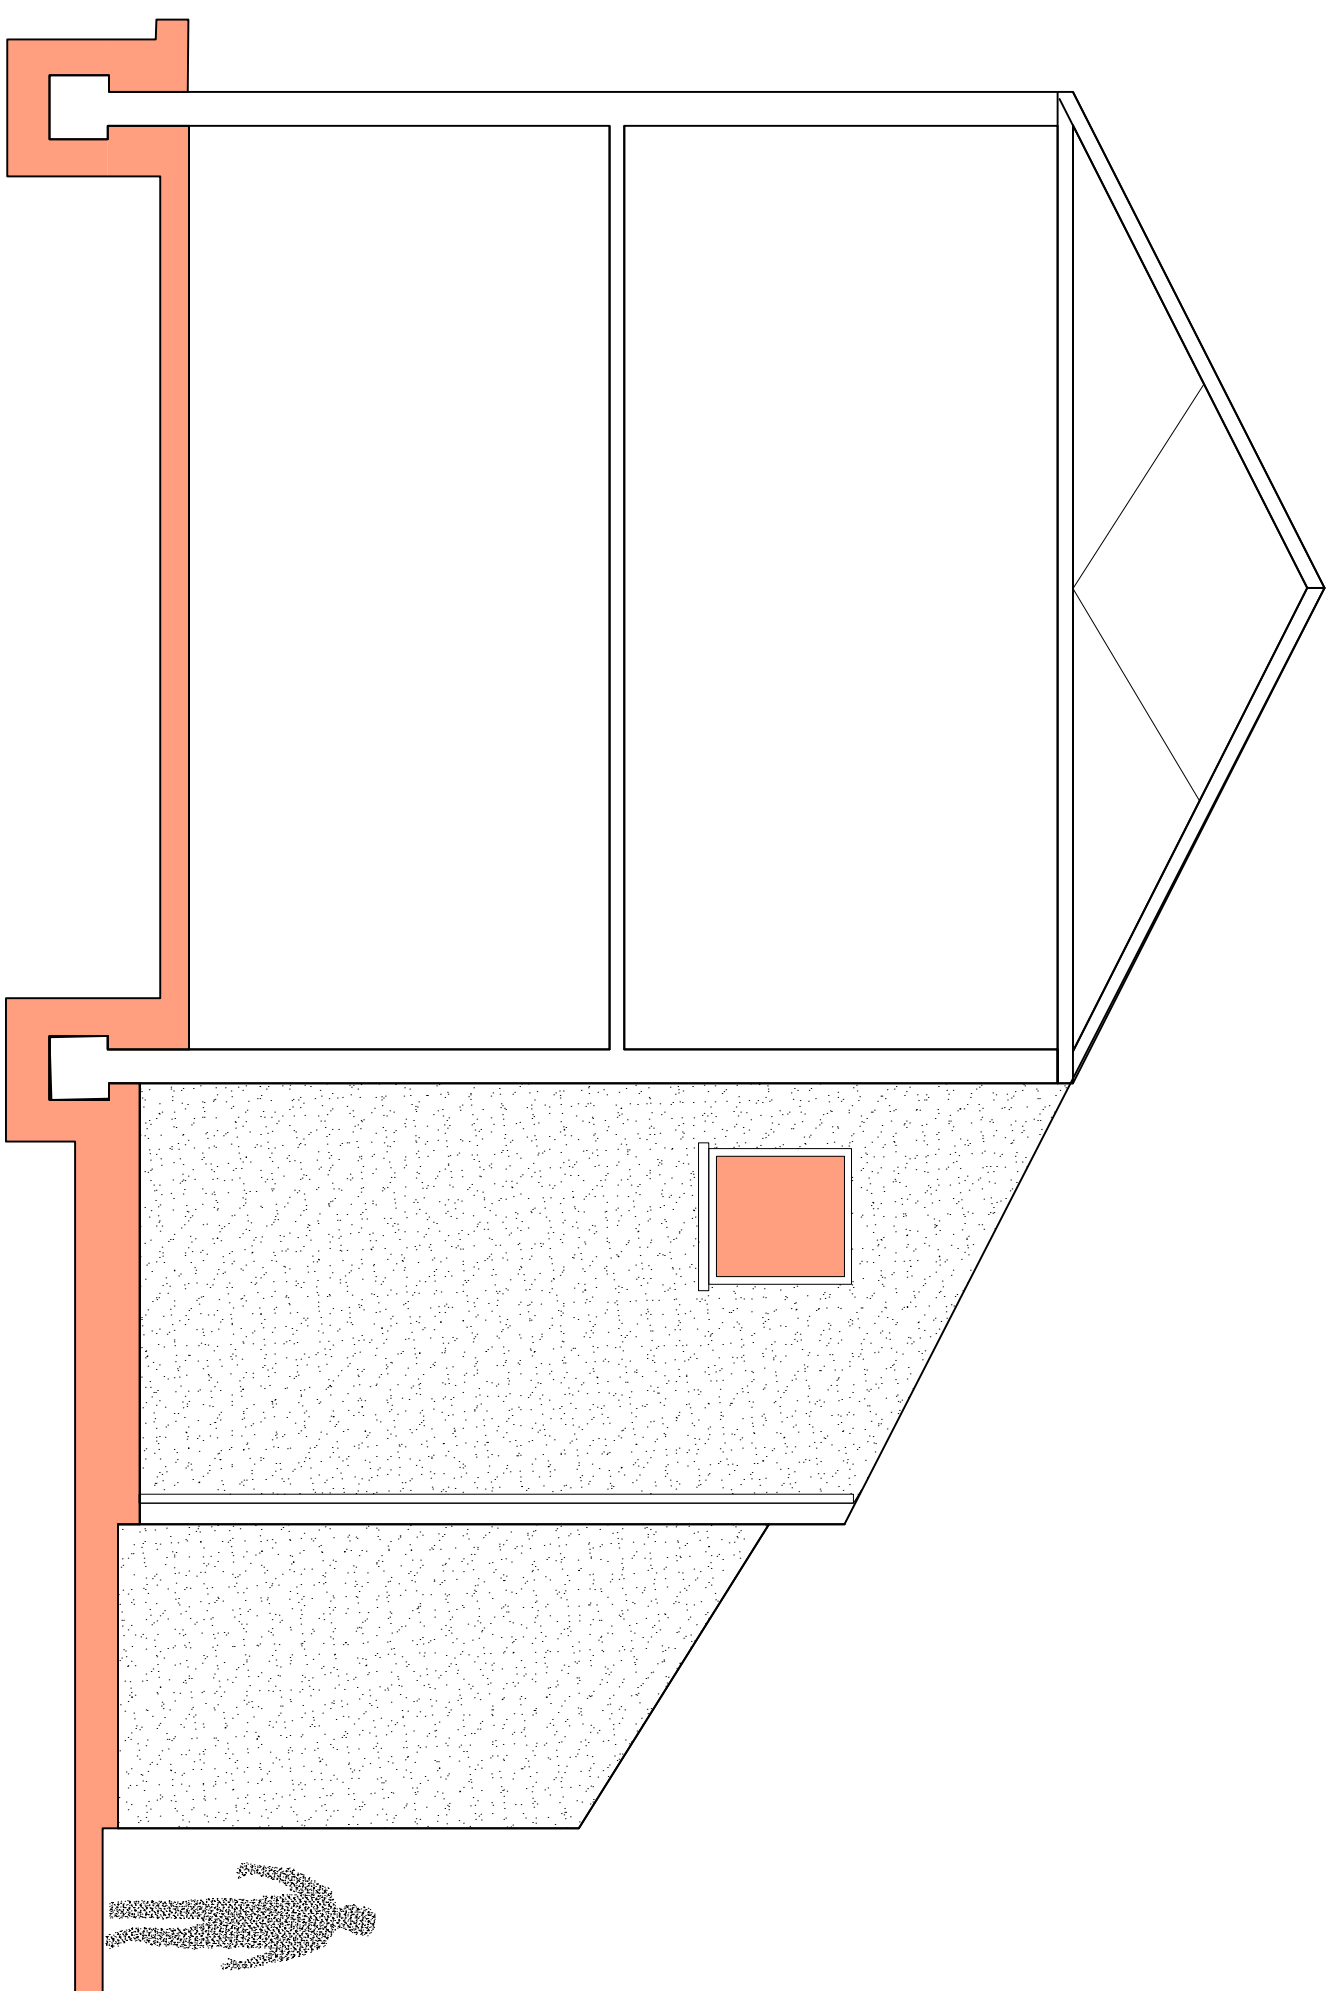

Existing Section Elevation A-A


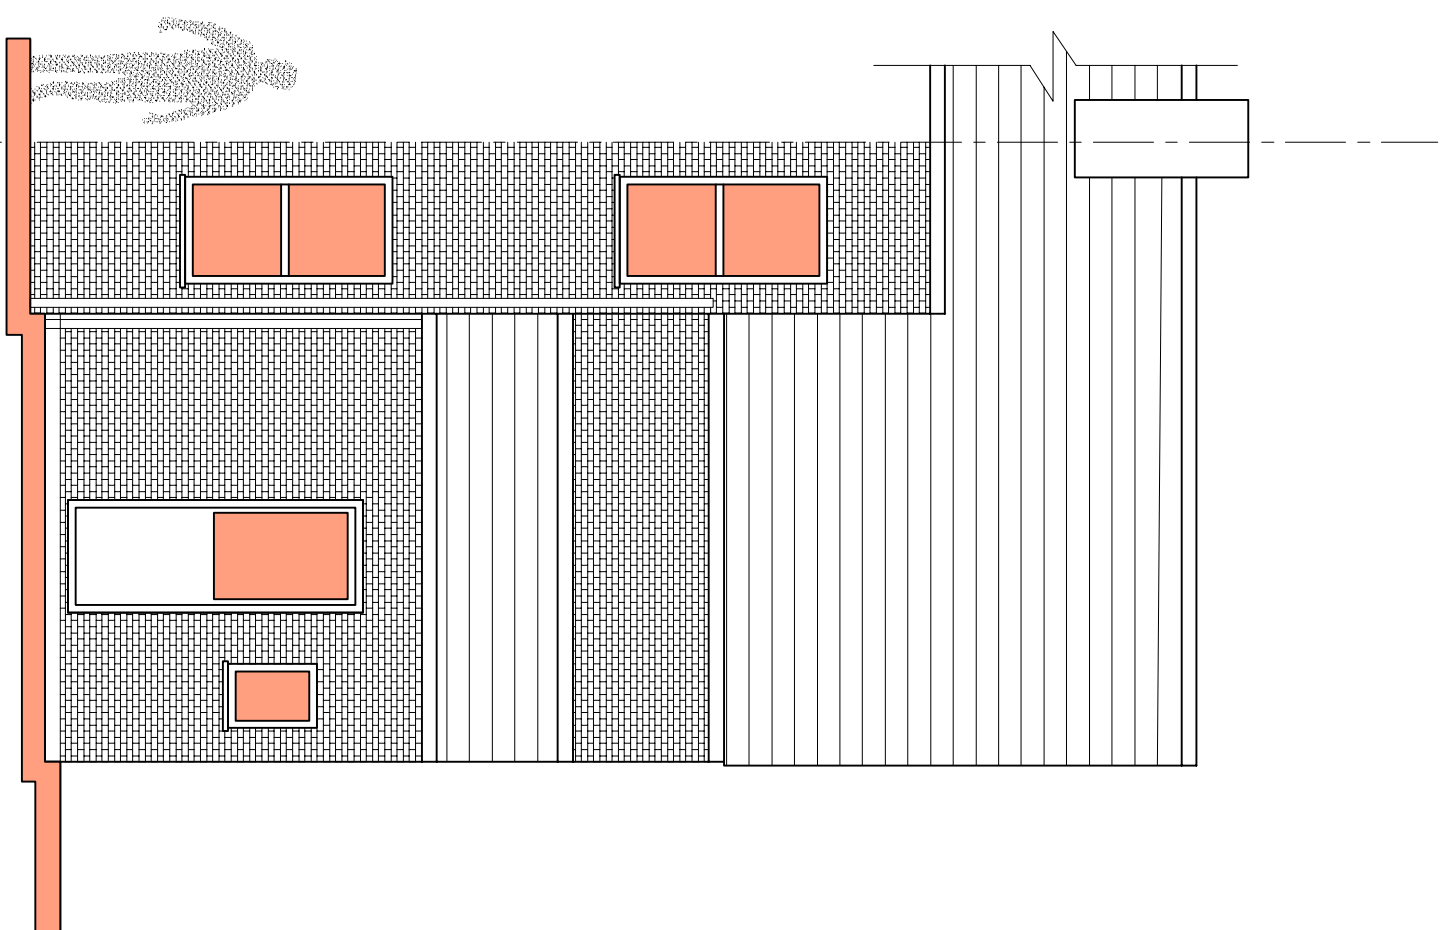


Existing Ground Floor Plan

Existing First Floor Plan

Existing Roof Plan

Existing Rear Elevation

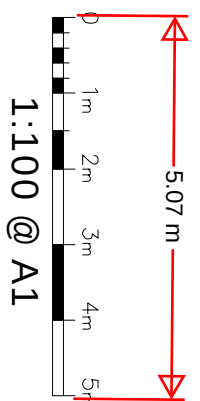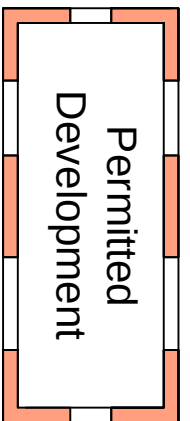

72 Wrotham Road
Gravesend DA11 0QF

Scale	1:100 @ A1	Date	May '24	Drawn by		Rev	
Job No.	51-1000-989	S03		Rev	P1		