
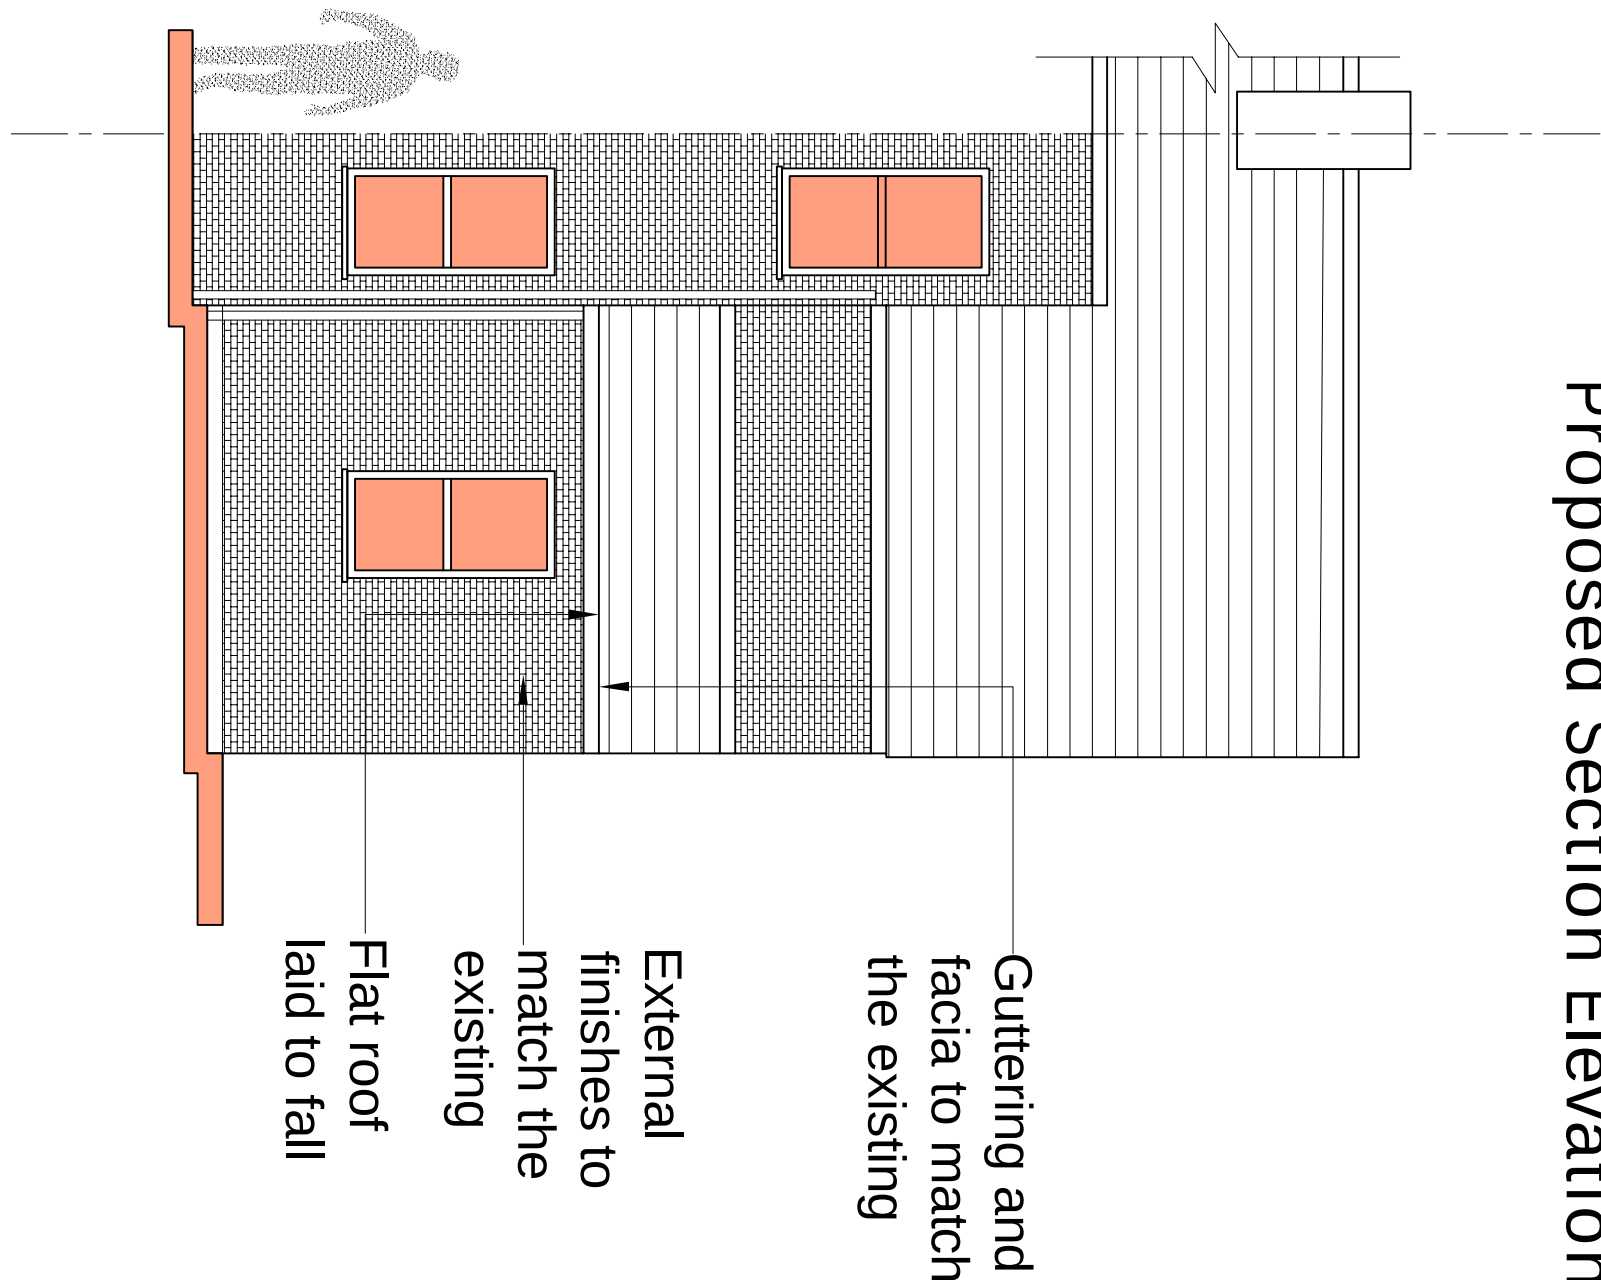
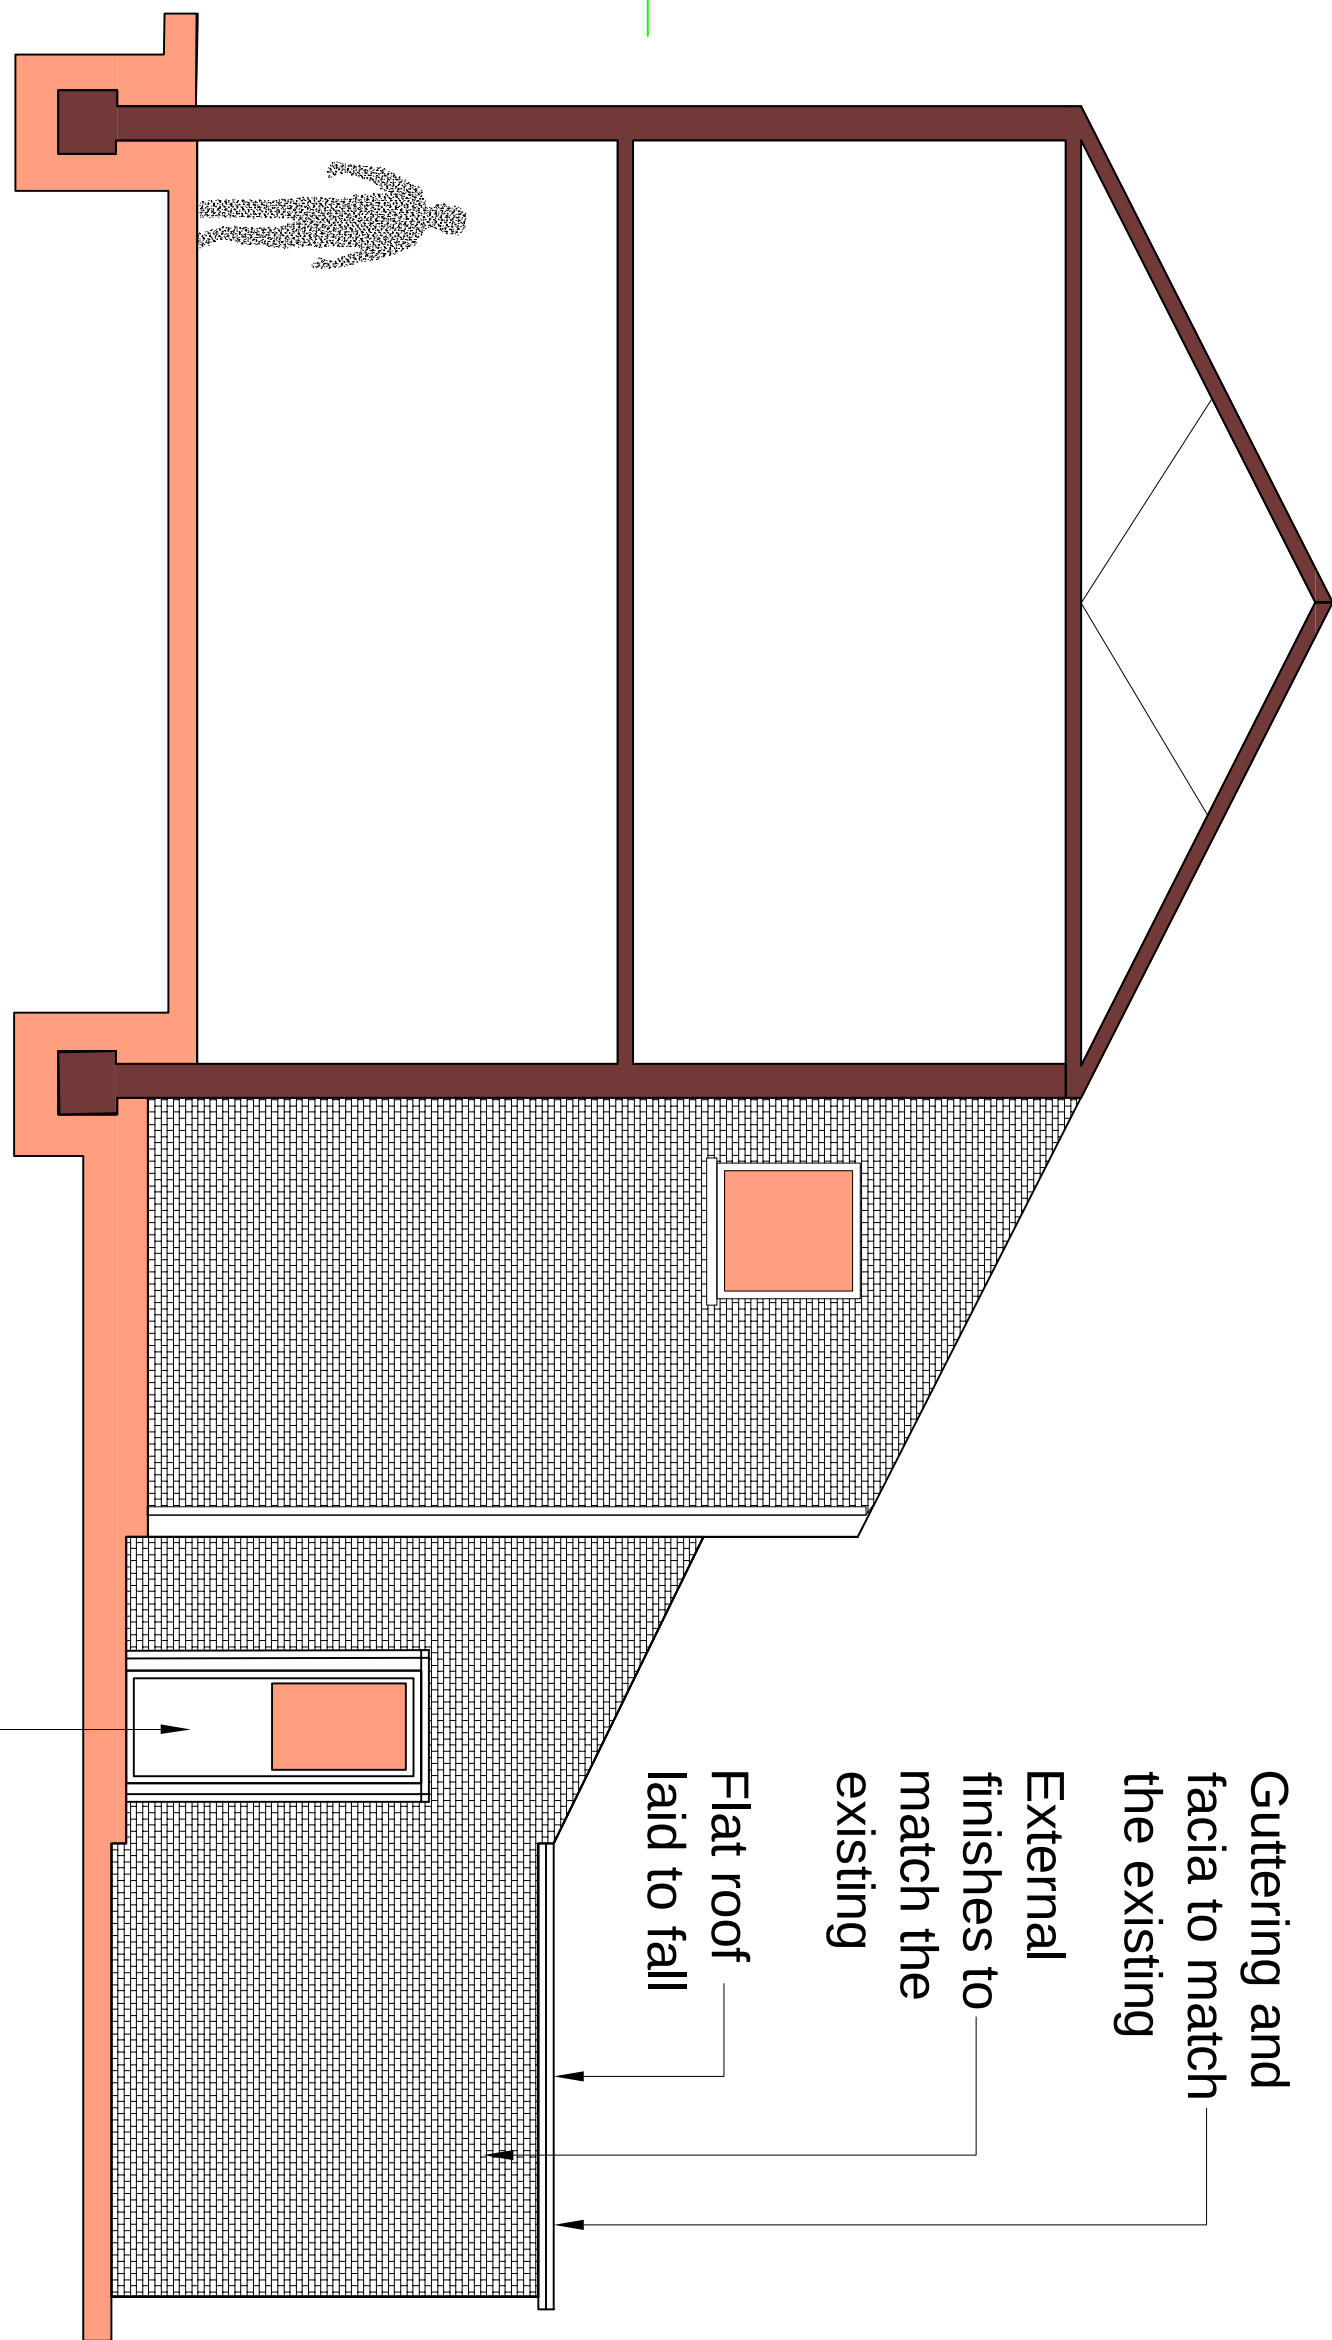
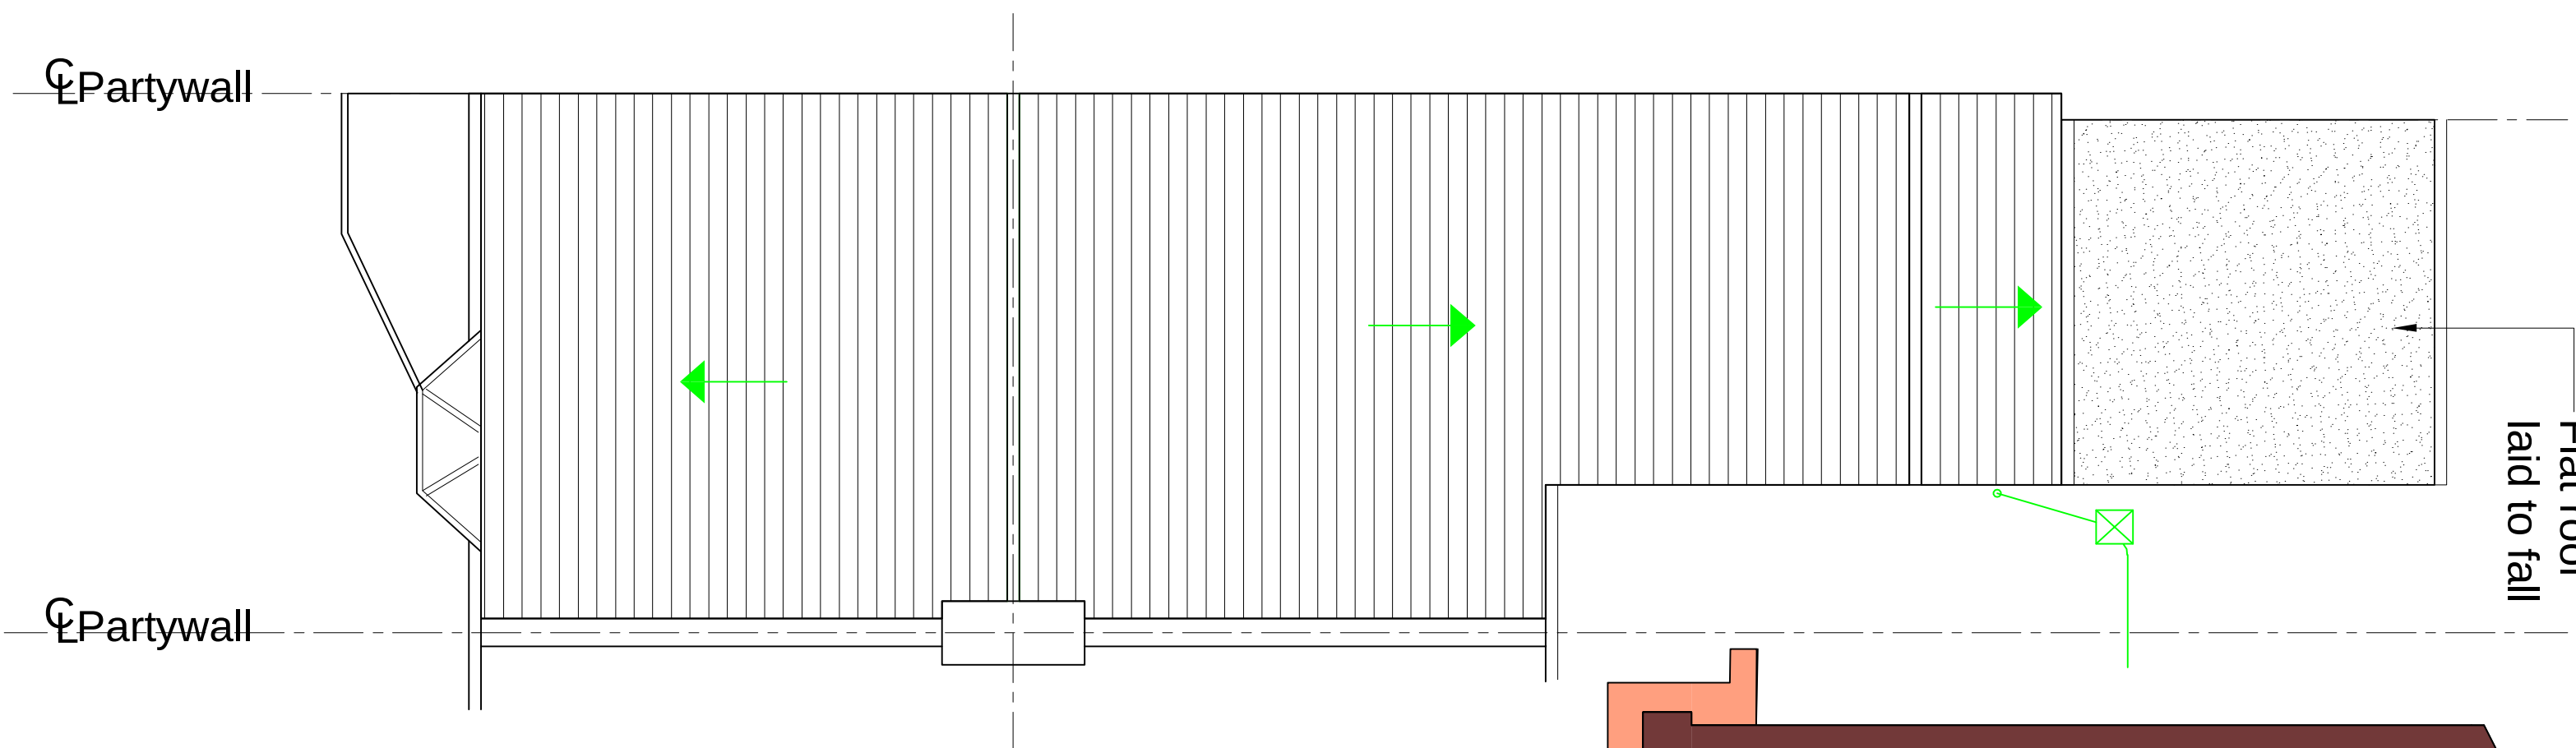
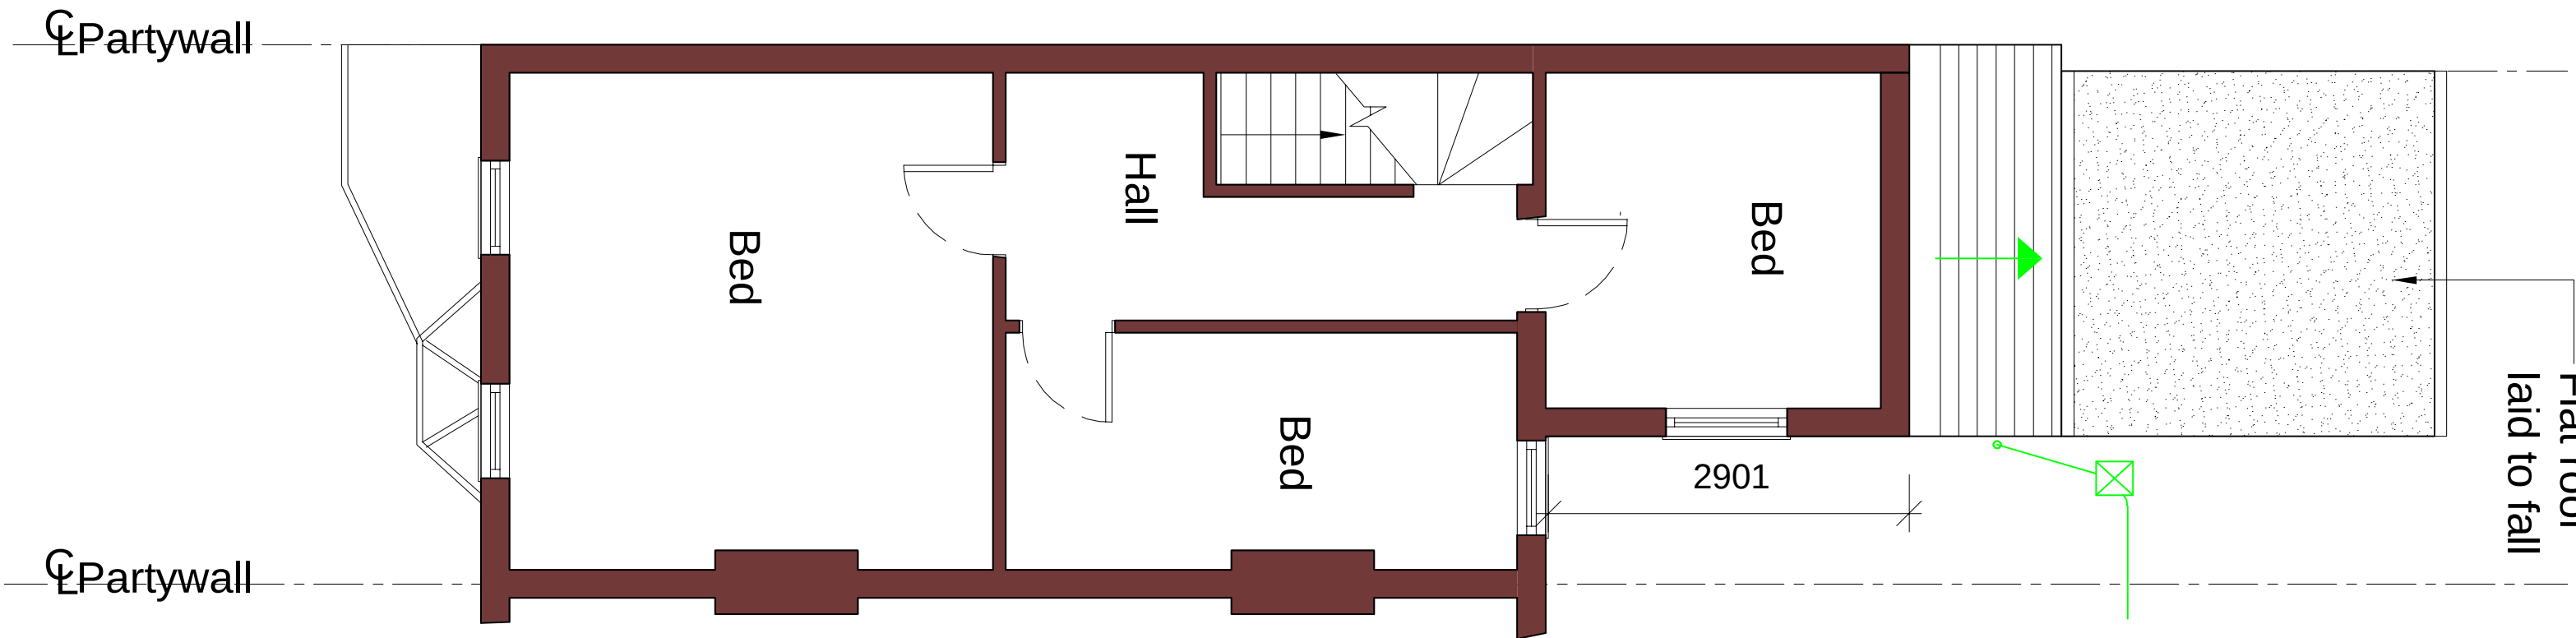


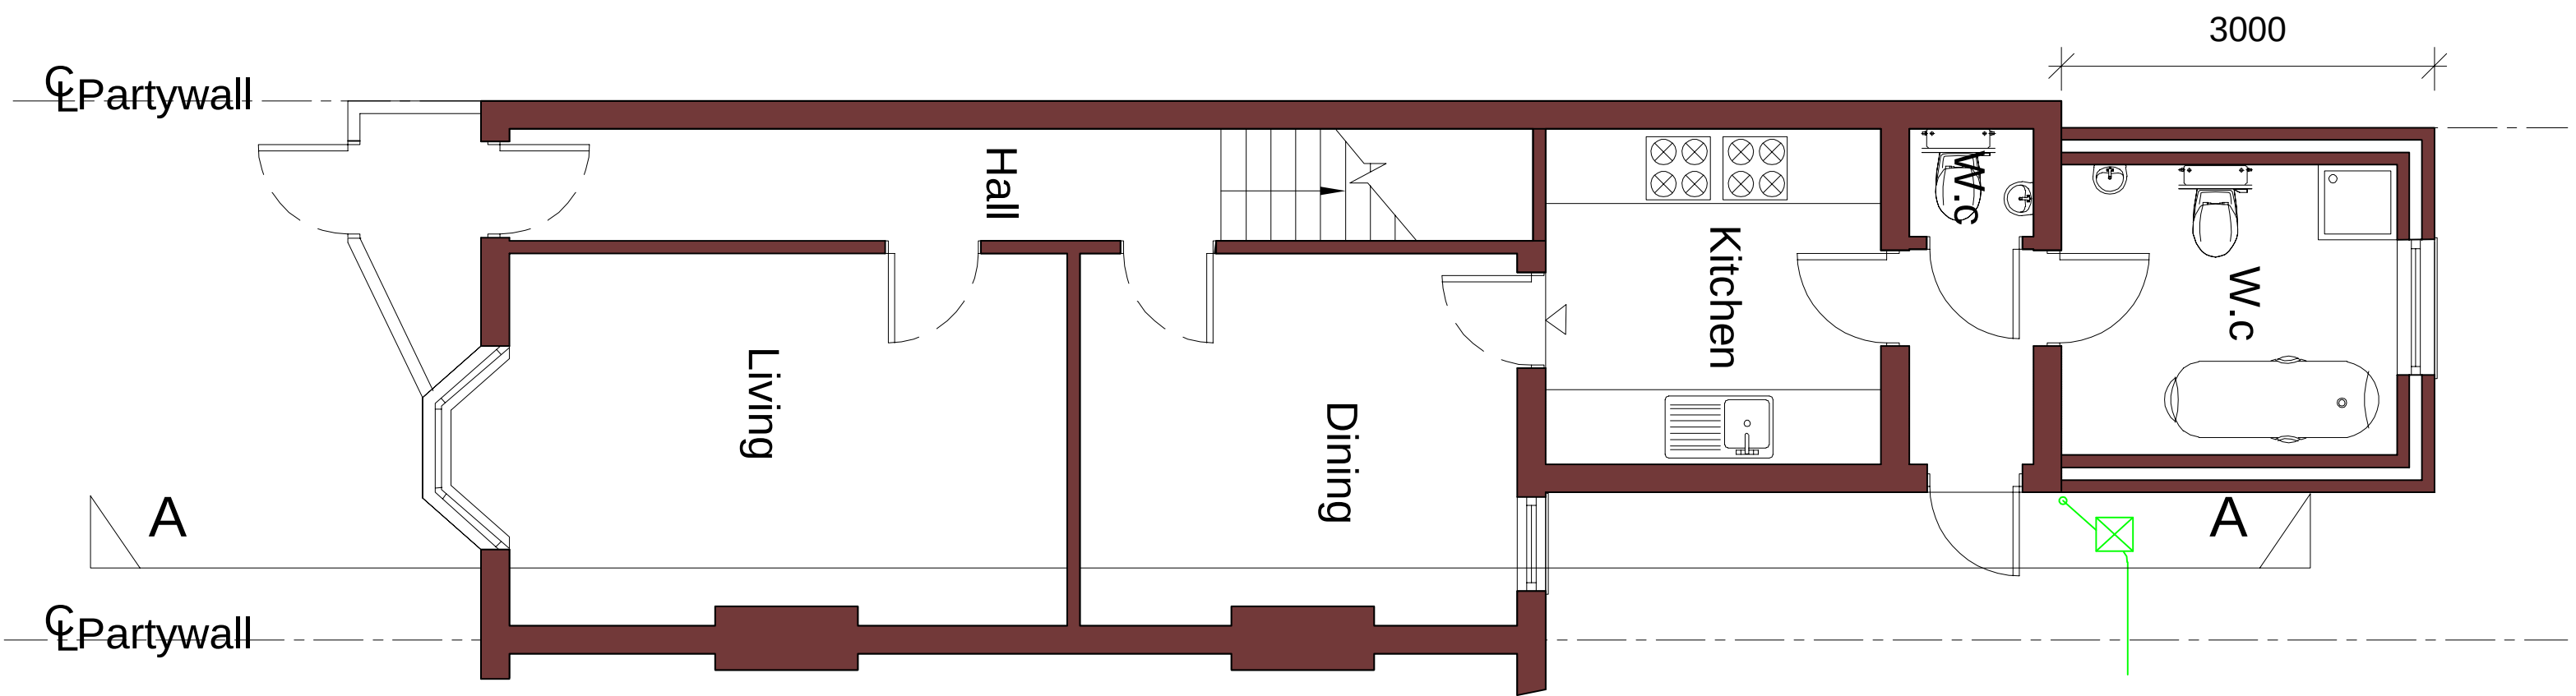


Proposed Section Elevation A - A

Proposed Rear Elevation

Proposed Ground Floor Plan

Proposed First Floor Plan

Proposed Roof Plan

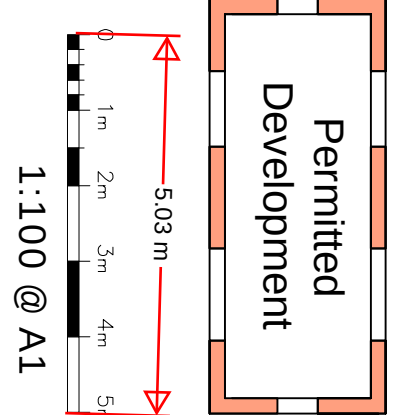

P1	ISSUED TO PLANNING		
Rev		Date	



Job Title
72 Wrotham Road
Gravesend DA11 0QF

Drawing Title
Proposed Plans & Elevations

Scale	Date	Drawn No.	Rev
1:100 @ A1	May '24		
Job No.		Drawn No.	Rev
51-1000-989		S04	P1