




Existing Front Elevation

Scale 1:100

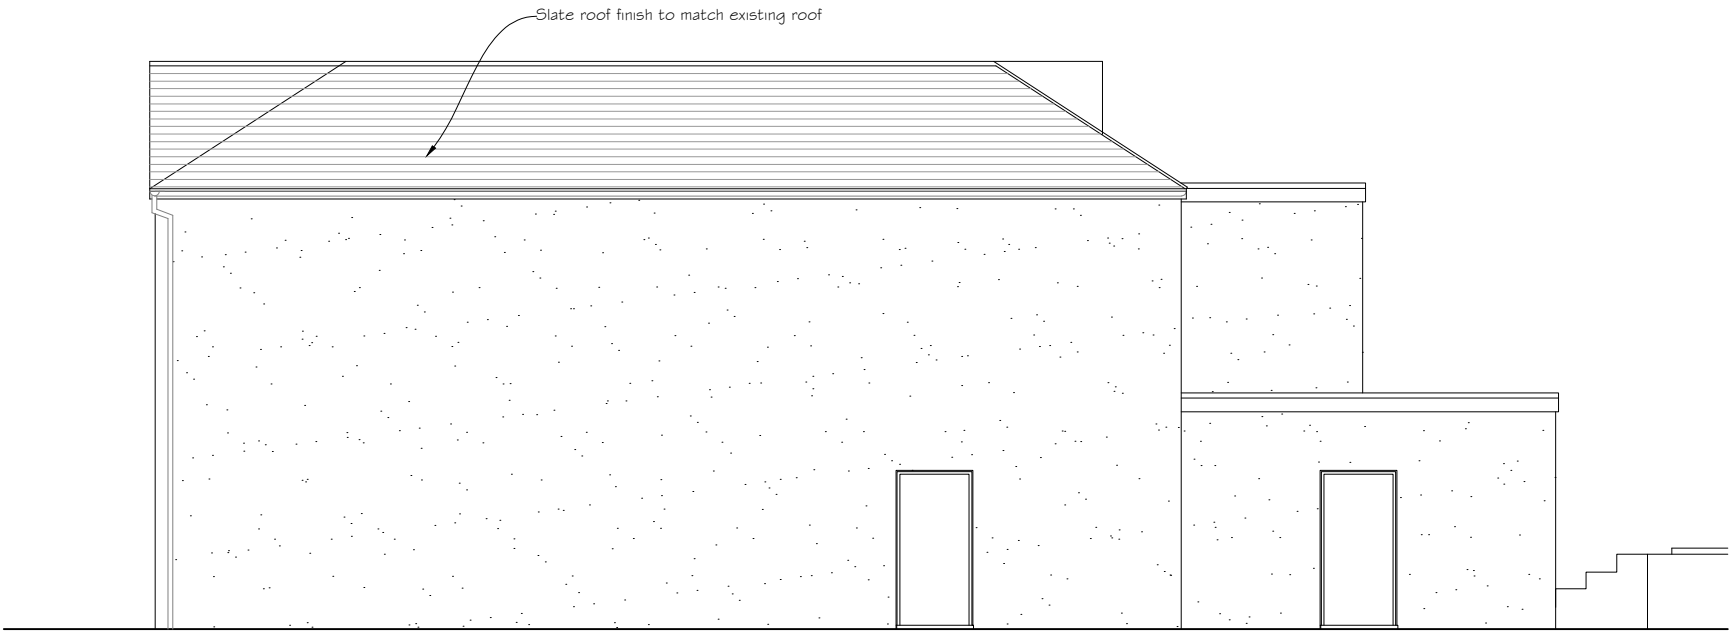

Existing Side Elevation




Existing Rear Elevation



Existing First Floor Plan

Scale 1:100

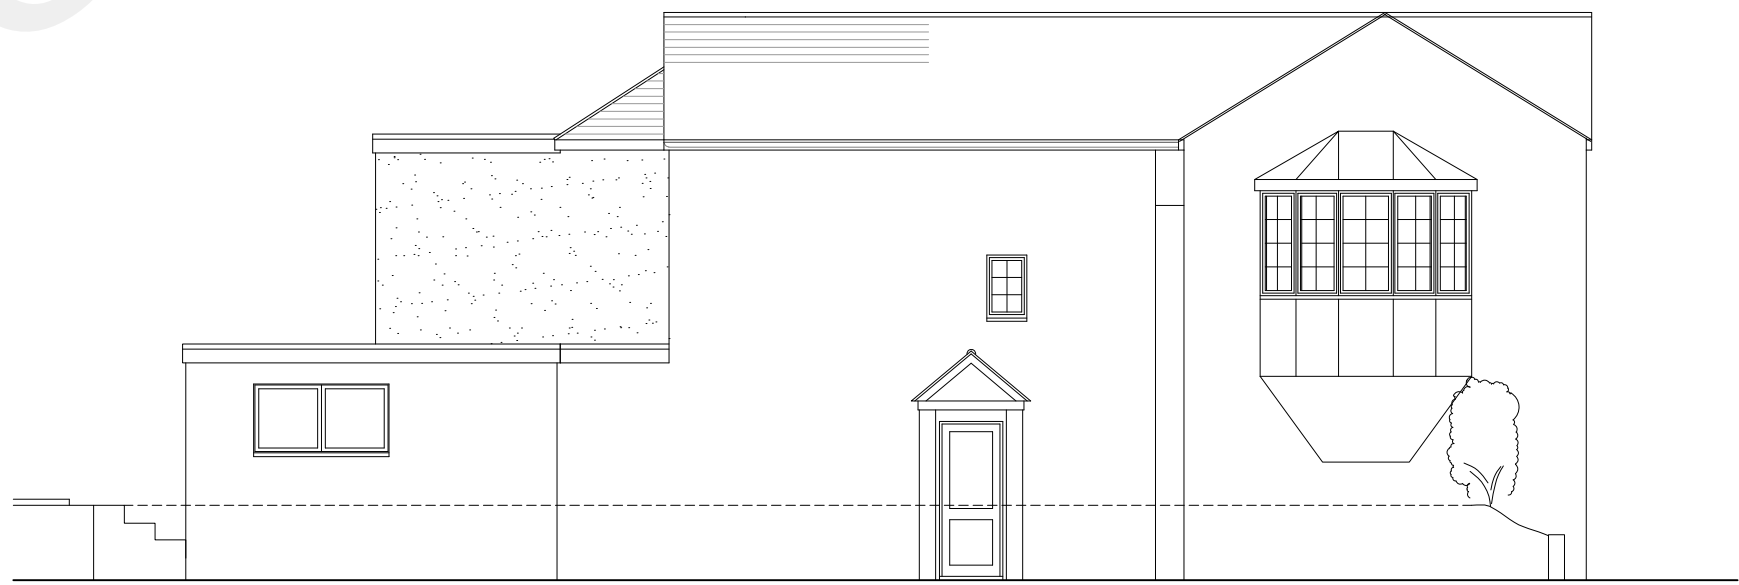

Existing Side Elevation

Rev A- Scale amended. 17 October 2022

Synergy Planning & Property Consultants Ltd Suite 6 Lister Quay Marine City Centre Rochester Kent ME2 4HU		
Client	Mr Z F Chaudhry	
Address	Higham Post Office 2 Hermitage Road ME3 7DA	
Drawing title	Existing first floor plan & elevations	
Scale	1:100	
Date	September 2022	Drawn by
Drawing No	22/389 02	A