



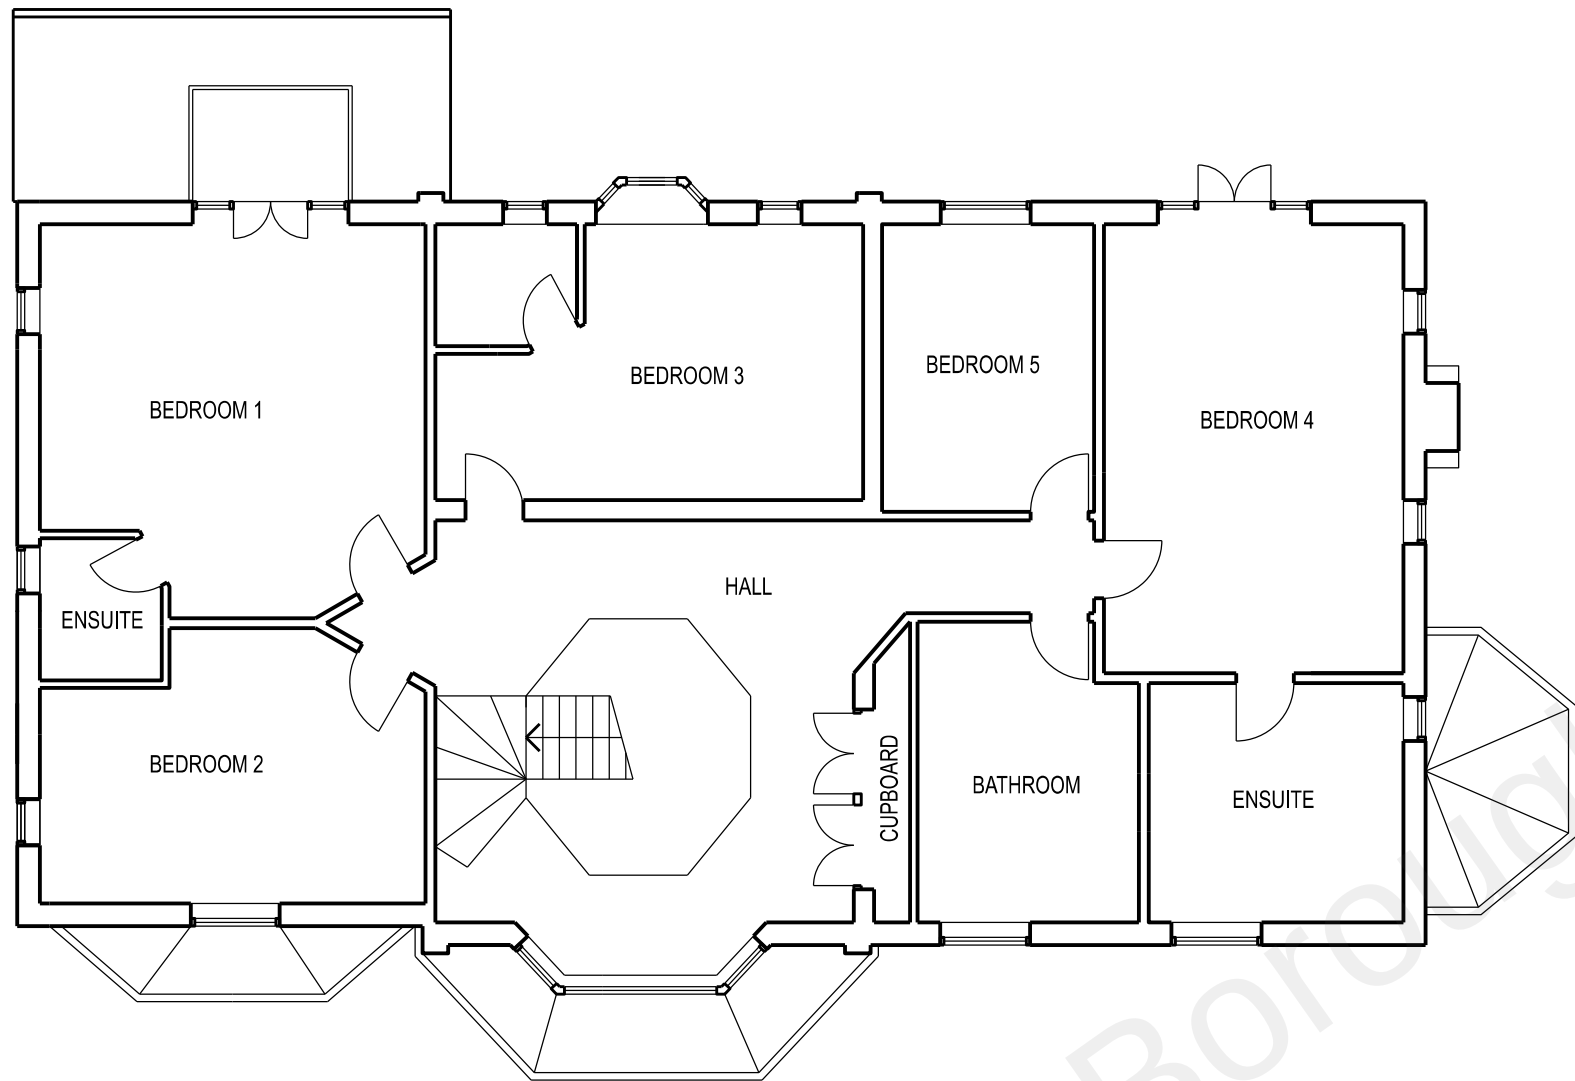

FIRST FLOOR PLAN

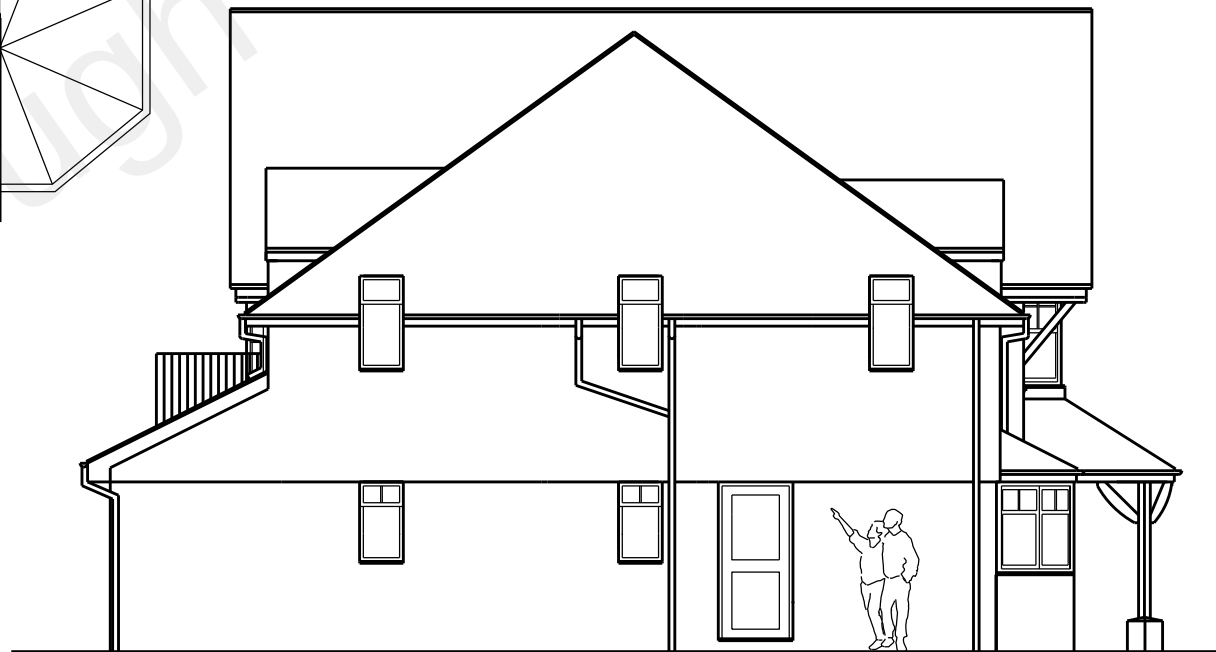

SIDE EAST ELEVATION



REAR SOUTH ELEVATION



PLANNING APPLICATION

REVISION DATE

ARCHITECT
TAARCHITECTS
 11 JOYDENS WOOD ROAD BEXLEY
 KENT DA5 2HS Tel 07905 130591
ta140256@googlemail.com

JOB
 PROPOSED DOUBLE STOREY
 REAR EXTENSION AT
 TANNERS GRANGE TANYARD HILL
 SHORNE KENT DA12 3EN

DRAWING
 EXISTING FIRST FLOOR PLAN
 REAR SOUTH AND SIDE EAST
 ELEVATIONS

SCALE DATE
 1:100 AT A3 AUG 2022

DRAWING NO.
 SG/29