


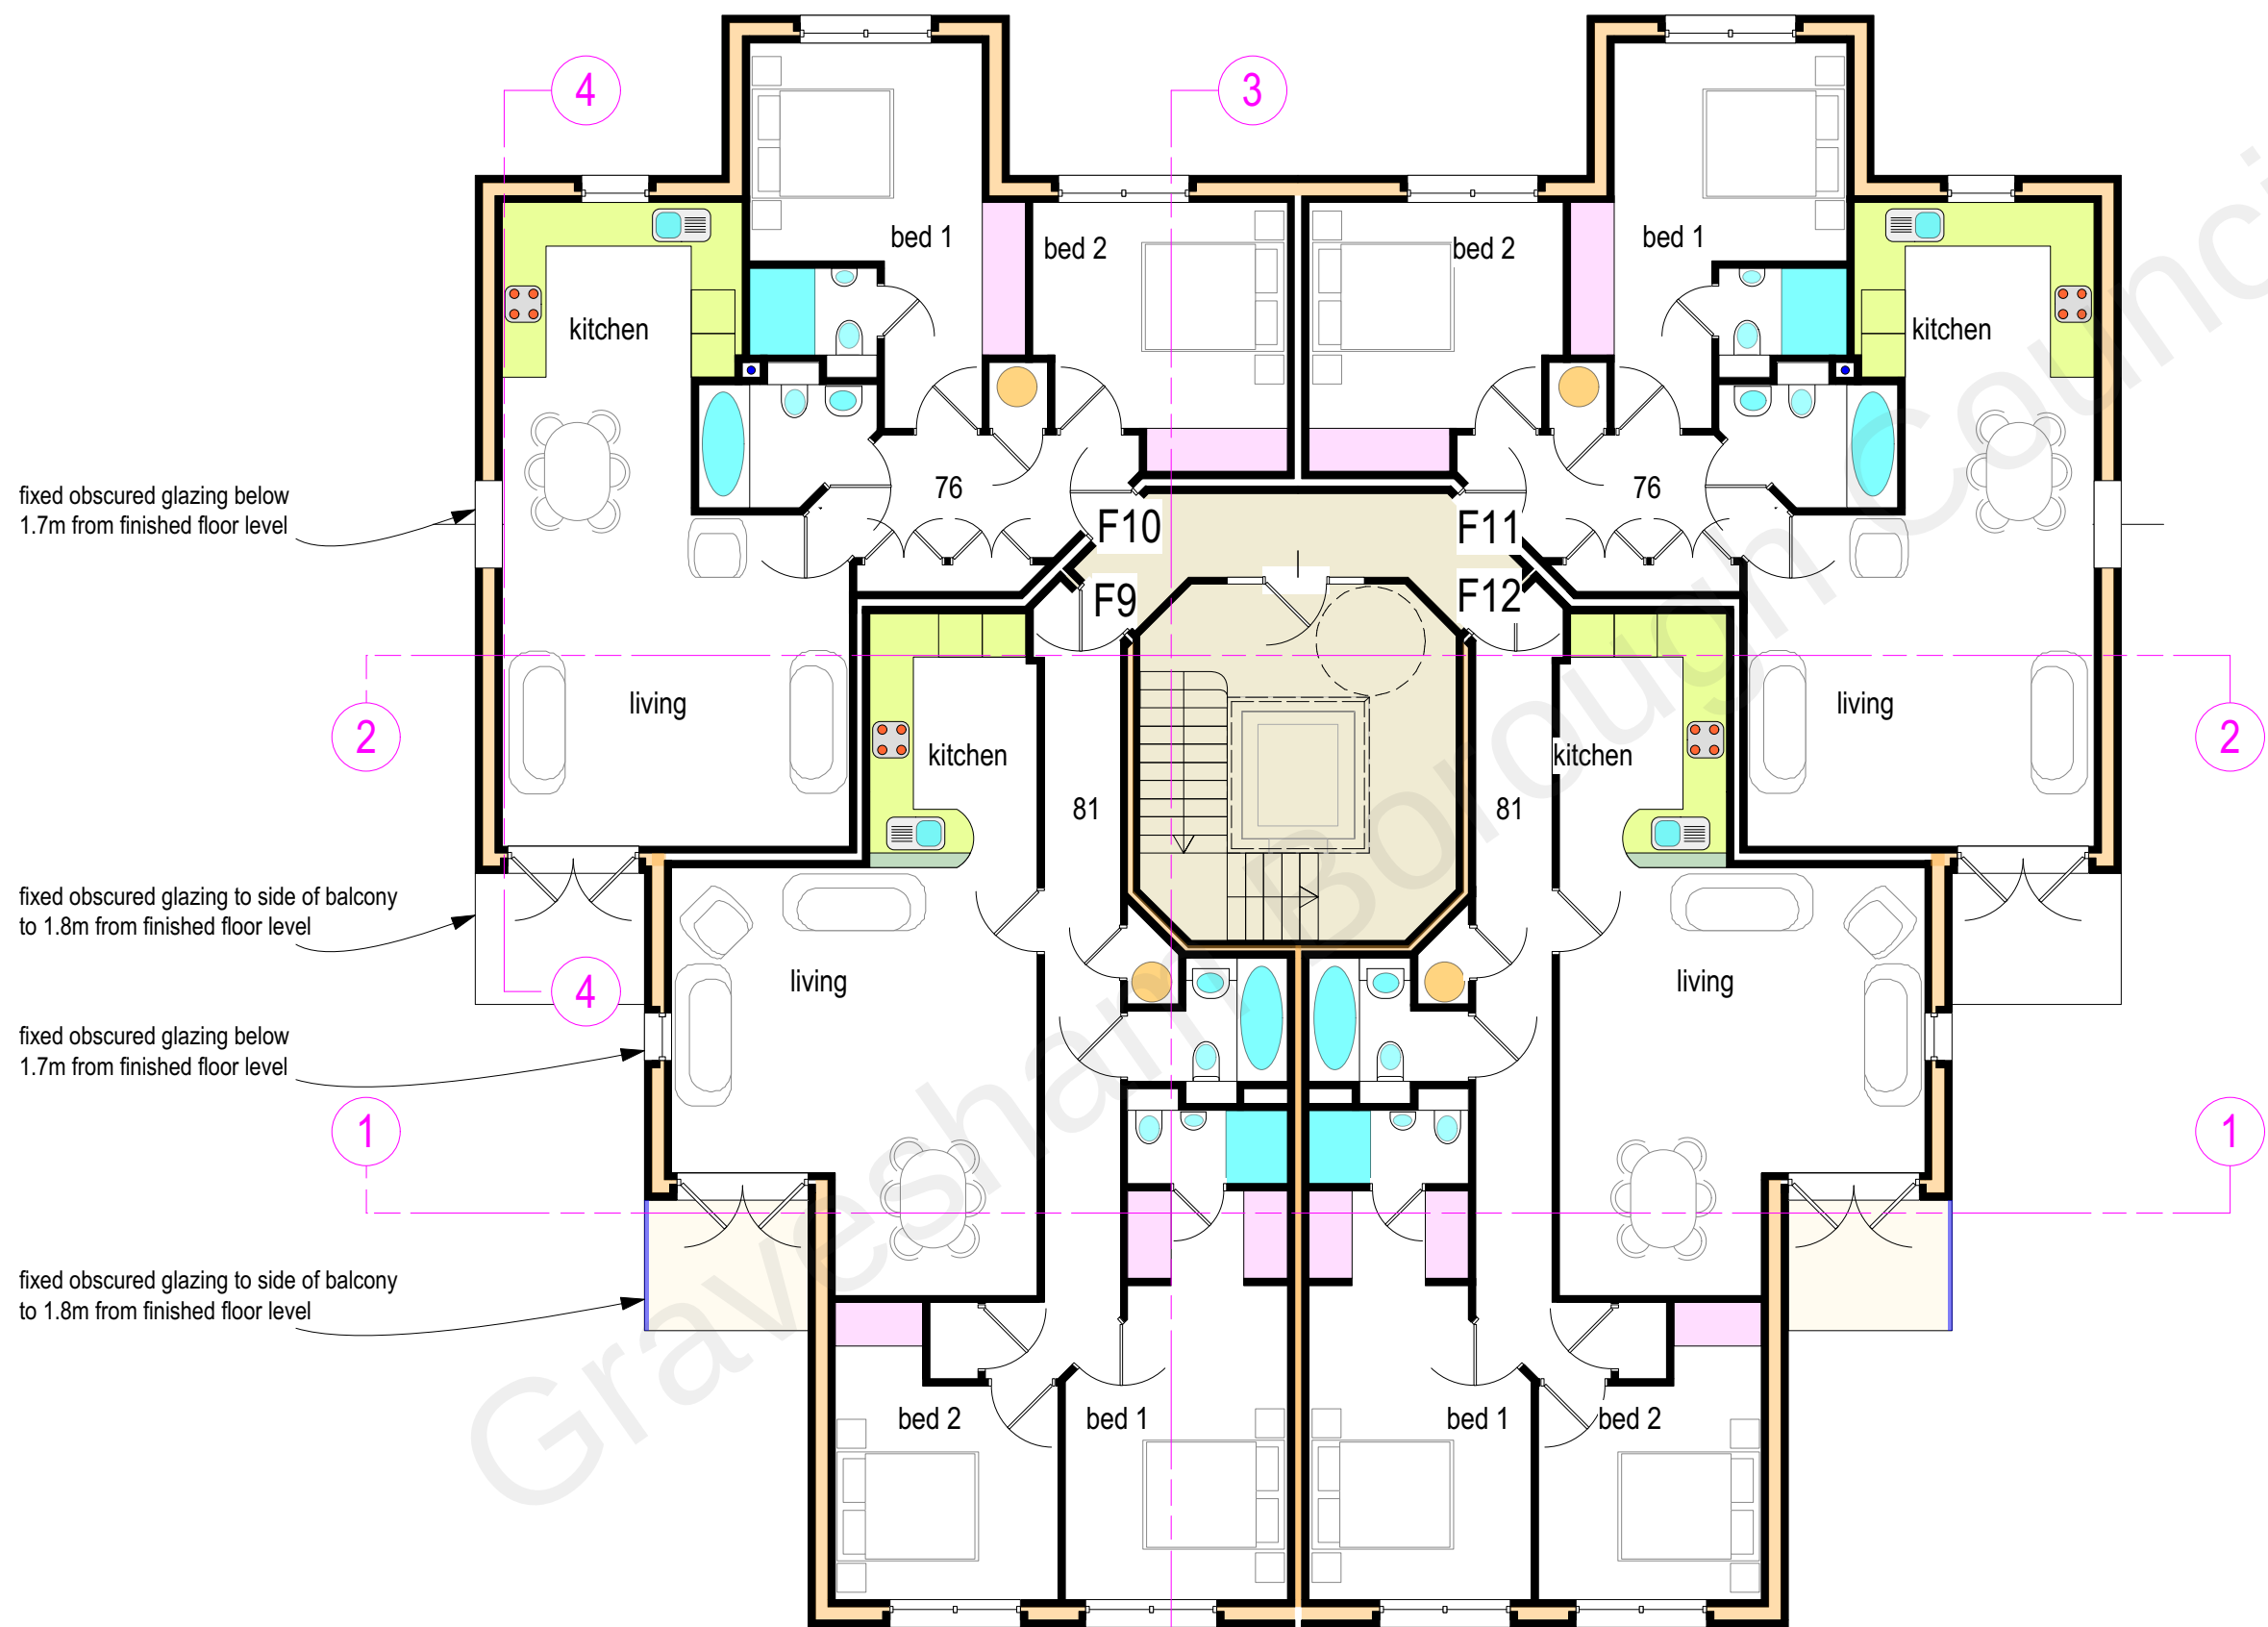

0 5
scale (m)
1-100 on A3 size reproduction

A- scale bar added. GB/13/09/21

Client: Wakes
job: Milton Mount Hall Gravesend DA12 1NQ
title: proposed first floor plans
scale: 1-100 @ A3 date July 2021 dwn. GB
drawing number, **21-18-05** rev.- A