






FRONT ELEVATION
(1:100)

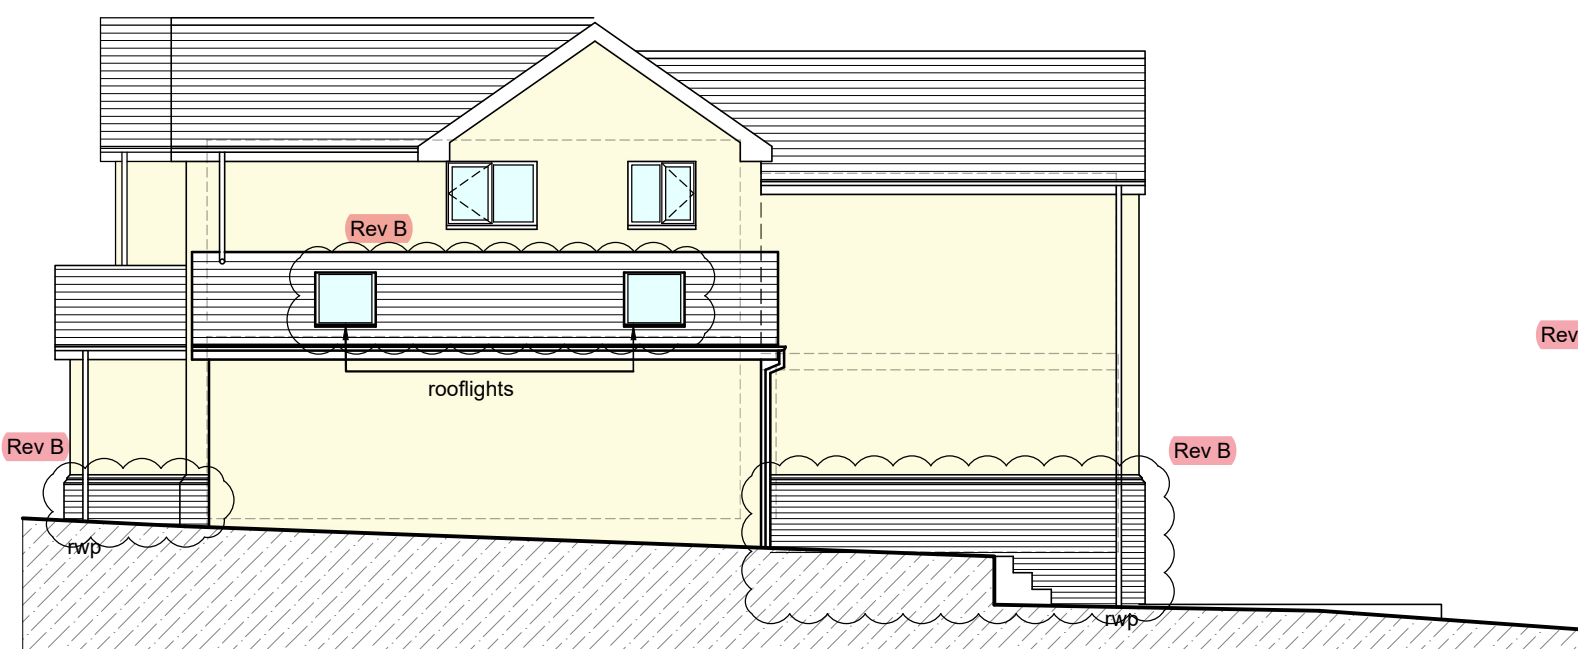

SIDE ELEVATION
(1:100)

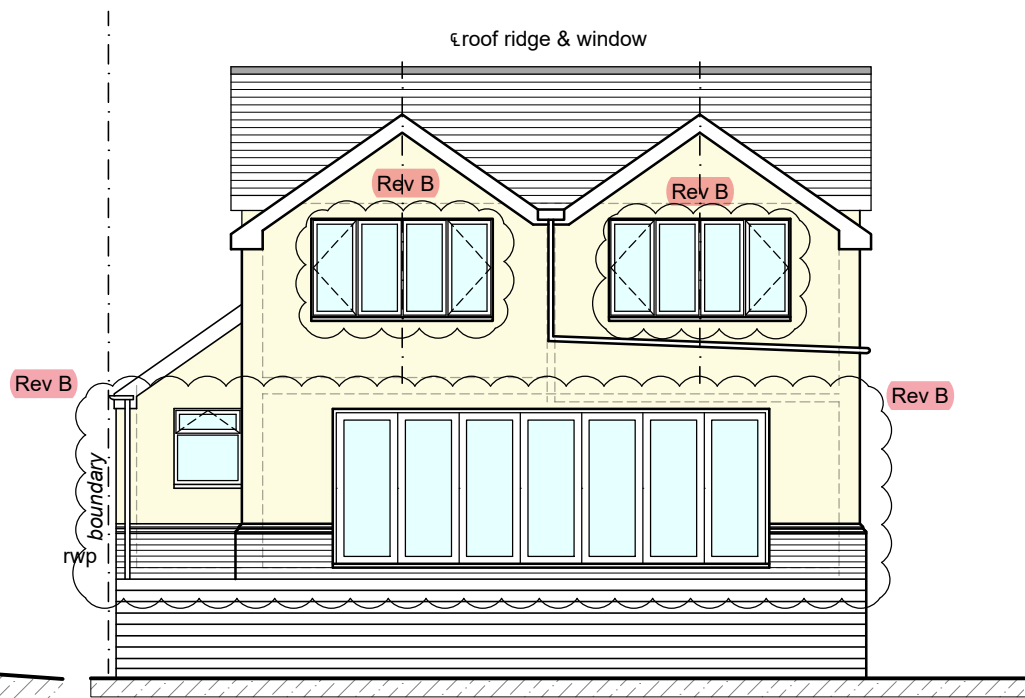

REAR ELEVATION
(1:100)

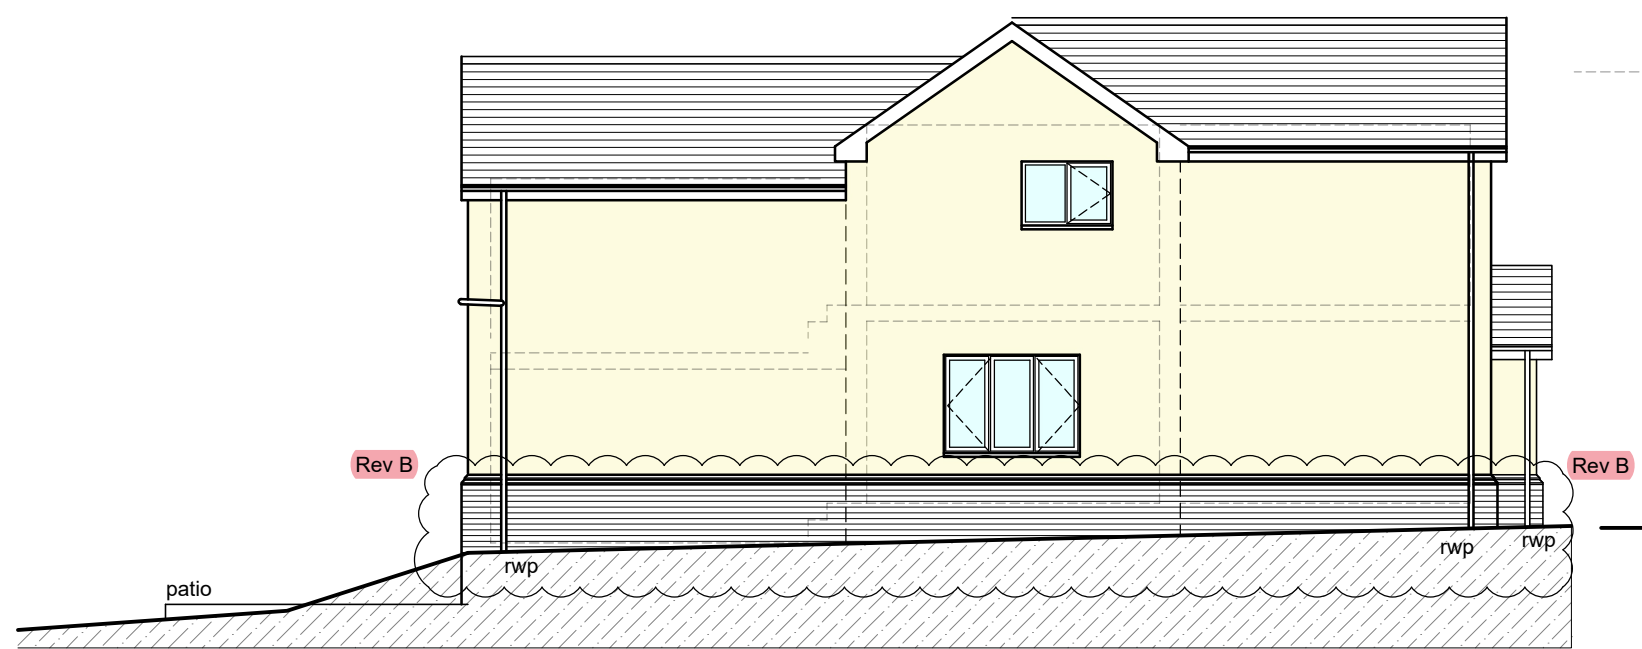


SIDE ELEVATION
(1:100)


MATERIALS

Rev B PITCHED ROOF - RED PLAIN TILES
WALLS - PAINTED RENDER WITH RED FACING BRICK PLINTH
WINDOWS - COLOURED uPVC OR ALUMINIUM
DOORS - COLOURED uPVC OR ALUMINIUM
HARDSTANDING (SEE DWG No 04) - BLOCK PAVING ON
PERMEABLE SUB-BASE OR DRAINING TO SOAKAWAY


**THIS DRAWING TO BE READ IN
CONJUNCTION WITH STRUCTURAL
ENGINEERS DETAILS AND GENERAL
CONSTRUCTION SCHEDULE**

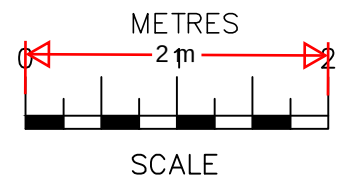


SCALE BAR @ 1:50

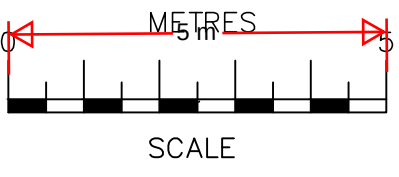

SCALE BAR @ 1:100

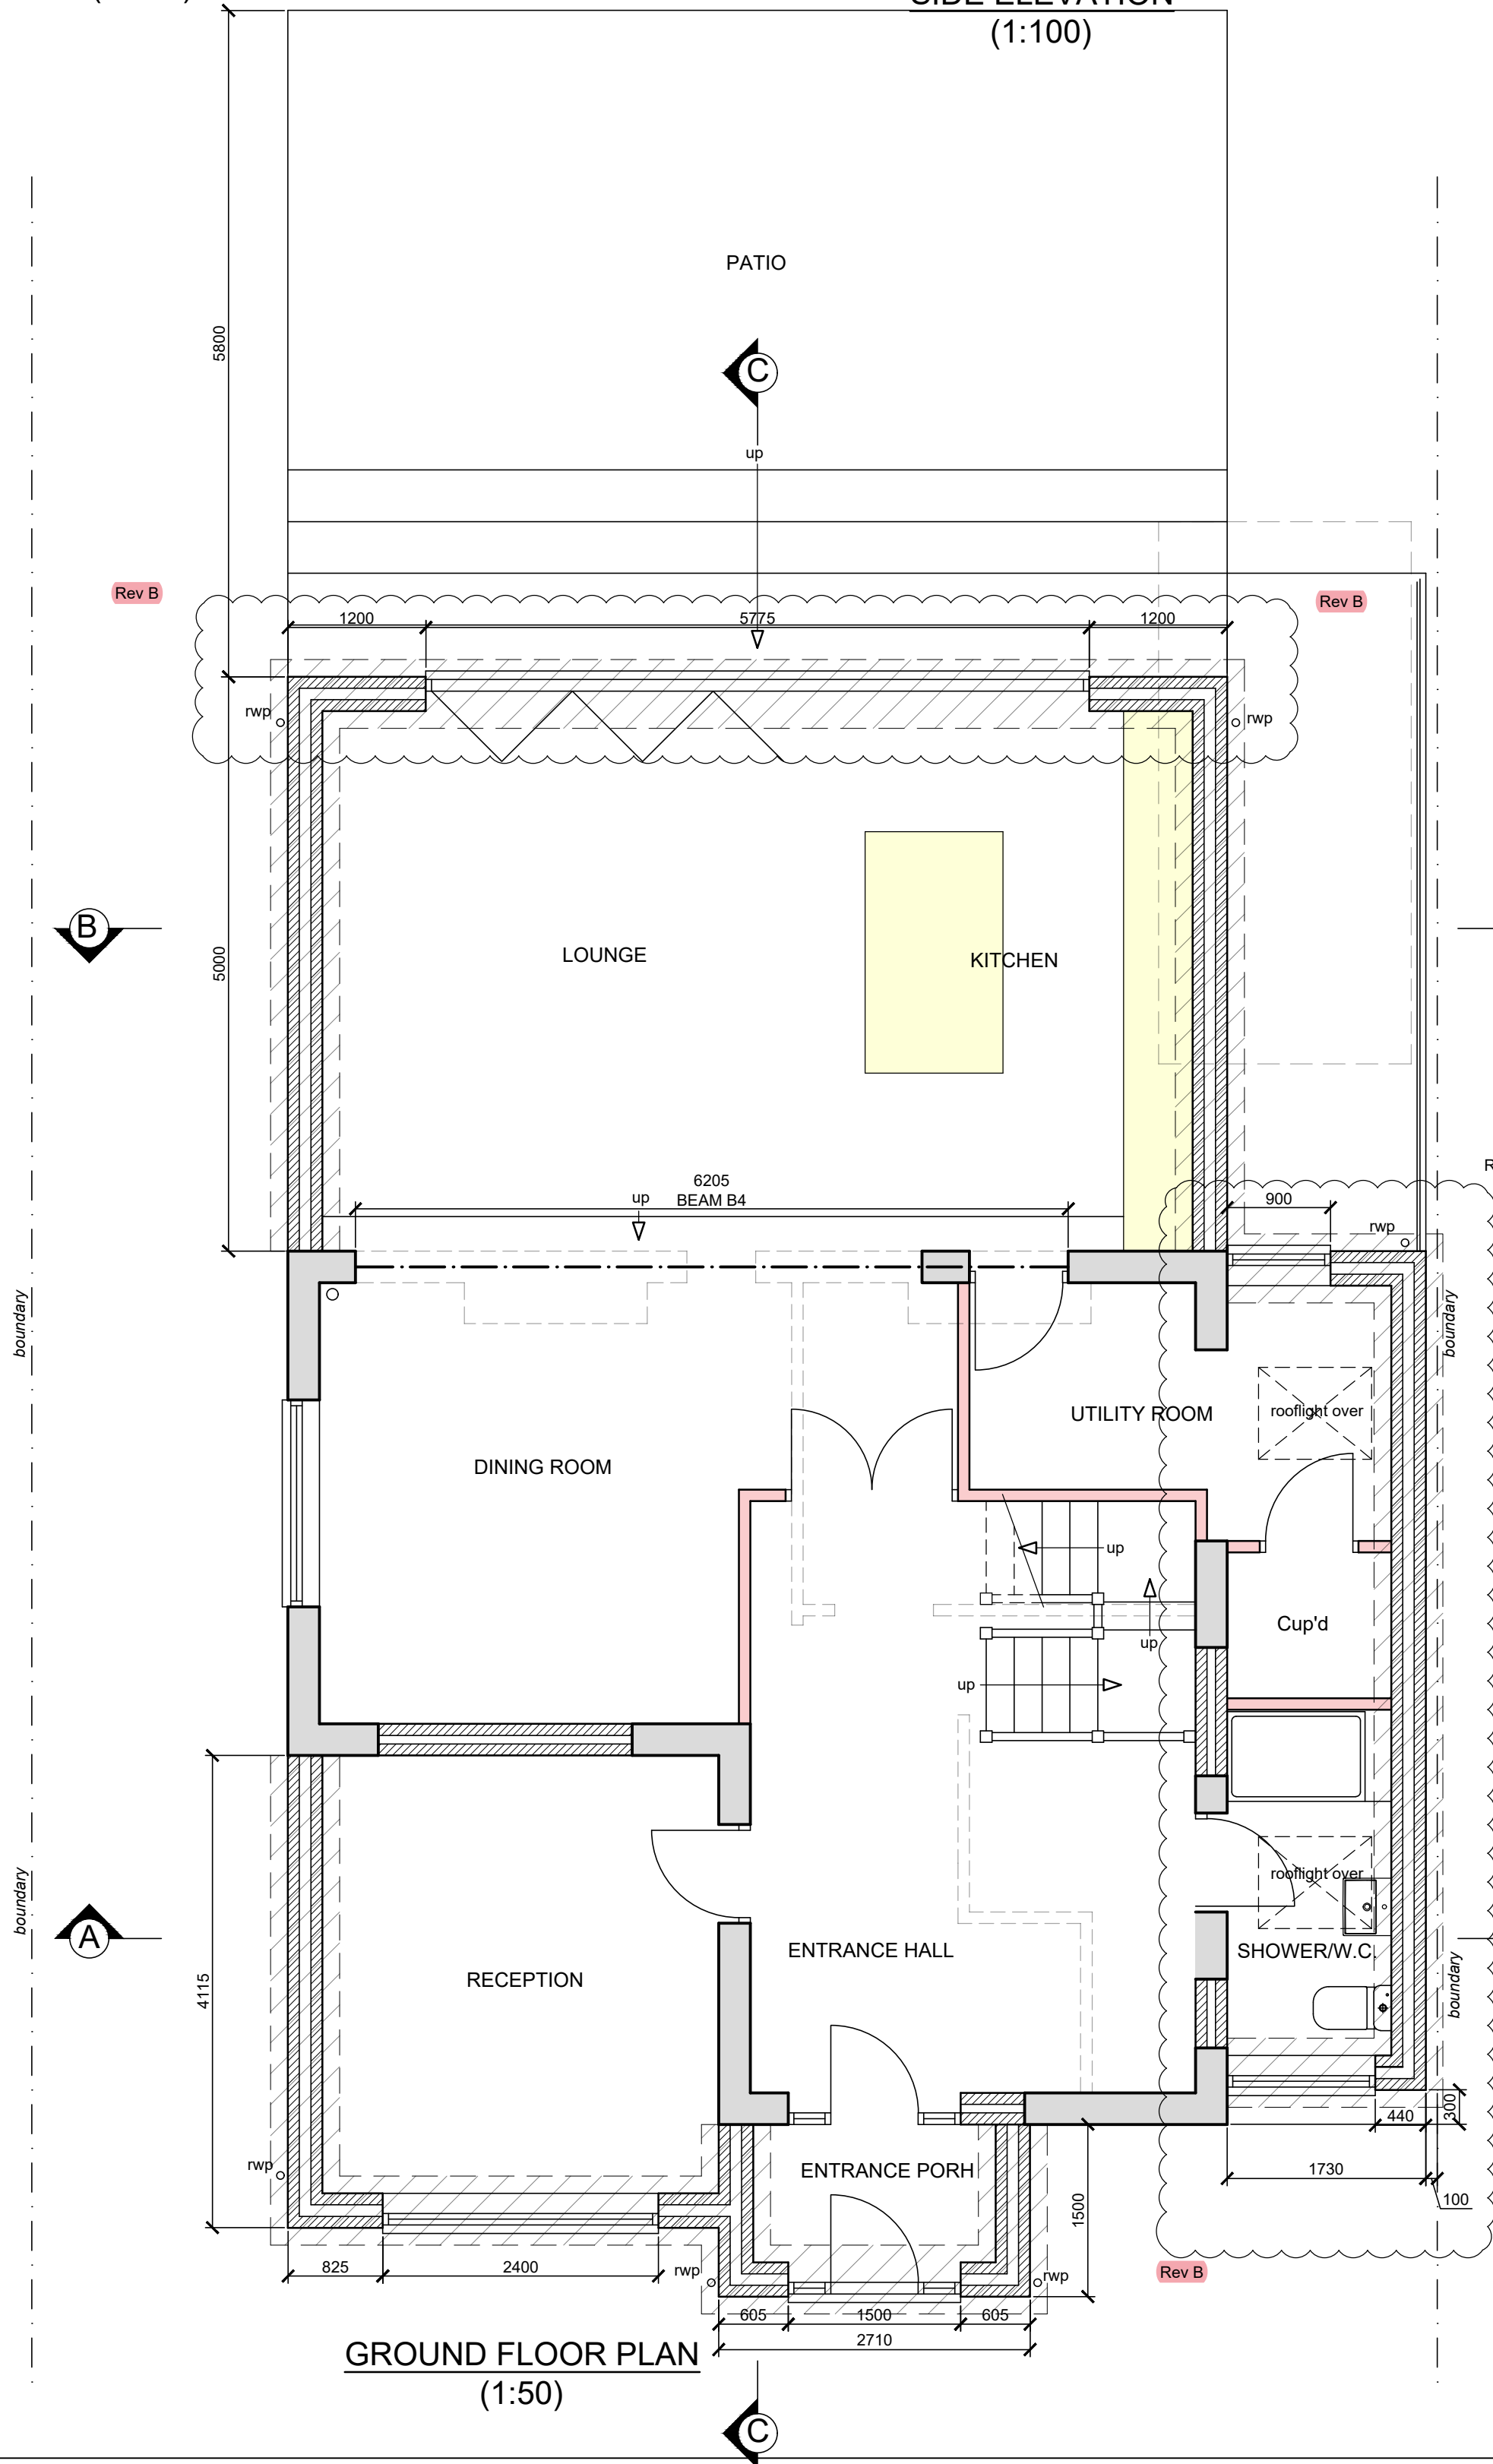

GROUND FLOOR PLAN
(1:50)

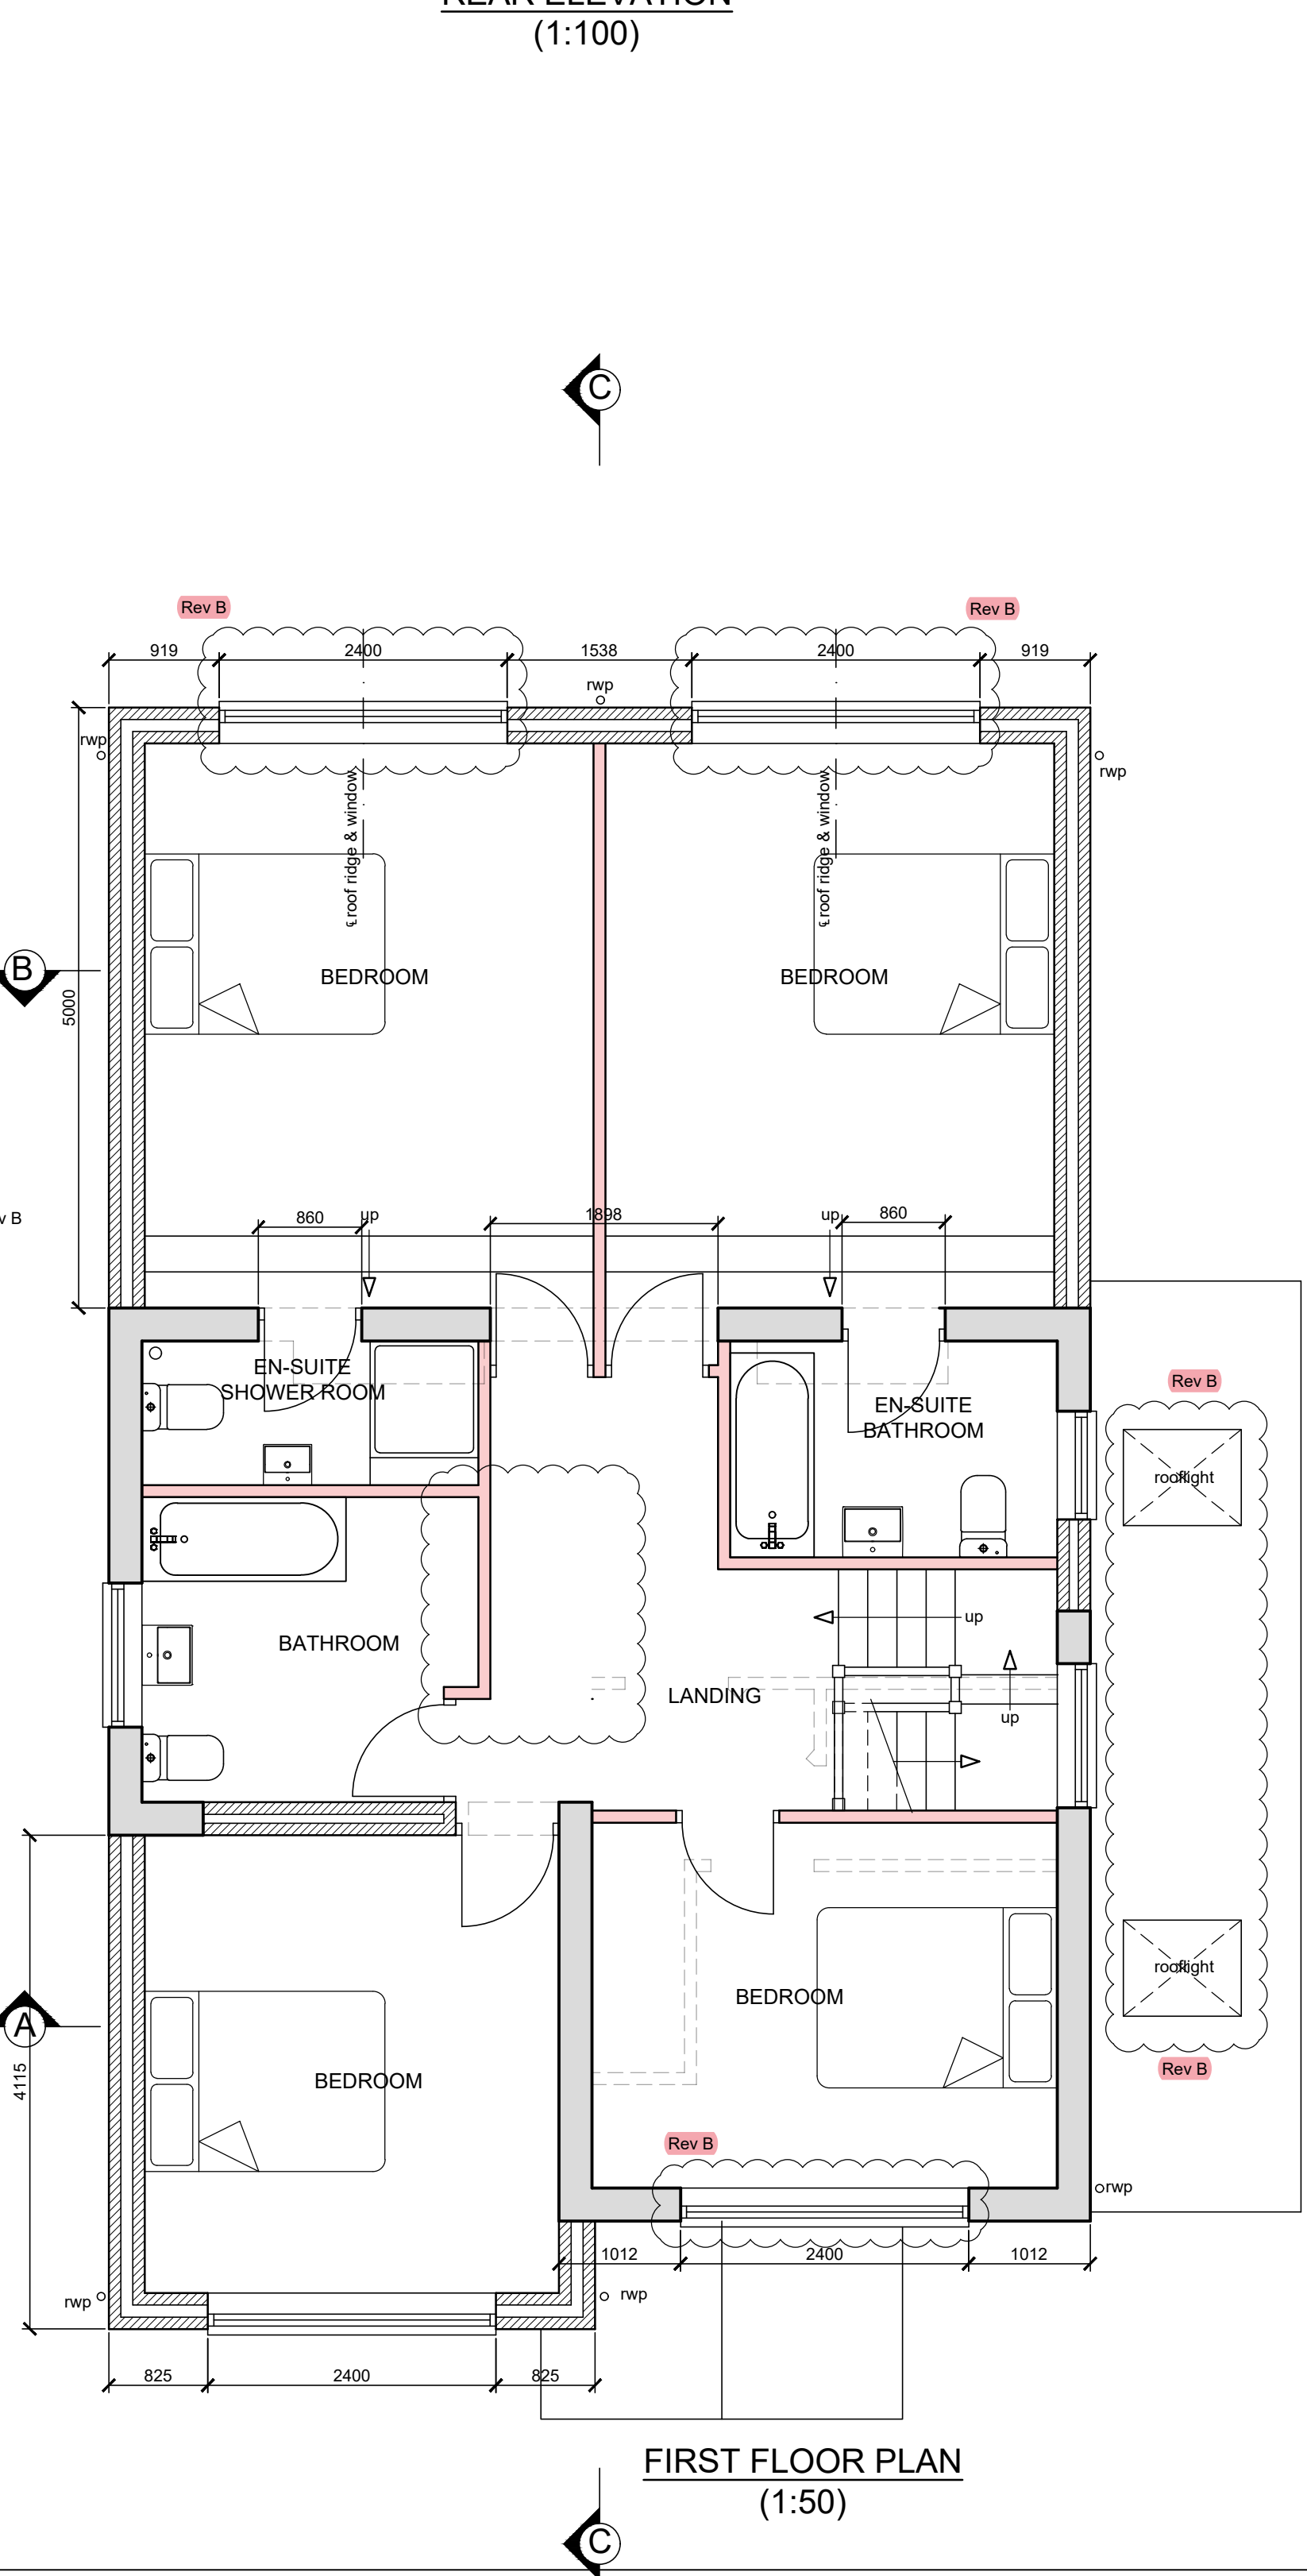

FIRST FLOOR PLAN
(1:50)

15/02/24	B	Various amendments in accordance with requirements of new Client	Rev B
04/03/22	A	First floor layout altered & rear extension floor levels lowered	
Date	No	Revision	
Penfold Project Services			
Epmarket, Wrotham Road, Meopham, Kent, DA13 0JH Telephone: 01474 816690 e-mail: apenfold448@btinternet.com			
Job Title:	ATBARA GRAVESEND ROAD HIGHAM ROCHESTER KENT ME3 7EQ		
Dwg Title:	PLANS AND ELEVATIONS AS PROPOSED		
Scale:	1:50 & 1:100 @ A1		
Dwg No.:	02B		
Date:	December 2021		