


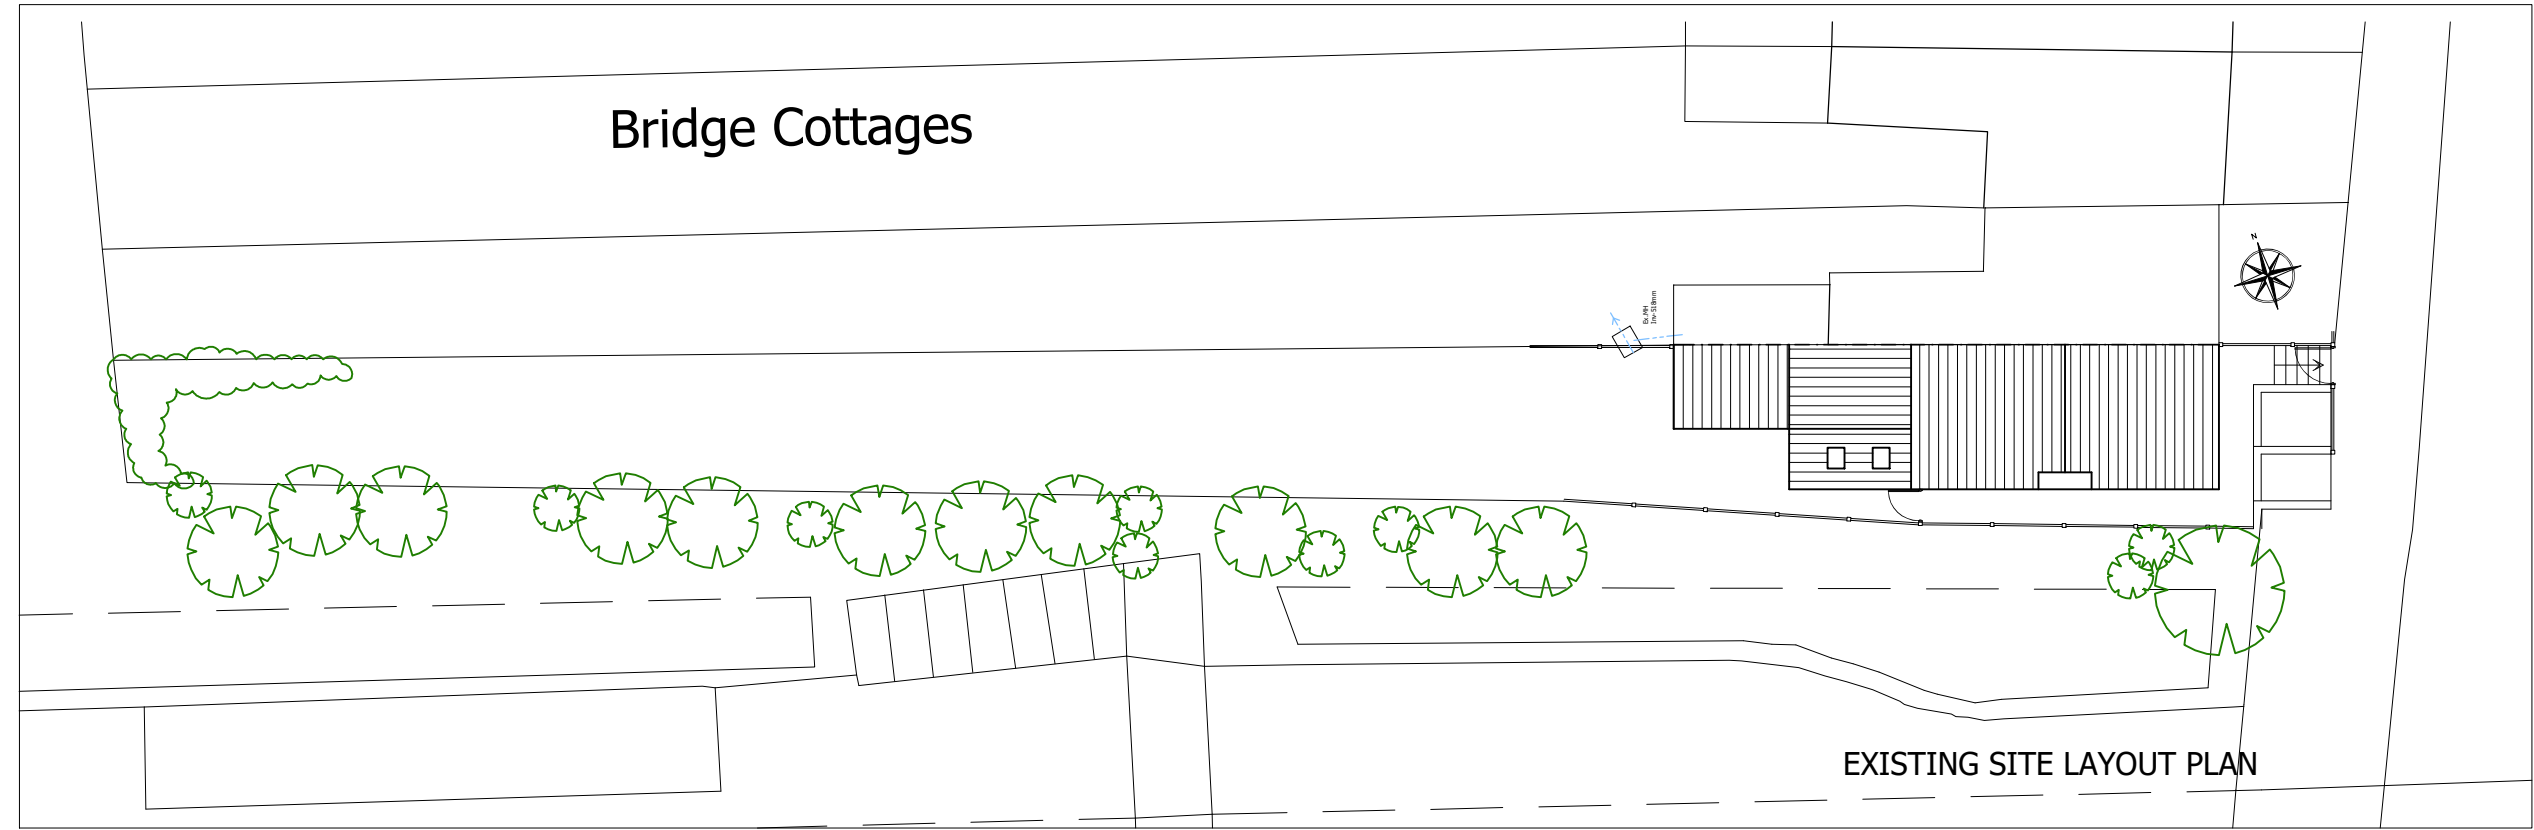


Please note:  
Drawings can be scaled for planning purposes only.  
All dimensions to be checked on site. Drainage and services are to be checked and located prior to commencement of work

All work to be carried out in accordance with the building Regs. 2000 or any subsequent amendments and to the satisfaction of the local building control inspector

Proprietary components must be installed in strict accordance with the manufacturers instructions and details. Contractors are responsible for verifying component suitability for intended purpose.

Proposals are subject to structural engineers designs and approval.

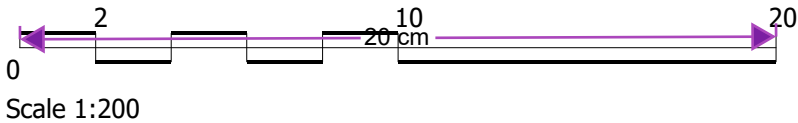

|   |                      |                    |
|---|----------------------|--------------------|
| client<br>Mr & Mrs Watson   |                      | Job No.<br>2024_02 |
| project<br>Alterations at<br>1 Bridge Cottage, Sole Street<br>Cobham, Kent, DA12 3AX                                           |                      |                    |
| drawing title<br>Site Plans<br>PLANNING DRAWINGS                                                                               |                      | Revision<br>-      |
| scale<br>1:200 @ A3   | dwg No.<br>2402-PL03 | date<br>Feb 2024   |
| MRW Design Ltd<br>The Ridge Golf Club, Chartway Street<br>Maidstone, Kent. ME17 3JB<br>07763463754<br>matthew@mrw-design.co.uk |                      | MRW                |