




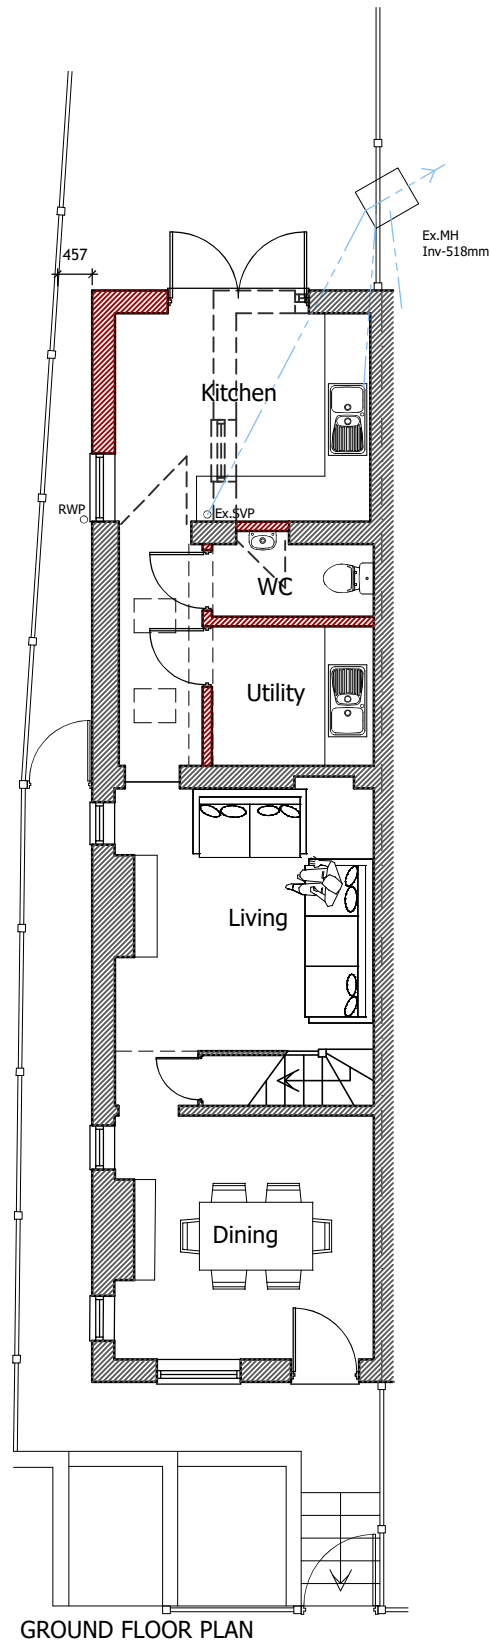


REAR ELEVATION

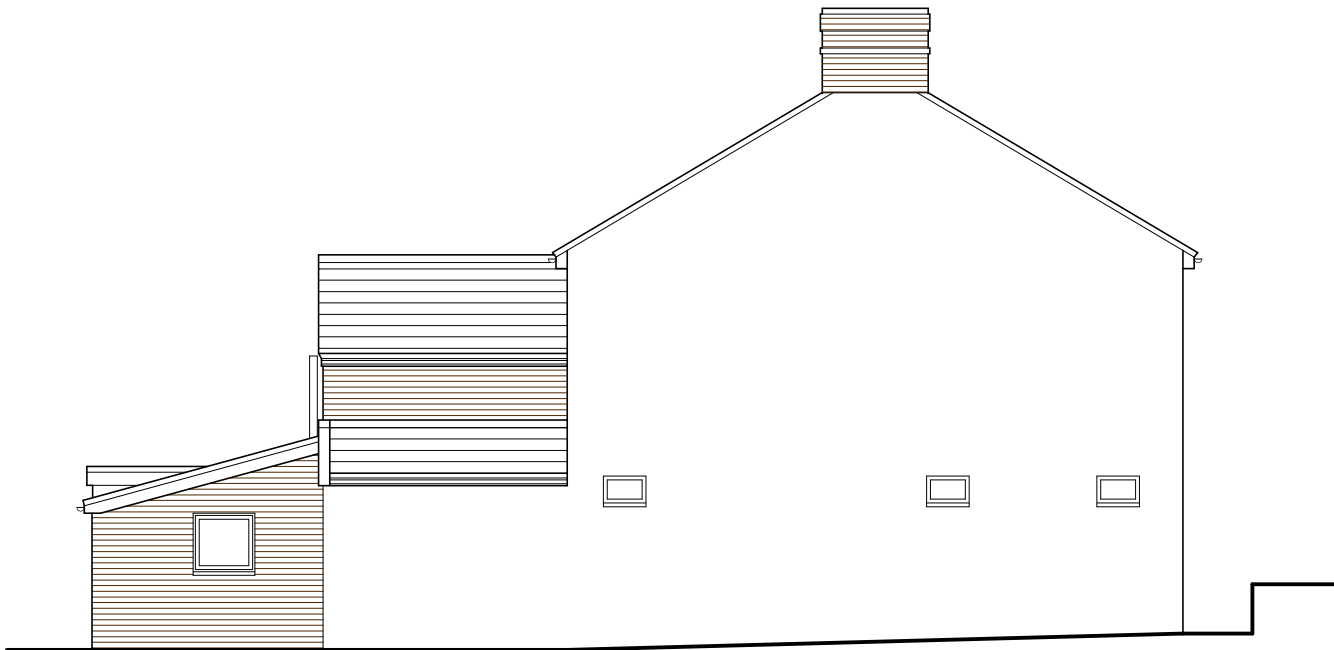


SIDE ELEVATION

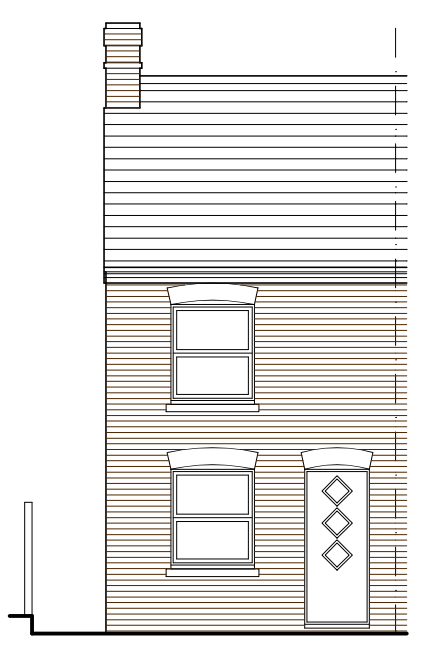

FRONT ELEVATION

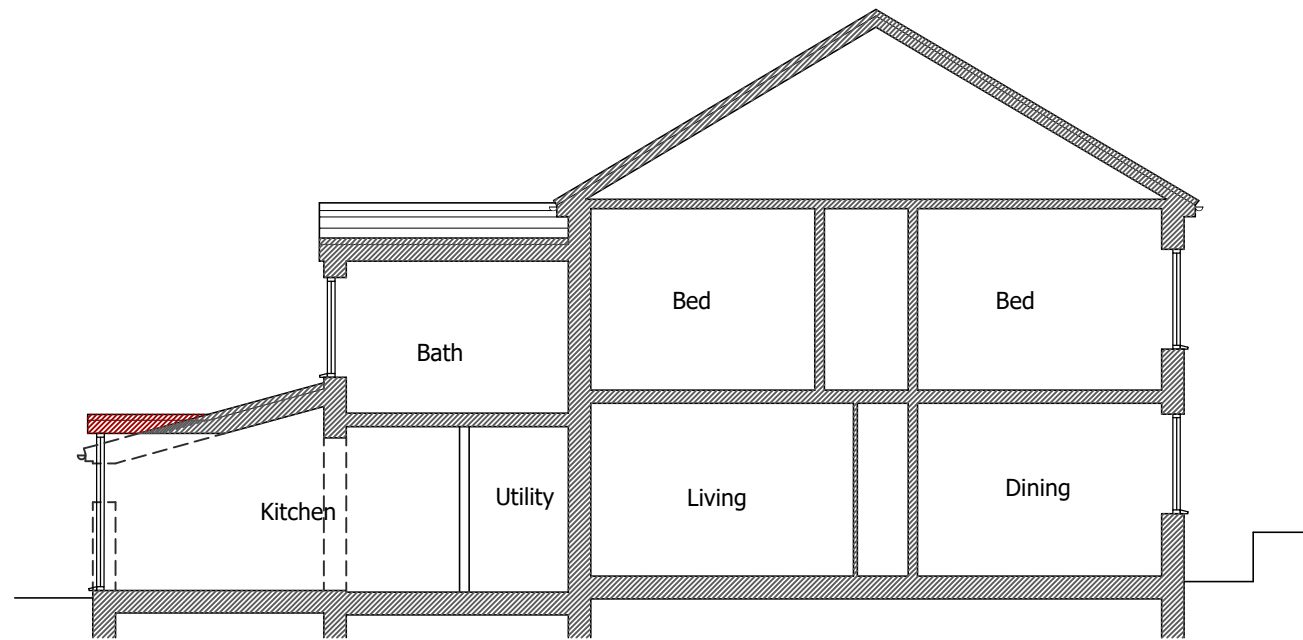

SECTION

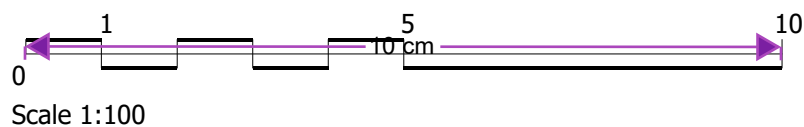

Please note:
Drawings can be scaled for planning purposes only.
All dimensions to be checked on site. Drainage and
services are to be checked and located prior to
commencement of work

All work to be carried out in accordance with the
building Regs. 2000 or any subsequent amendments
and to the satisfaction of the local building control
inspector

Proprietary components must be installed in strict
accordance with the manufacturers instructions and
details. Contractors are responsible for verifying
component suitability for intended purpose.

Proposals are subject to structural engineers designs
and approval.

KEY TO HATCHING / LINE TYPES:

	EXISTING BUILDING
	PROPOSED BUILDING
Ex.IC	EXISTING INSPECTION CHAMBER
Ex.MH	EXISTING MANHOLE
NFIC	PROPOSED FOUL INSPECTION CHAMBER
NSIC	PROPOSED STORM INSPECTION CHAMBER
NFMH	PROPOSED FOUL MANHOLE
	EXISTING DRAINAGE
	PROPOSED FOUL DRAIN
	PROPOSED STORM DRAIN
	EXISTING DRAINAGE TO BE REMOVED
	DEMOLITIONS

A. 15.02.23 Revised to clients comments

client Mr & Mrs Watson	Job No. 2024_02
---------------------------	--------------------

project Alterations at 1 Bridge Cottage, Sole Street Cobham, Kent, DA12 3AX	Revision A
--	---------------

drawing title Proposed Plan & Elevations PLANNING DRAWINGS	Revision A
--	---------------

scale 1:100 @ A3	dwg No. 2402-PL02	date Feb 2024
---------------------	----------------------	------------------

MRW Design Ltd
The Ridge Golf Club, Chartway Street
Maidstone, Kent. ME17 3JB
07763463754
matthew@mrw-design.co.uk

