




01 | 1:100 | FRONT ELEVATION




02 | 1:100 | SIDE ELEVATION



03 | 1:100 | REAR ELEVATION

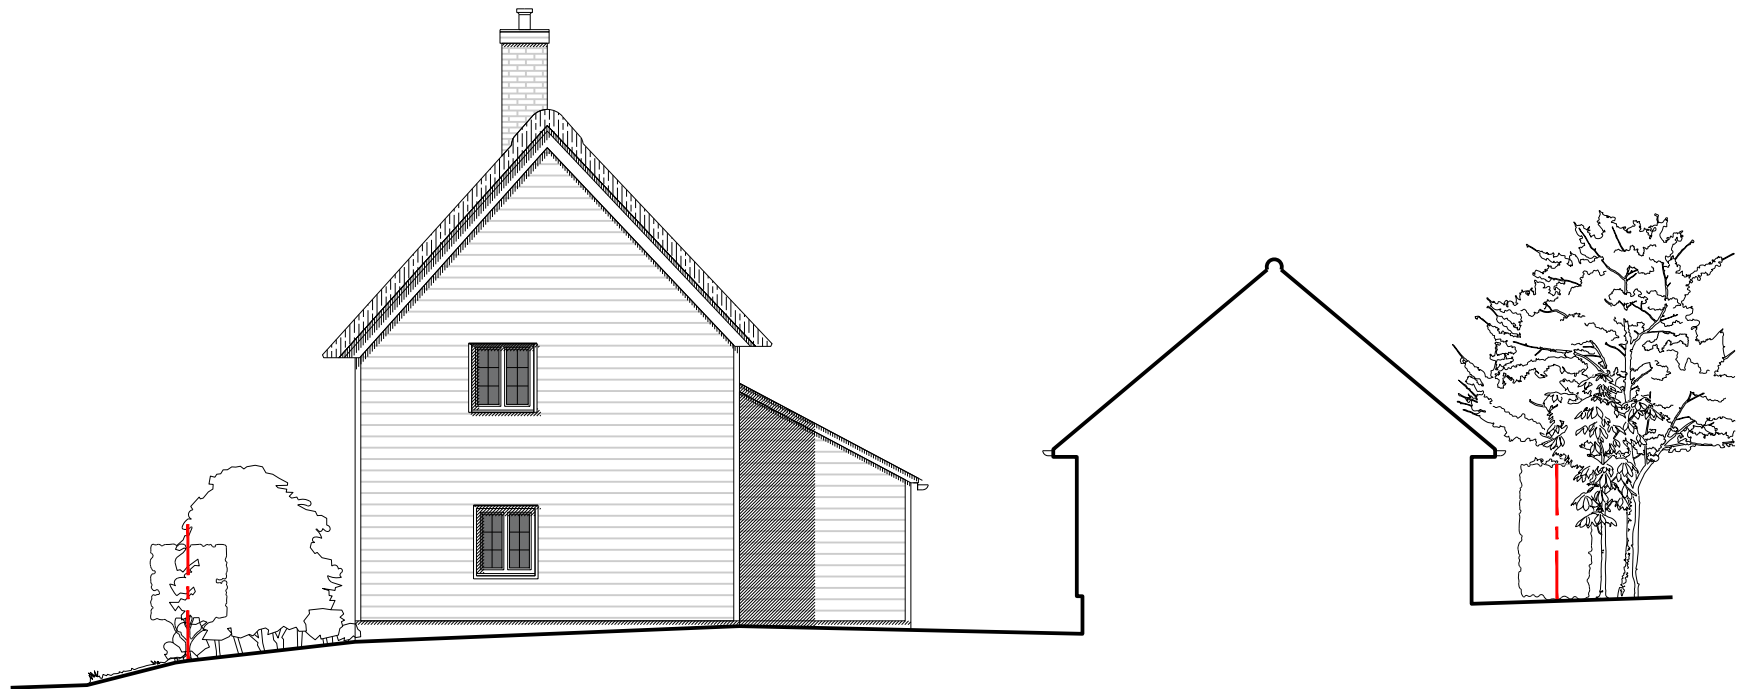

04 | 1:100 | SIDE ELEVATION

 


Application Boundary

DRAWING KEY

Old Vicarage, Church Street, Higham,
Rochester ME3 7LR
EXISTING ELEVATIONS

SCALE 1:100 @ A3
DATE NOVEMBER 2023
PURPOSE SURVEY
REFERENCE 2331 E 020 REV A

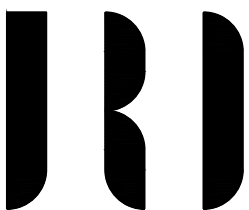

DRAWING INFORMATION **DRAWING REVISIONS**
Drawing copyright of JRD Kent. Do not scale from drawings. Report all discrepancies, errors & omissions. Check dimensions on site before commencing works. Materials, Components & Workmanship to comply with British & European Standards. JRD Kent Ltd | info@jrdkent.com | 07506 911494