




The coloured area to the elevation is the proposed extension under this application




Front Elevation
Scale 1:100

 


Side Elevation

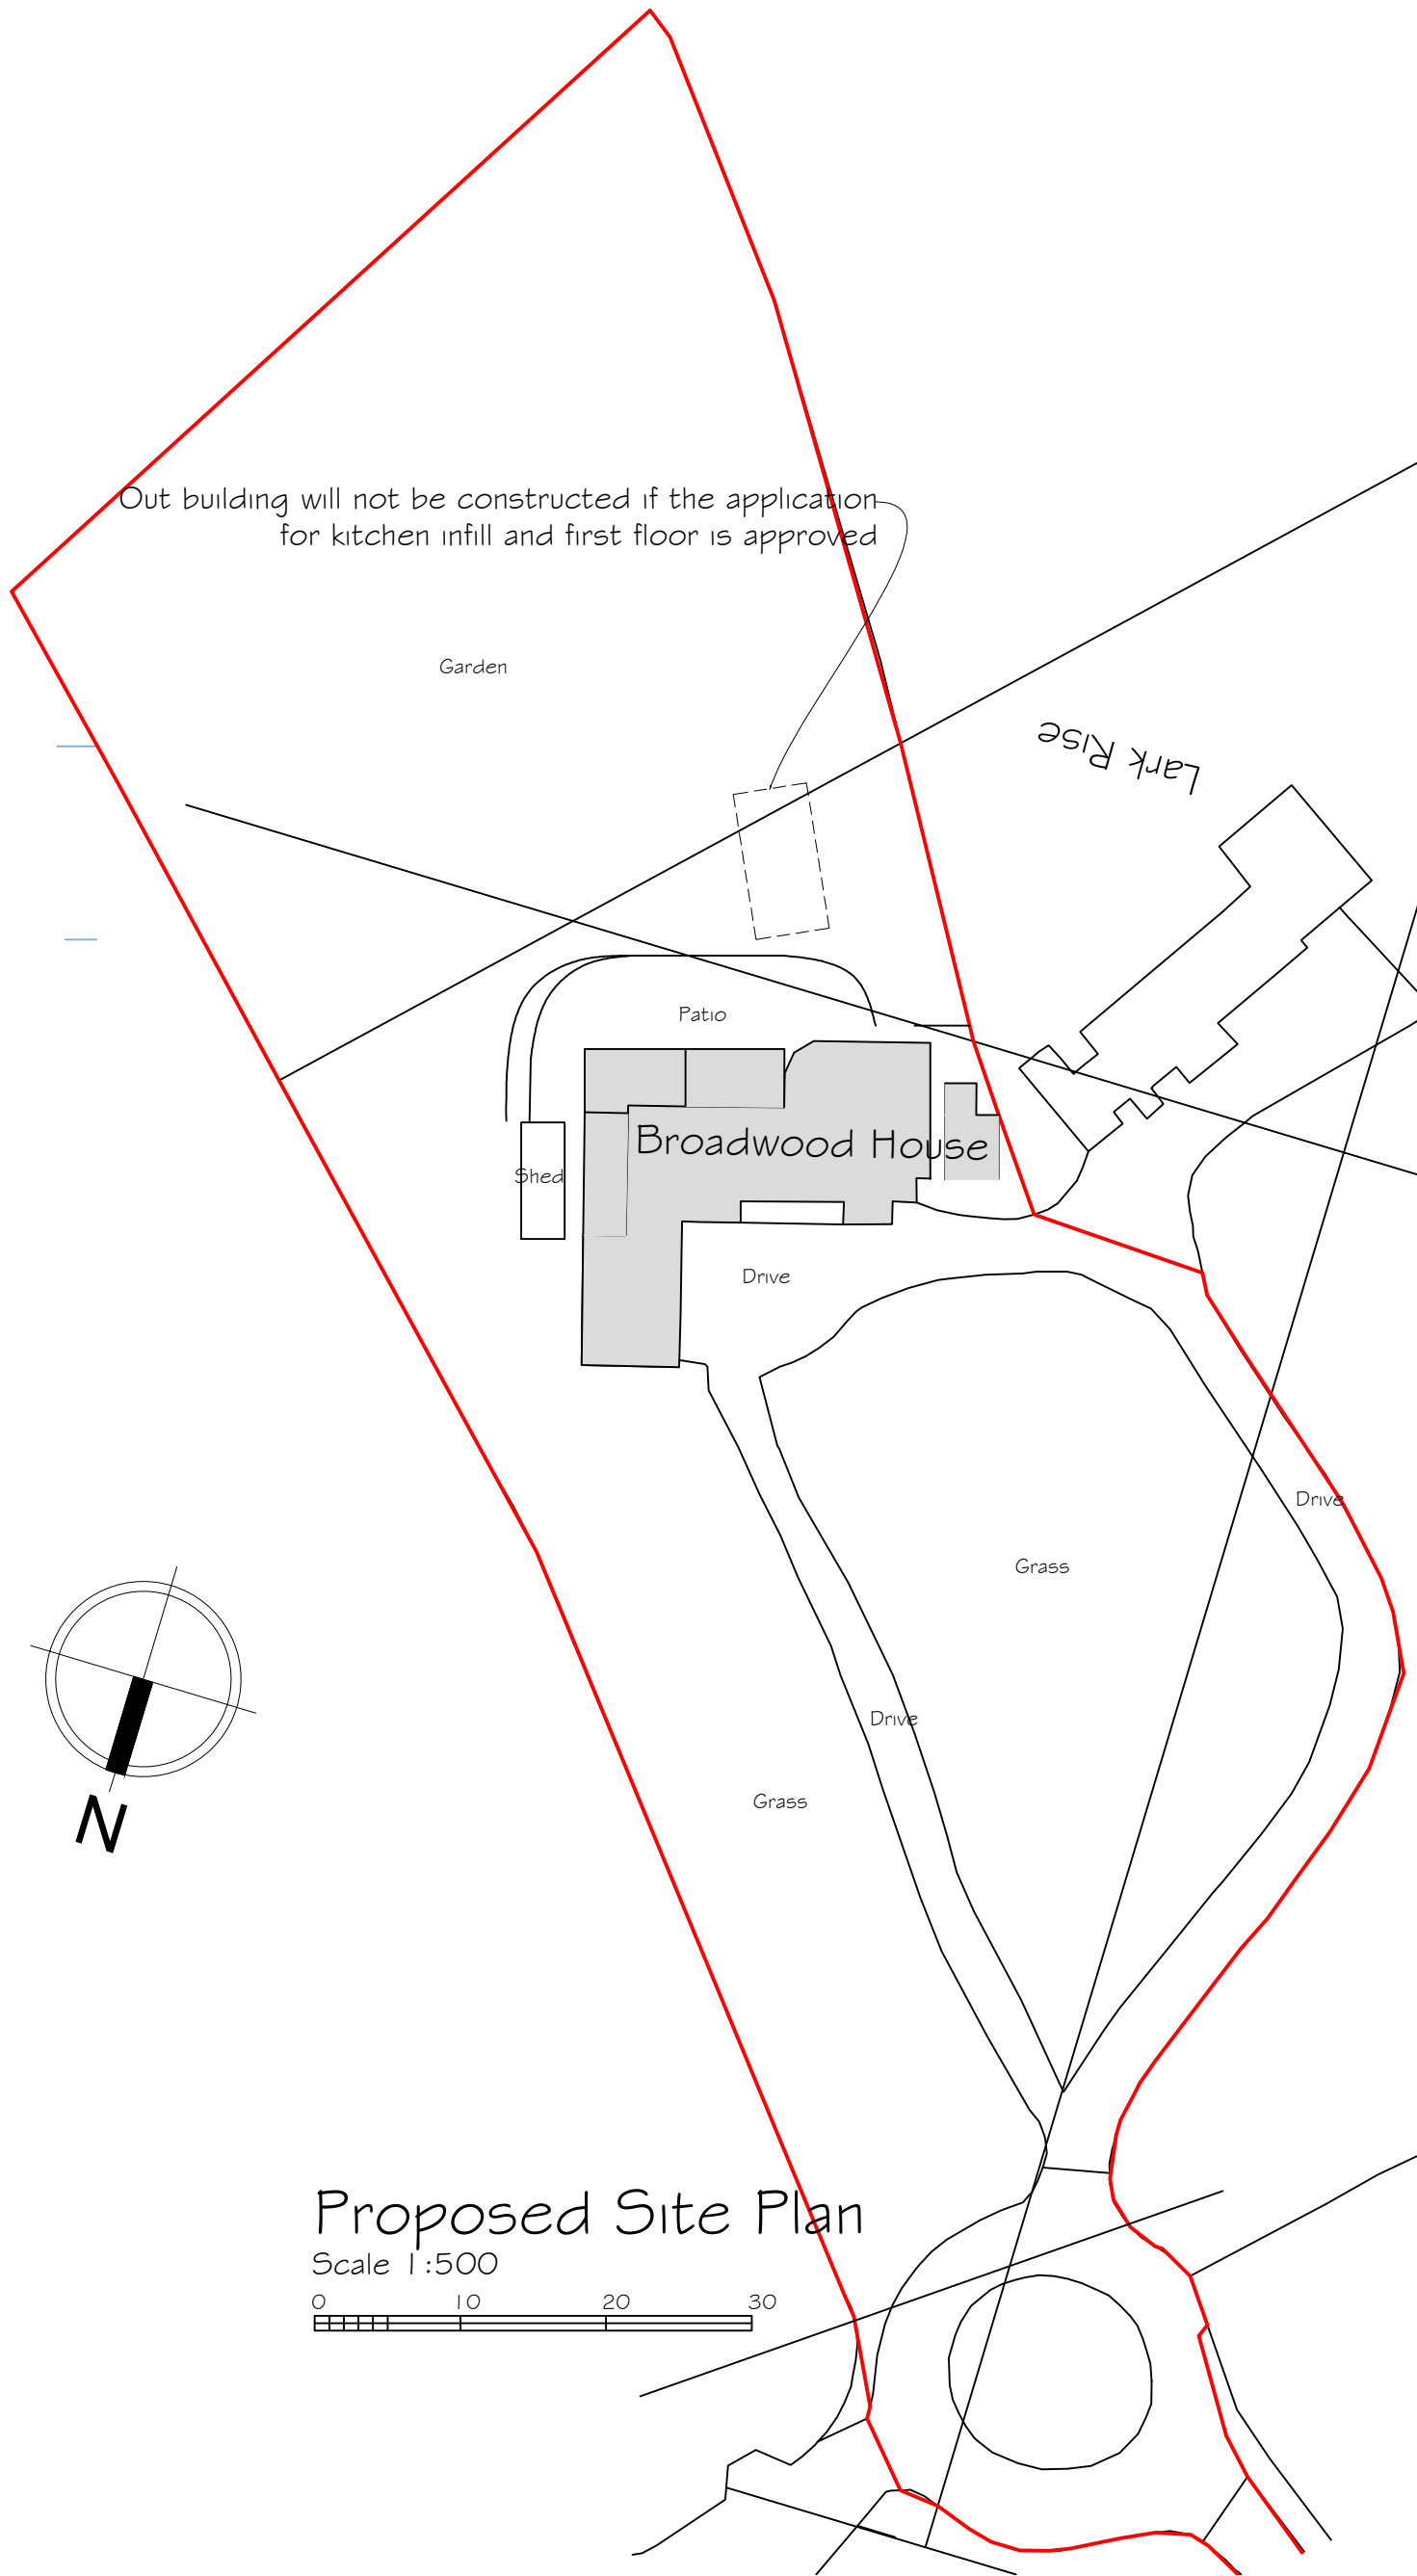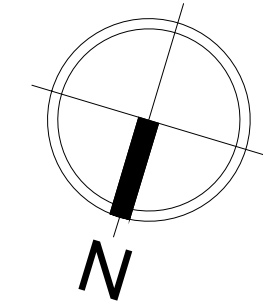

Proposed Site Plan
Scale 1:500

 

The coloured area to the elevation is the proposed extension under this application

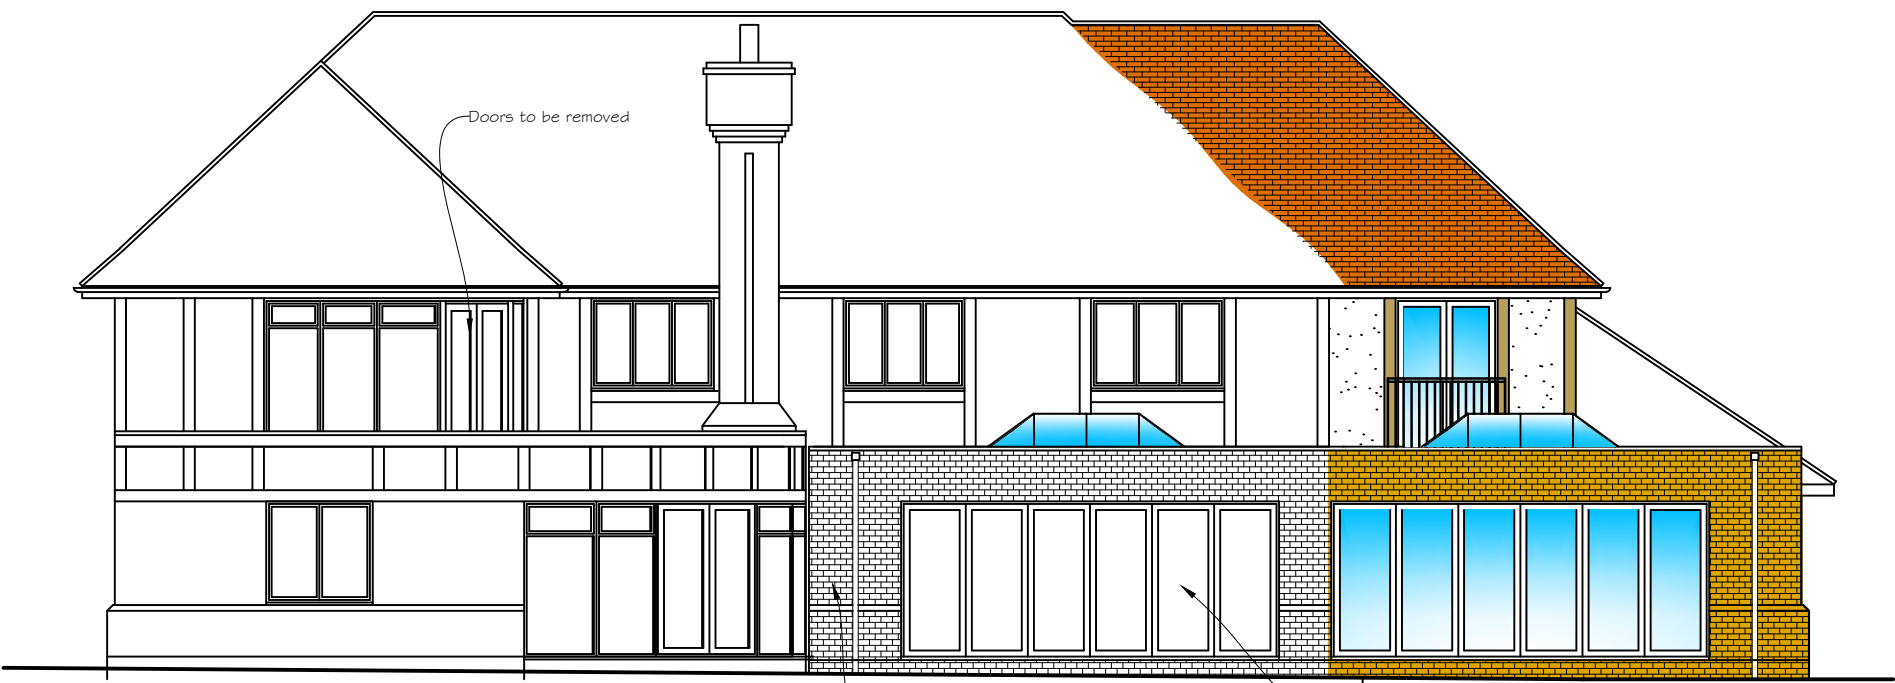

Rear Elevation
Scale 1:100

Double glazed bi-folding doors colour to match existing

Brick work to match existing house

The coloured area to the elevation is the proposed extension under this application



Side Elevation

Brick work to match existing

Black plastic rain water goods to match existing house

Brown UPVC double glazed frosted window & door.

Rev B- Amended side window.
Rev A- Removal of colour to elevation.

26 February 2025
19 February 2025

Synergy

Planning & Property Consultants Ltd
The Office
The Larches
Rochester
Kent ME3 7NQW

Client
Mr F Whitehead

Address
Broadwood House

Drawing title
Proposed elevations

Scale
1:100

Date
January 2025

Drawn by

Drawing No
25/462/06

B