


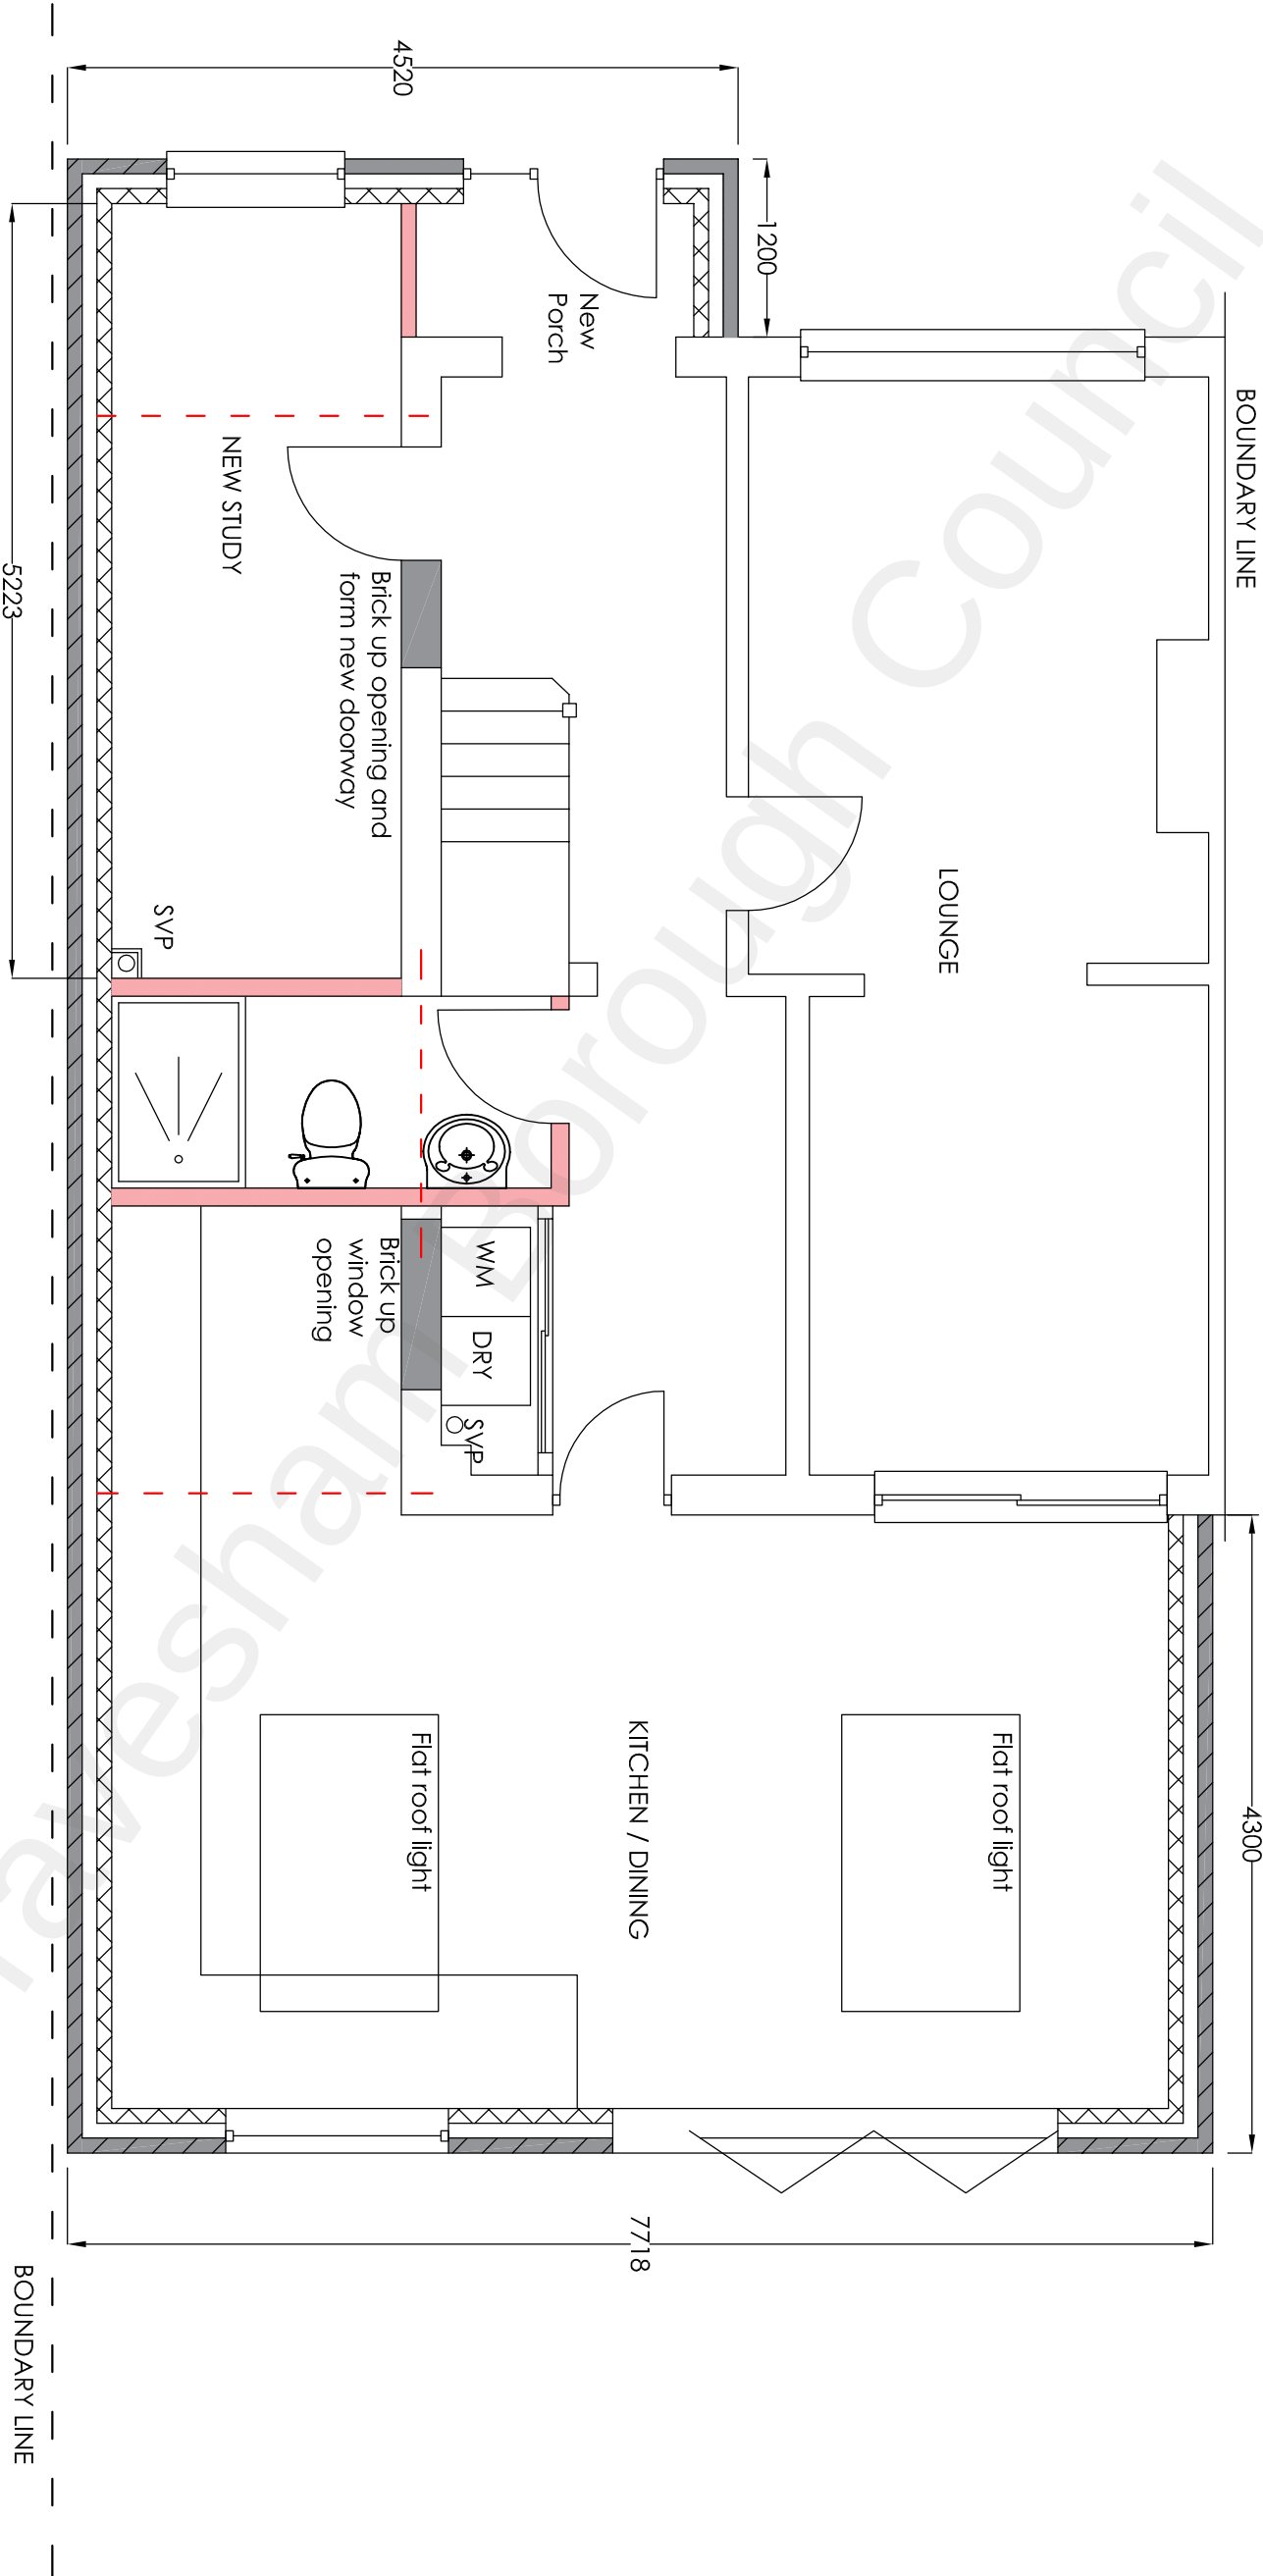

Project		Mr Arfan Saleem 51 Goodwood Crescent Gravesend Kent DA12 5EY		Single Storey Rear Extension, Two Storey Side Extension and Front Porch	
Drawing Title		Proposed Ground Floor Plan			
Rev		Description		Date	
Drawn		Date		Scale	
HC		Feb 22		1:50	
				Drawing No.	
				51 GC/A3/03	
H Channa Picaroons Maidstone Road Platt Kent TN15 8LB Tel: 07828277909 E-mail: hbchanna@tiscali.co.uk					