


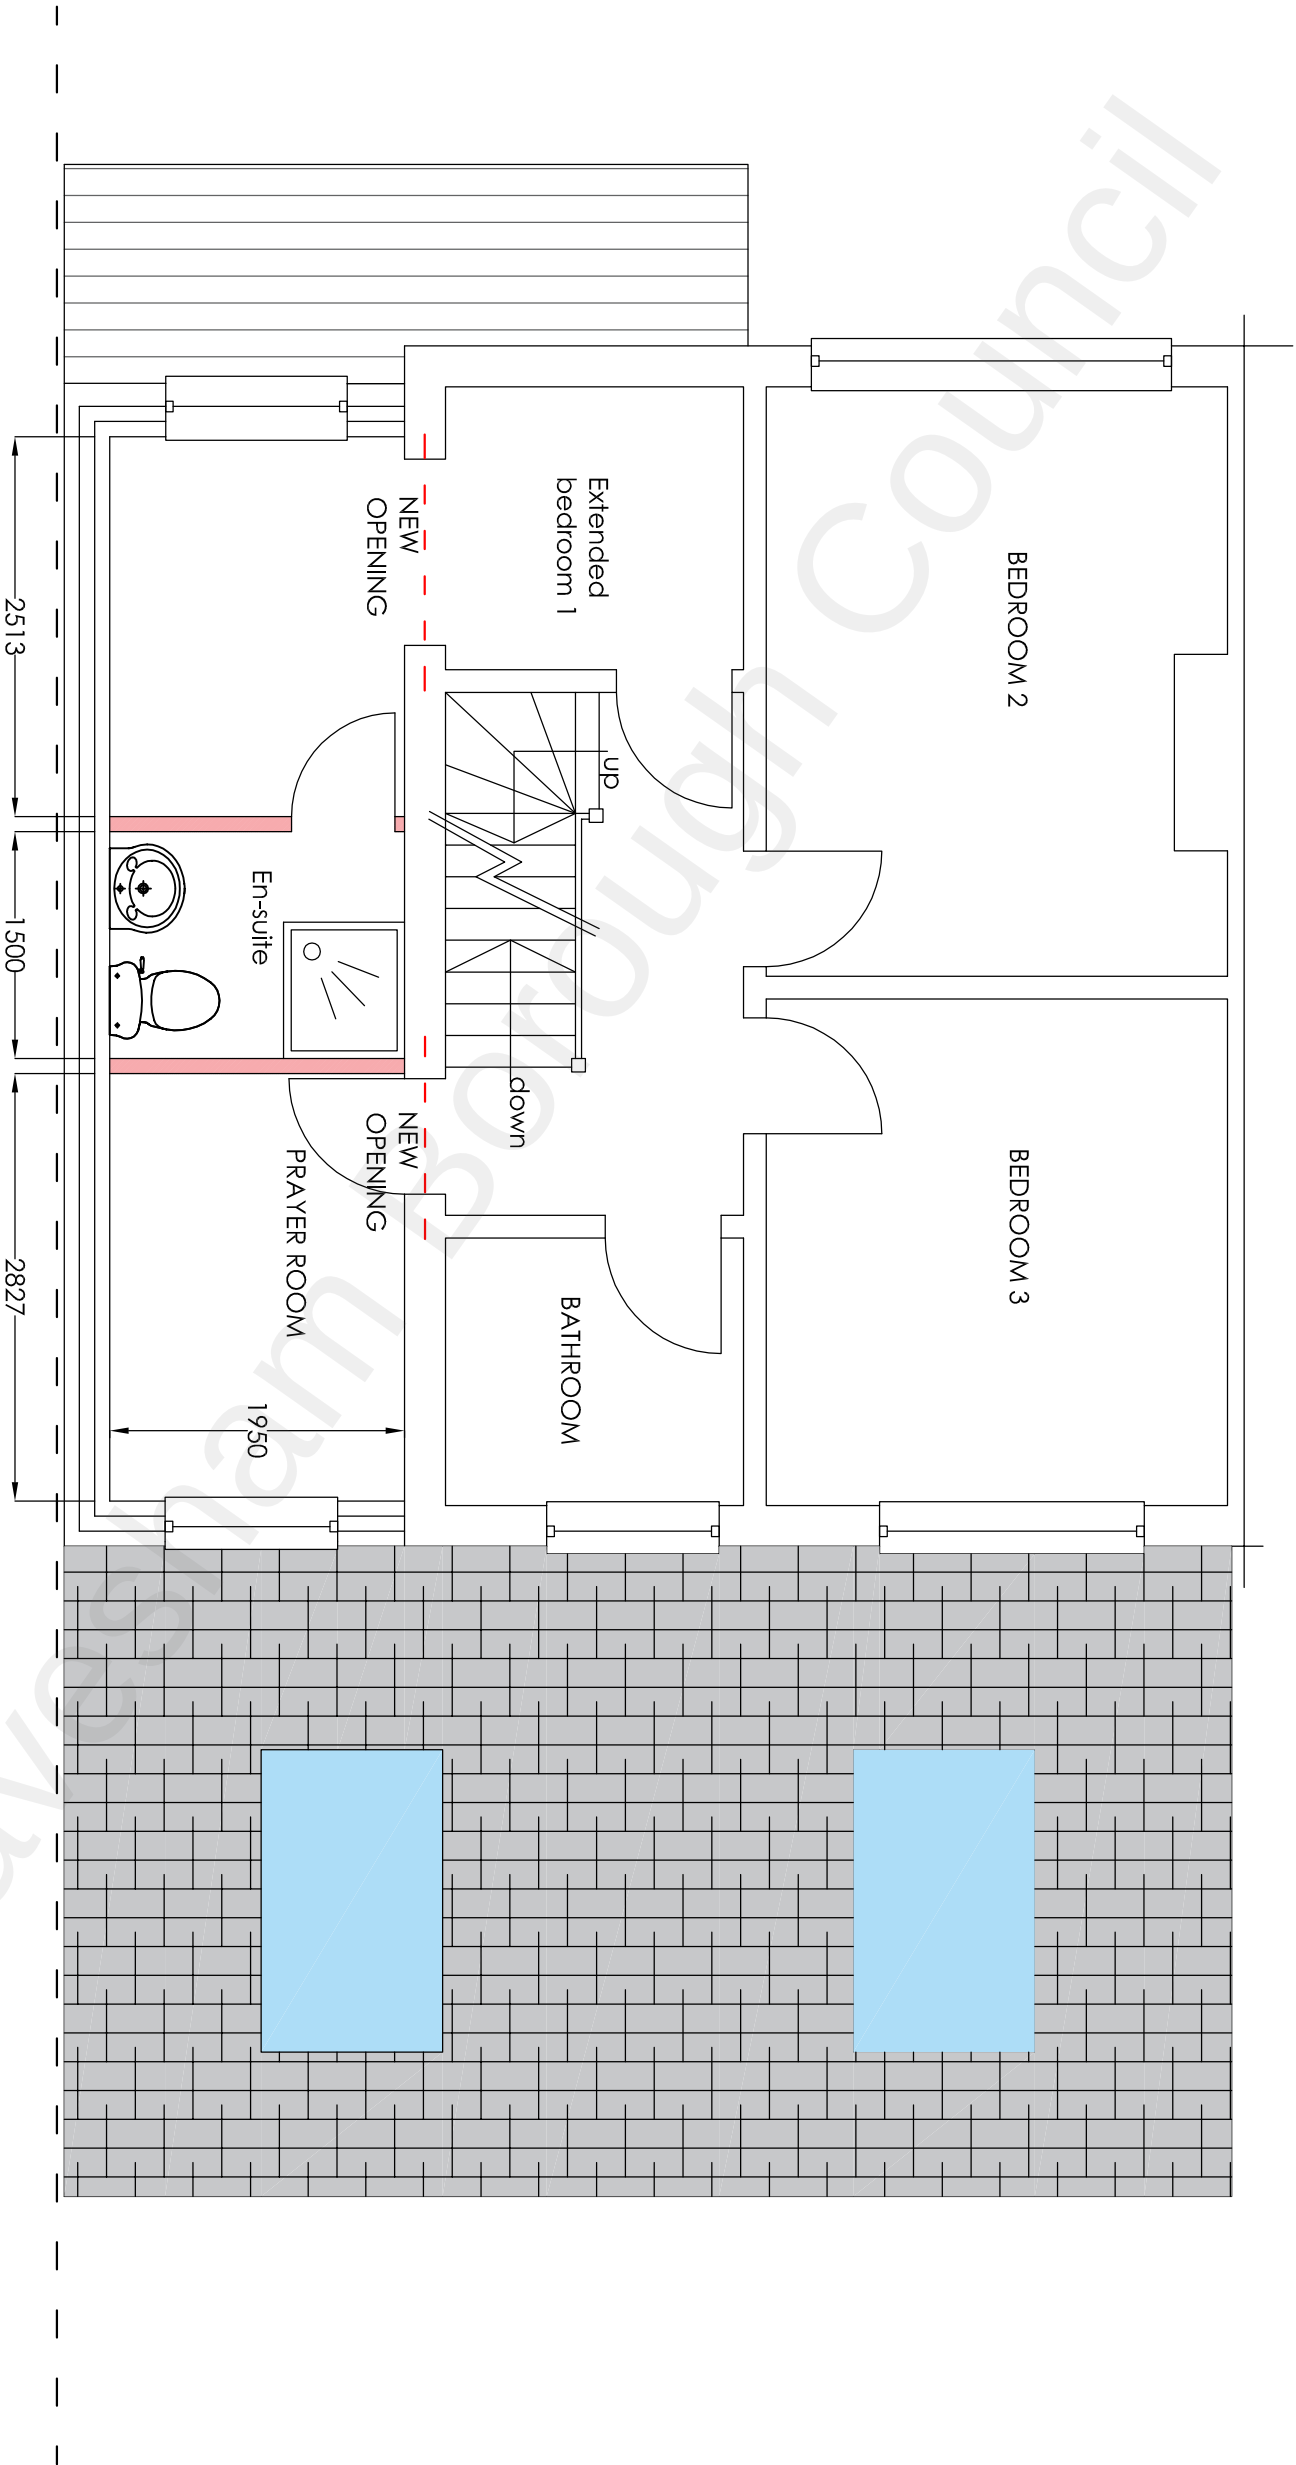

Project			Mr Arfan Saleem 51 Goodwood Crescent Gravesend Kent DA12 5EY		
Drawing Title			Single Storey Rear Extension, Two Storey Side Extension and Front Porch		
Proposed First Floor Plan			Rev	Description	Date
Drawn		Date	Scale	Drawing No.	
HC		Feb 22	1:50	51 GC/A3/04	

H Channa

Picaroons Maidstone Road Platt Kent TN15 8LB

Tel: 07828277909 E-mail: hbechanna@tiscali.co.uk