




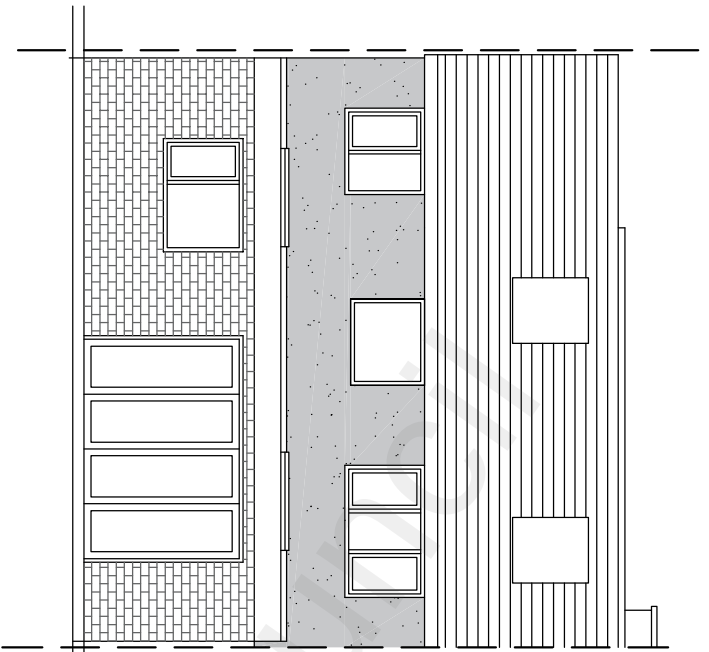


Rear Elevation

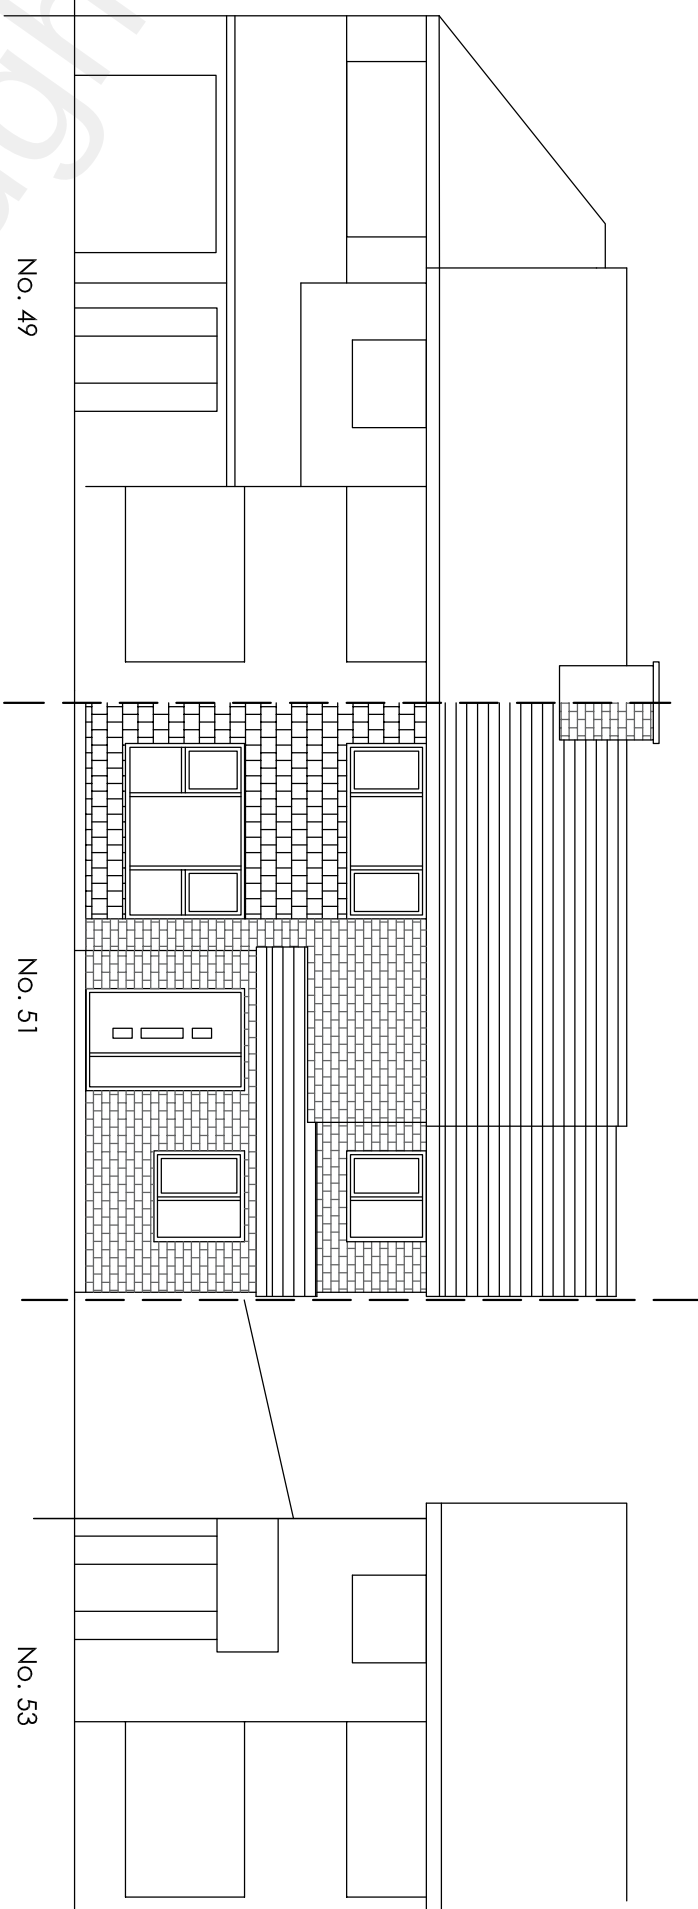

Front Elevation

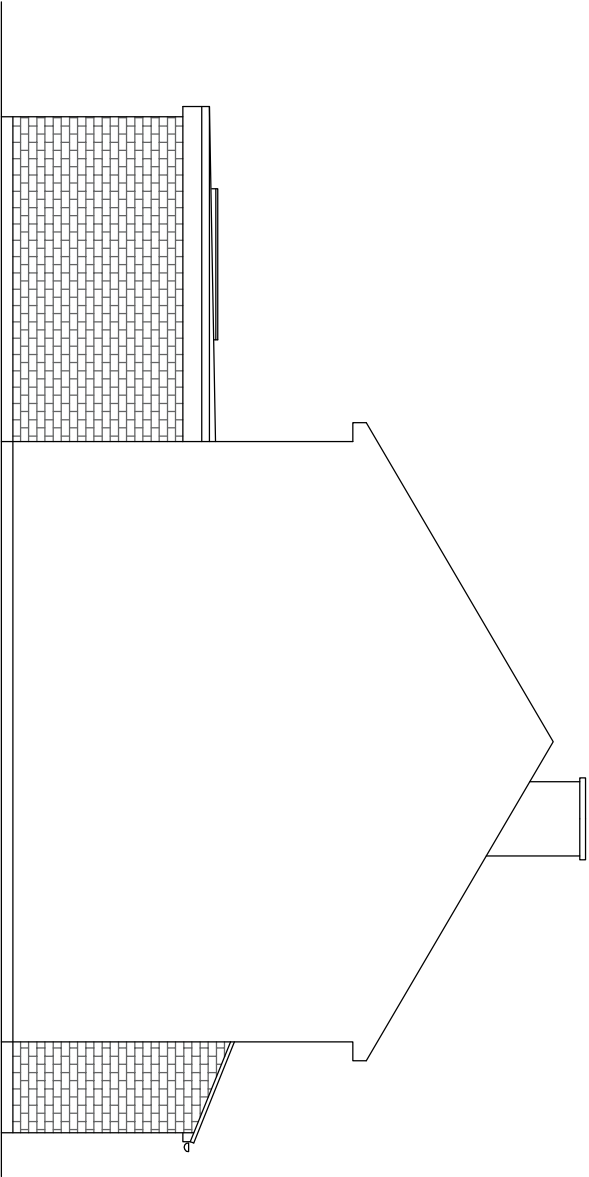

Side Elevation

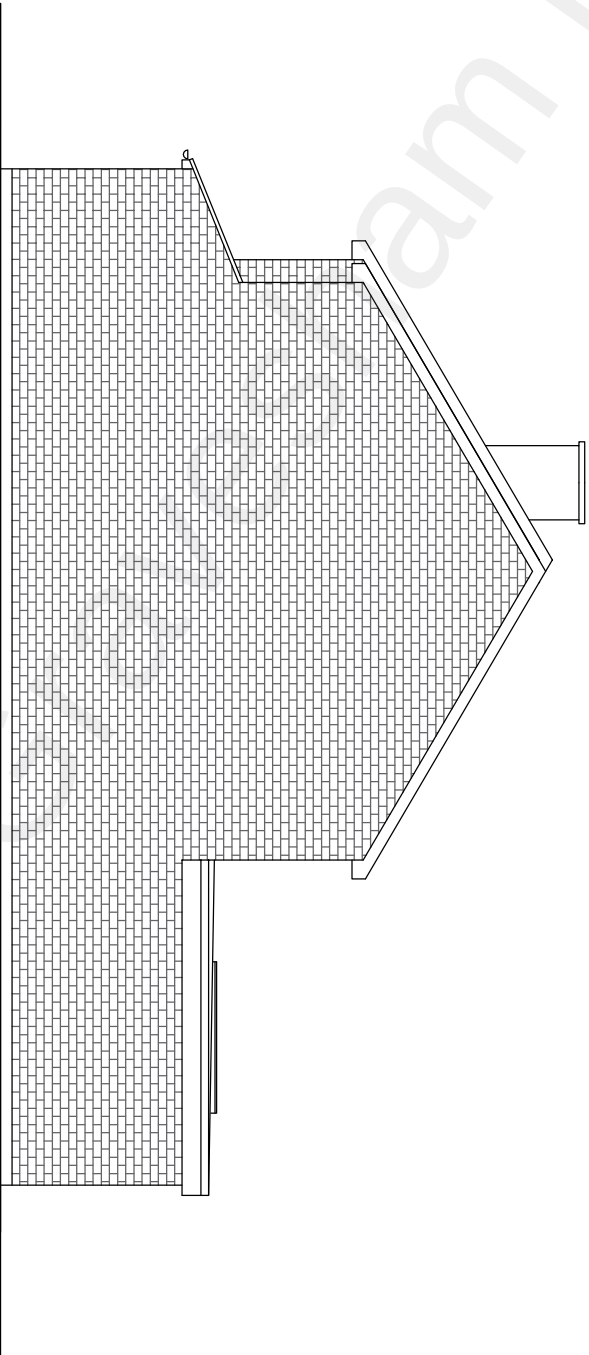

Side Elevation

Project		Drawing Title		Drawing No.	
Mr Arfan Saleem 51 Goodwood Crescent Gravesend Kent DA12 5EY Single Storey Rear Extension, Two Storey Side Extension and Front Porch				51 GC/A3/05	
				Proposed Elevations	
Rev		Description		Date	

H Channa

Picaroons Maidstone Road Platt Kent TN15 8LB
Tel: 07828277909 E-mail: hbchanna@tiscali.co.uk