



NOTES:

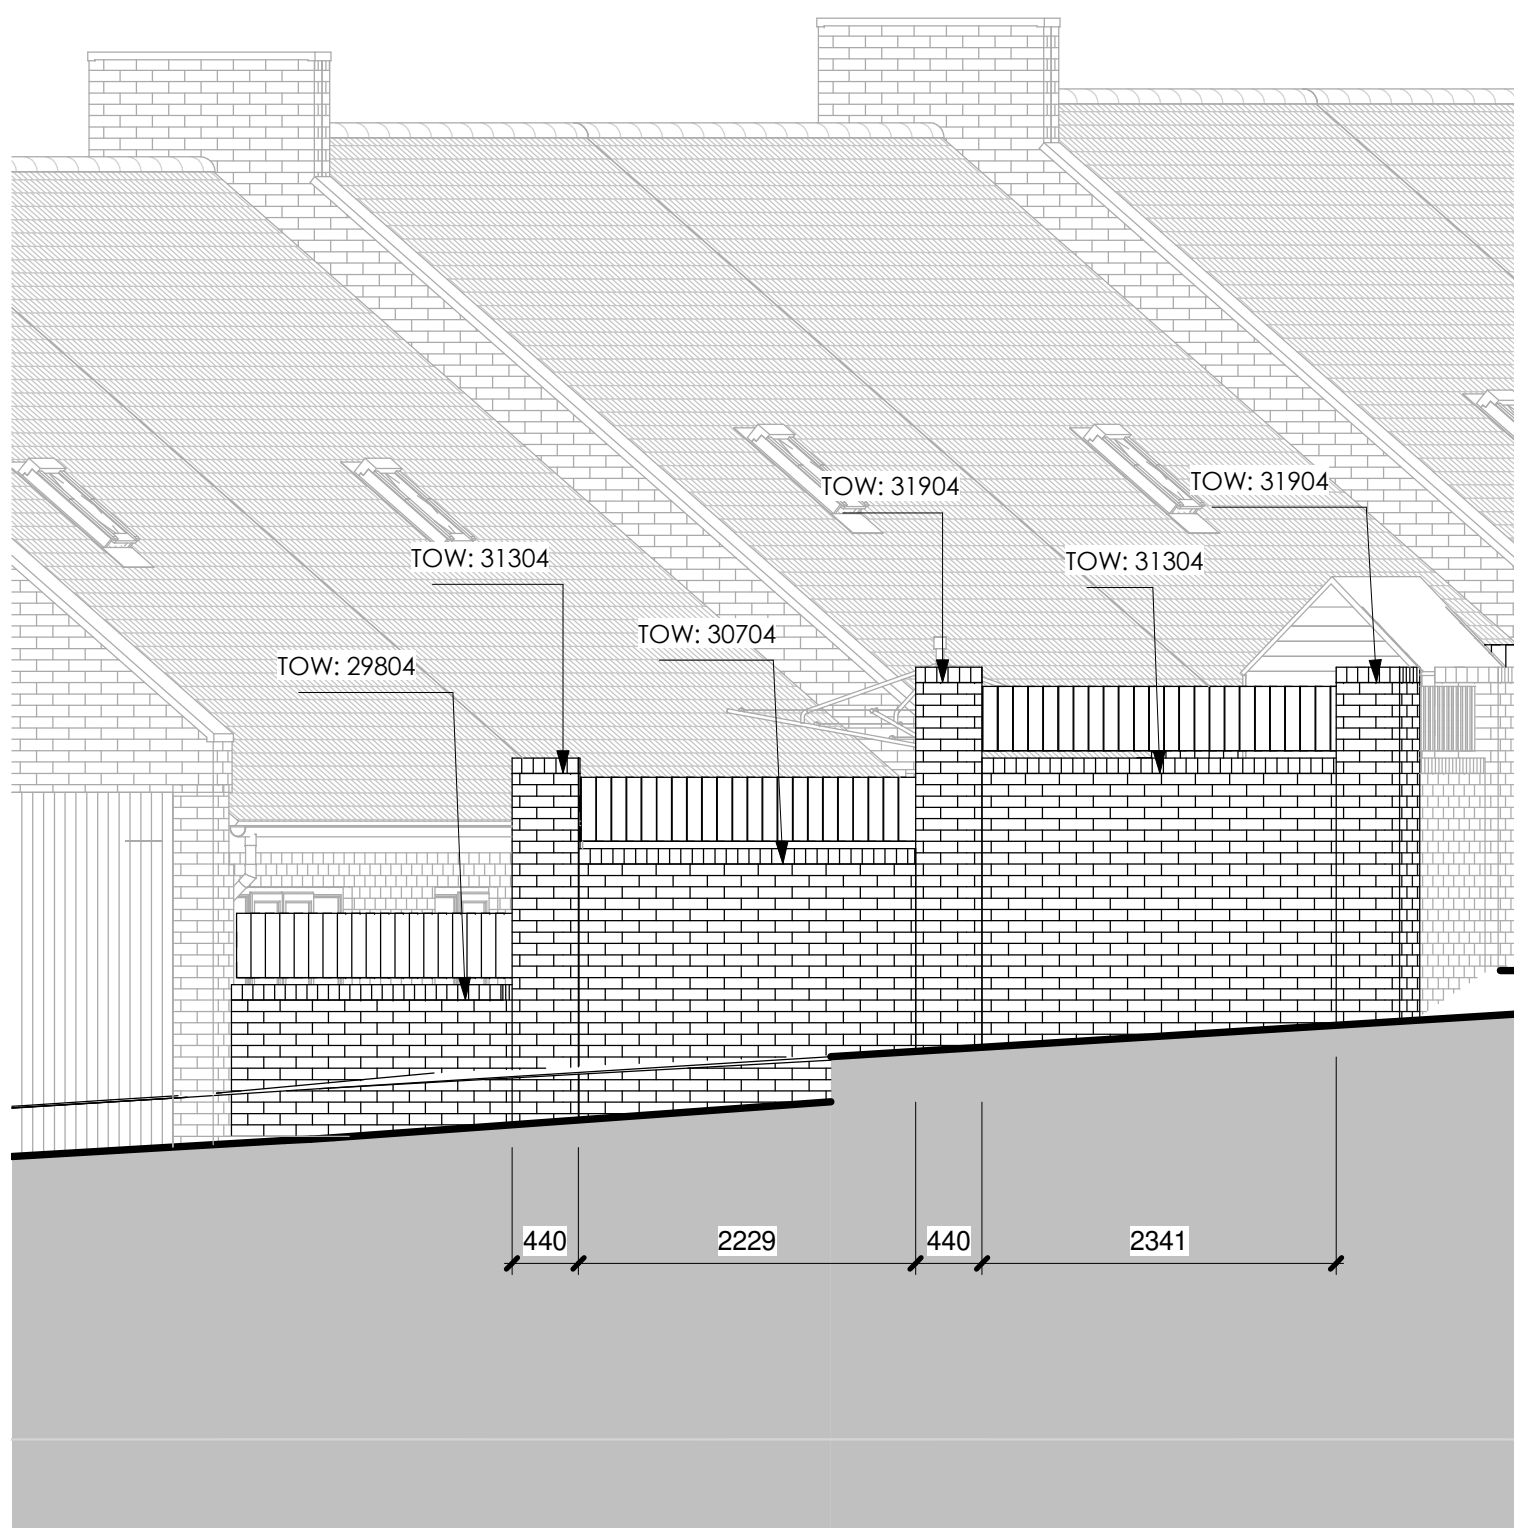

1 Boundary wall South elevation
1 : 50

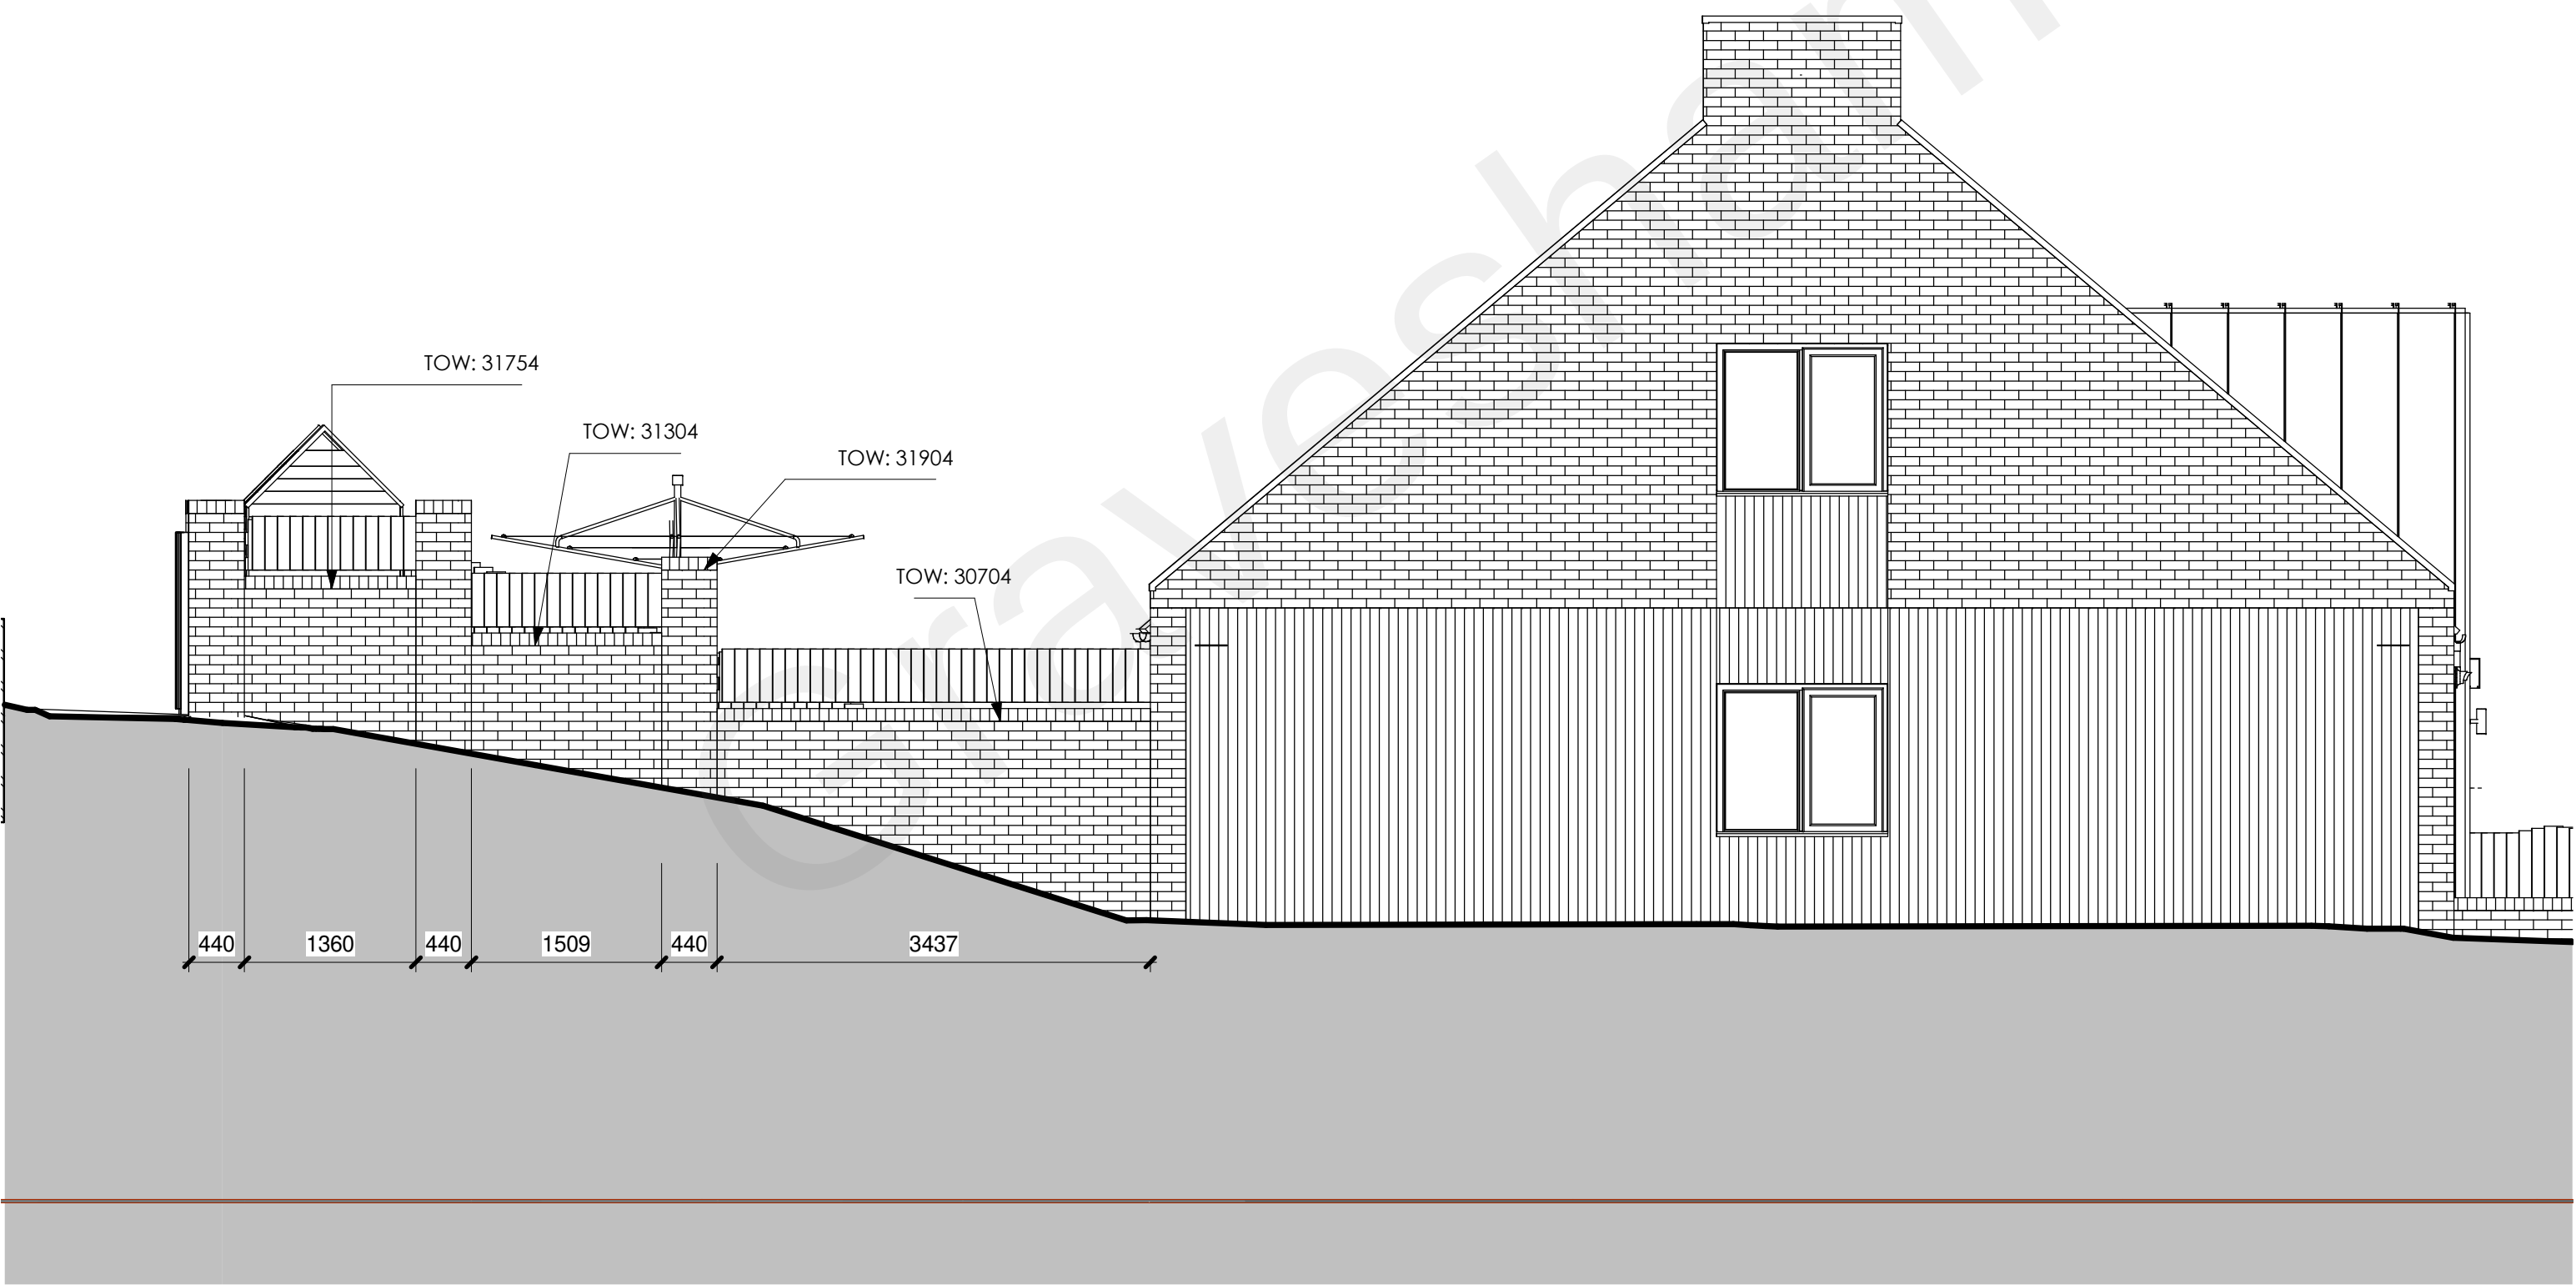

2 Boundary wall North elevation
1 : 50

P2	Scale Bar added	21/05/2021
P1	Binstore revised in accordance with client comment. Rear retaining wall revised. Wall type W1 revised	13/05/2021

Rev	Description	By	Date
-----	-------------	----	------



Westridge Construction Limited
Ruskin House, Warren Cose,
Catsfield East Sussex TN33 9DZ
Email: enquiries@westridgeconstruction.co.uk
Tel: 01580 830600
Web: westridgeconstruction.co.uk

Project Address
Land at Constable Road,
Northfleet, Gravesend, Kent.

Project Title
Constable Road

Drawing Title
Boundary Wall elevations Sheet 2

Name	Signed	Date	Scale	@ A1
Drawn	Author	Issue Date	1 : 50	
Designed		File N°	3225	
Checked	Checker		Drawing Status	
Approved				
Drawing Number	Revision			
A10016	P2			