




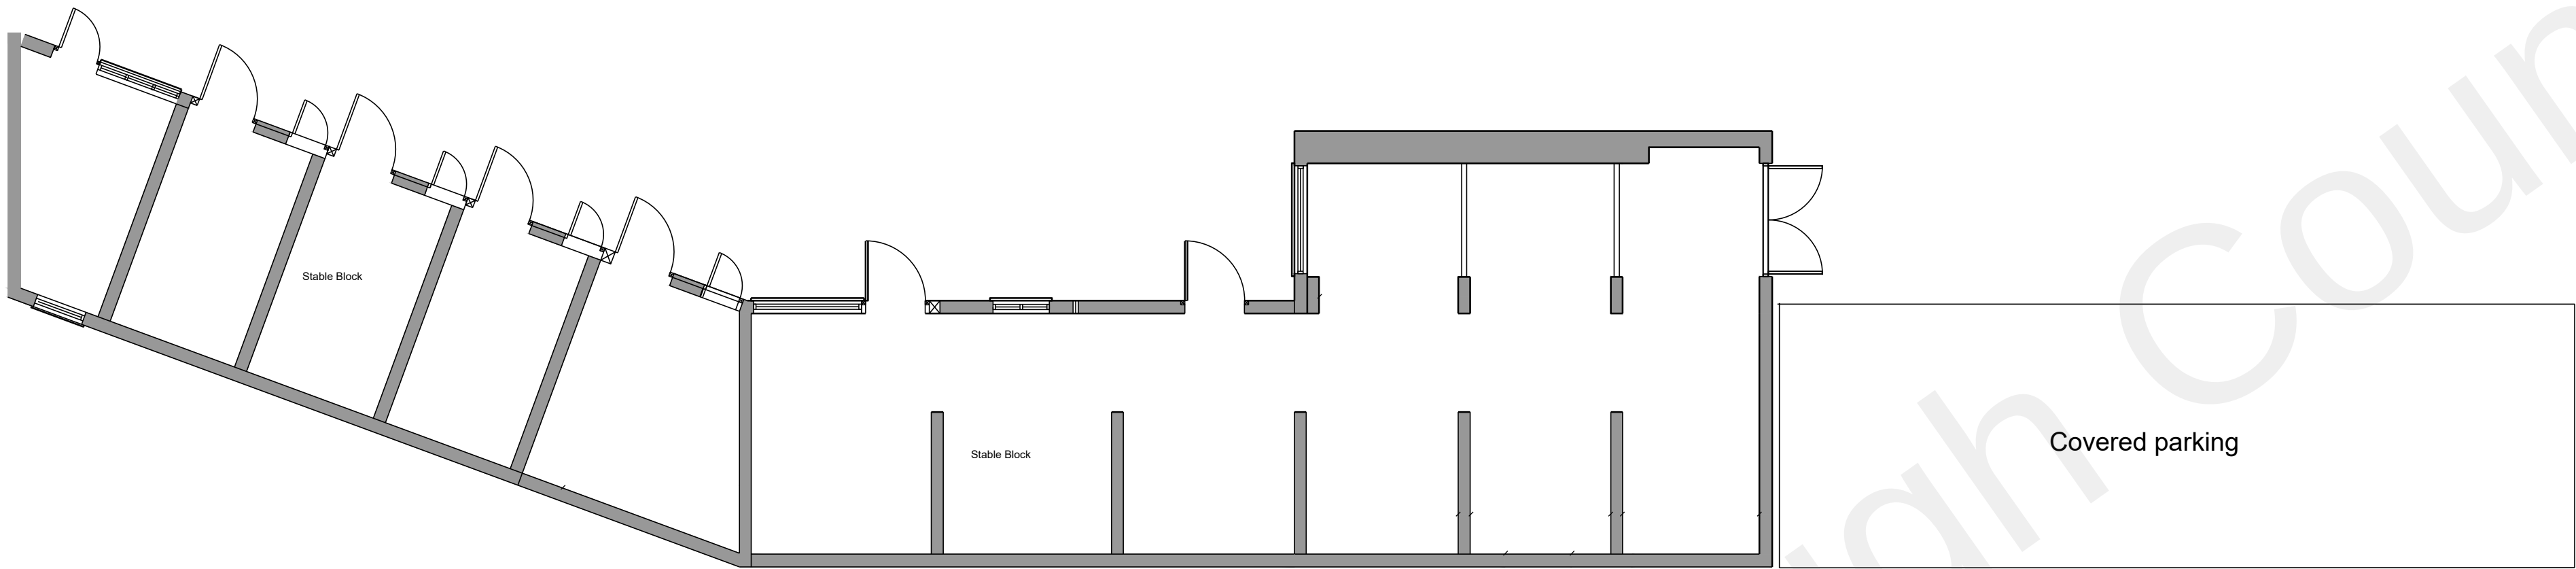

1 PLAN
Existing Ground Floor Plan SCALE 1: 100

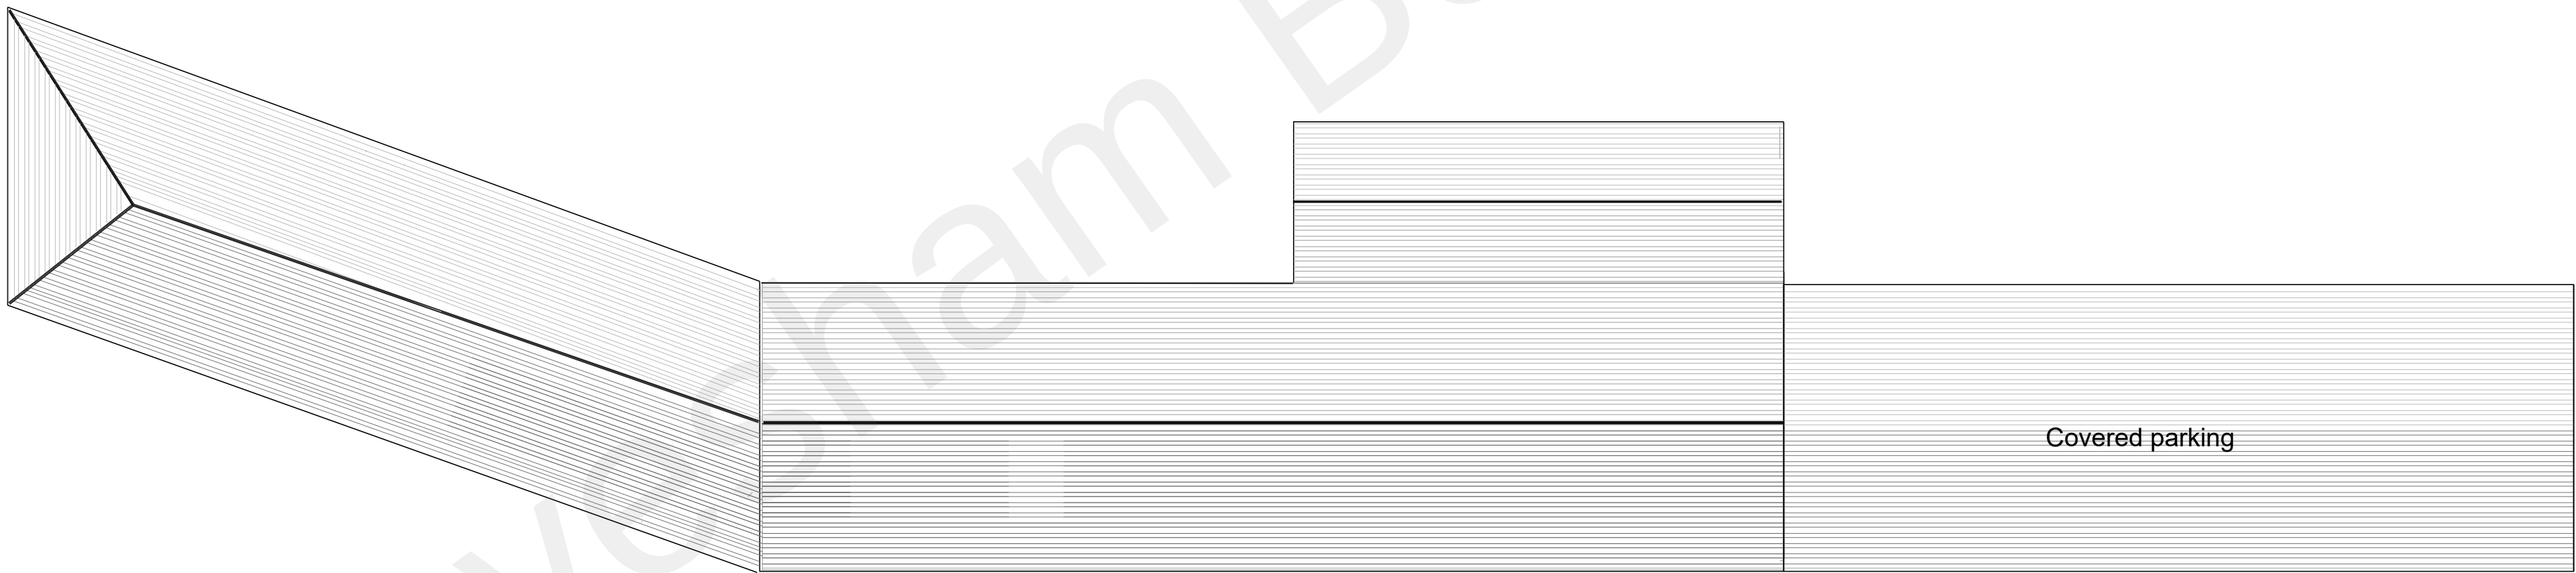

2 PLAN
Existing Roof Plan SCALE 1: 100

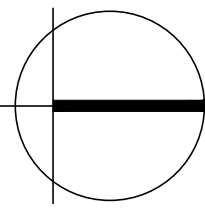

PLANNING

REV	DESCRIPTION	DR / CH	DATE
	Lomer Farm, Wrotham Road		
	Meopham, DA13 0AN		
	Existing Plans		
	Stables		

Scale @ A1	1:100
Created	OCTOBER 2021
Drawn By	LW
Checked By	SM
Purpose of Issue	PLANNING

OPEN architecture

OPEN architecture	Architecture
	Building Surveying
	Project Management
	Interior Design

Anton House	www.openarc.co.uk
South Park	T +44 01732 779580
Sevenoaks / Kent / TN13 1EB	F +44 01732 741316

Job Reference	Drawing Number	Rev
21505	E011	-

