




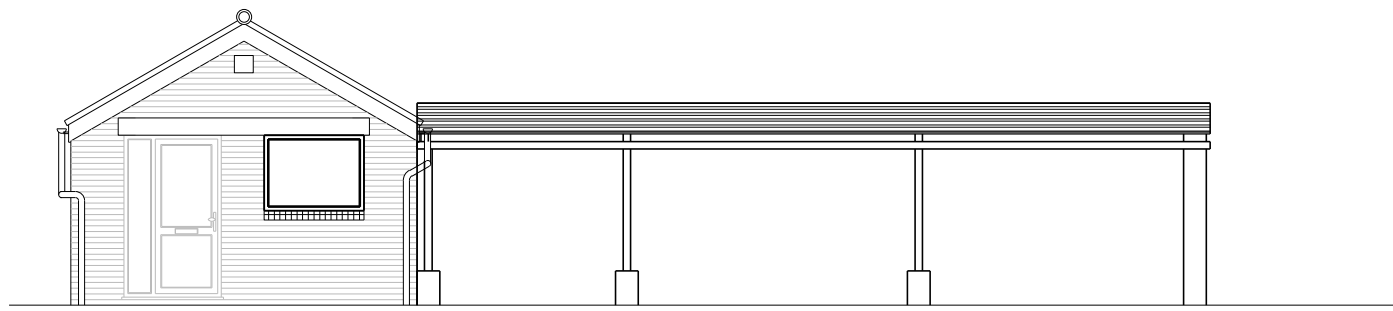


5 ELEVATION
Existing South Elevation
SCALE 1: 100

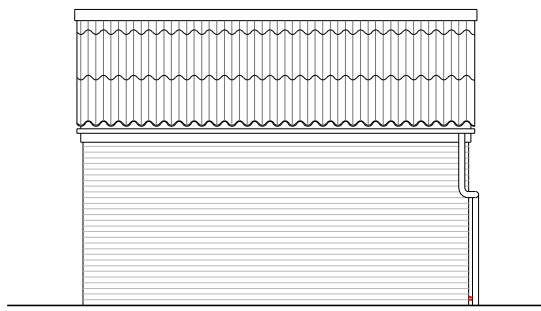


6 ELEVATION
Existing West Elevation
SCALE 1: 100

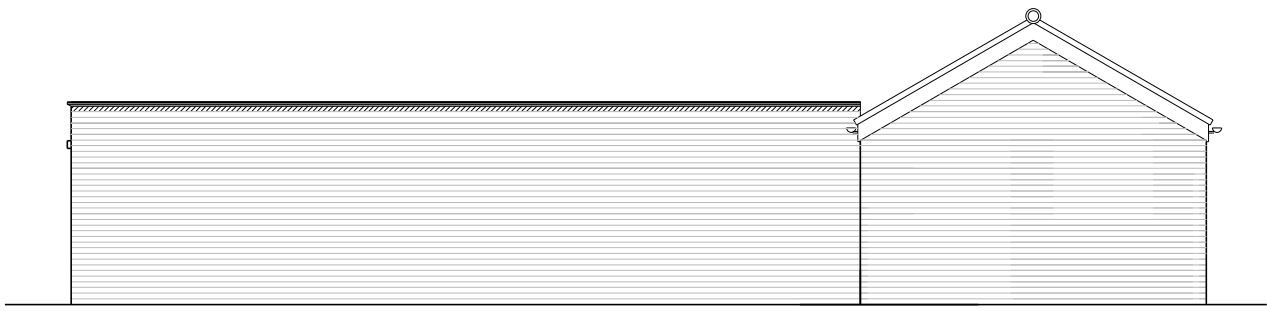


3 ELEVATION
Existing North Elevation
SCALE 1: 100

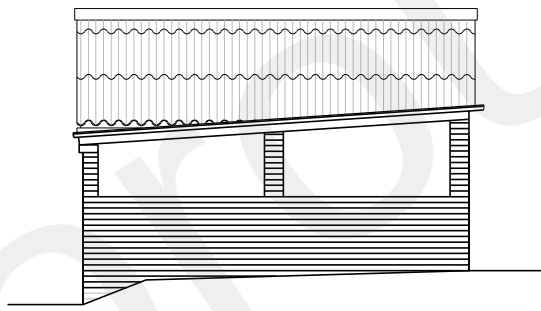


4 ELEVATION
Existing East Elevation
SCALE 1: 100

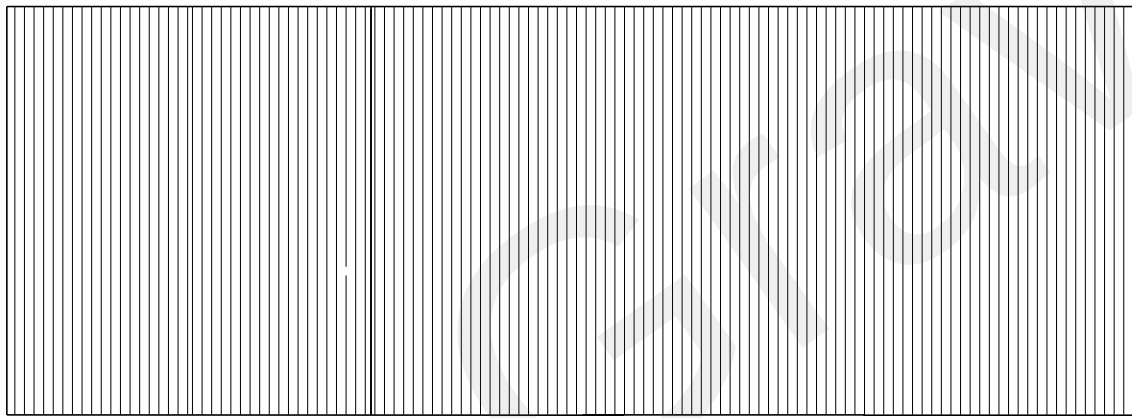

2 PLAN
Existing Roof Plan
SCALE 1: 100

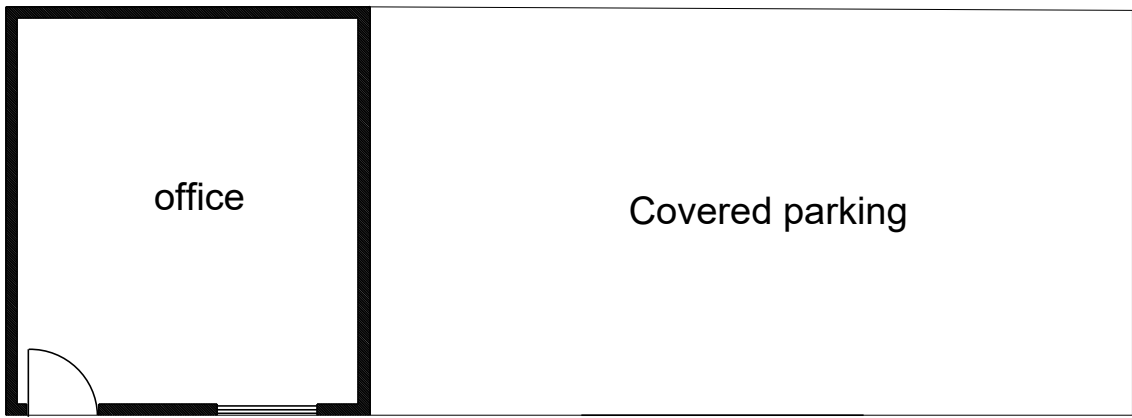

1 PLAN
Existing Ground Floor Plan
SCALE 1: 100

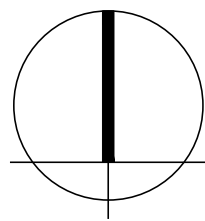

PLANNING

REV	DESCRIPTION	DR / CH	DATE
	Lomer Farm, Wrotham Road		
	Meopham, DA13 0AN		
	Existing Plans and Elevations		
	UNIT D4		
Scale @ A1 1:100			
Created	OCTOBER 2021		
Drawn By	LW		
Checked By	SM		
Purpose of Issue	PLANNING		

OPEN architecture

OPEN architecture	Architecture
	Building Surveying
	Project Management
	Interior Design

Anton House	www.openarc.co.uk
South Park	T +44 01732 779580
Sevenoaks / Kent / TN13 1EB	F +44 01732 741316

Job Reference	Drawing Number	Rev
21505	E012	-

