

This drawing is the property of Design A Plan copyright is reserved by them and drawing is issued on condition that it is not copied, reproduced, retained, or disclosed to any unauthorised person without prior consent in writing of Design A Plan.

ALL DIMENSIONS TO BE CHECKED ON SITE PRIOR TO WORK COMMENCING AND Design A Plan NOTIFIED OF ANY DISCREPANCIES TO ENABLE US TO ADVISE OCCORDINGLY.

DO NOT SCALE.

Rev.	Description	Date.
A	Remove thirdfloor	01-06-2021
B	Increase main roof pitch from 32° to 36° to give room for loft conversion with a 2.4m head height.	11-09-2021

PURPOSE OF ISSUE

Planning

PROJECT

Erection of a second rear extension to provide cycle and bin storage at ground floor.

TITLE

Proposed Elevations and Floor Layouts

CLIENT


Source Secured

DRAWN BY	CHECKED BY	DATE
SB	N/A	06/04/2021
SCALE (@ A1)	PROJECT NUMBER	
1 : 100	2120	
DRAWING NUMBER	REV	
A102	B	




Proposed West Elevation

Proposed East Elevation

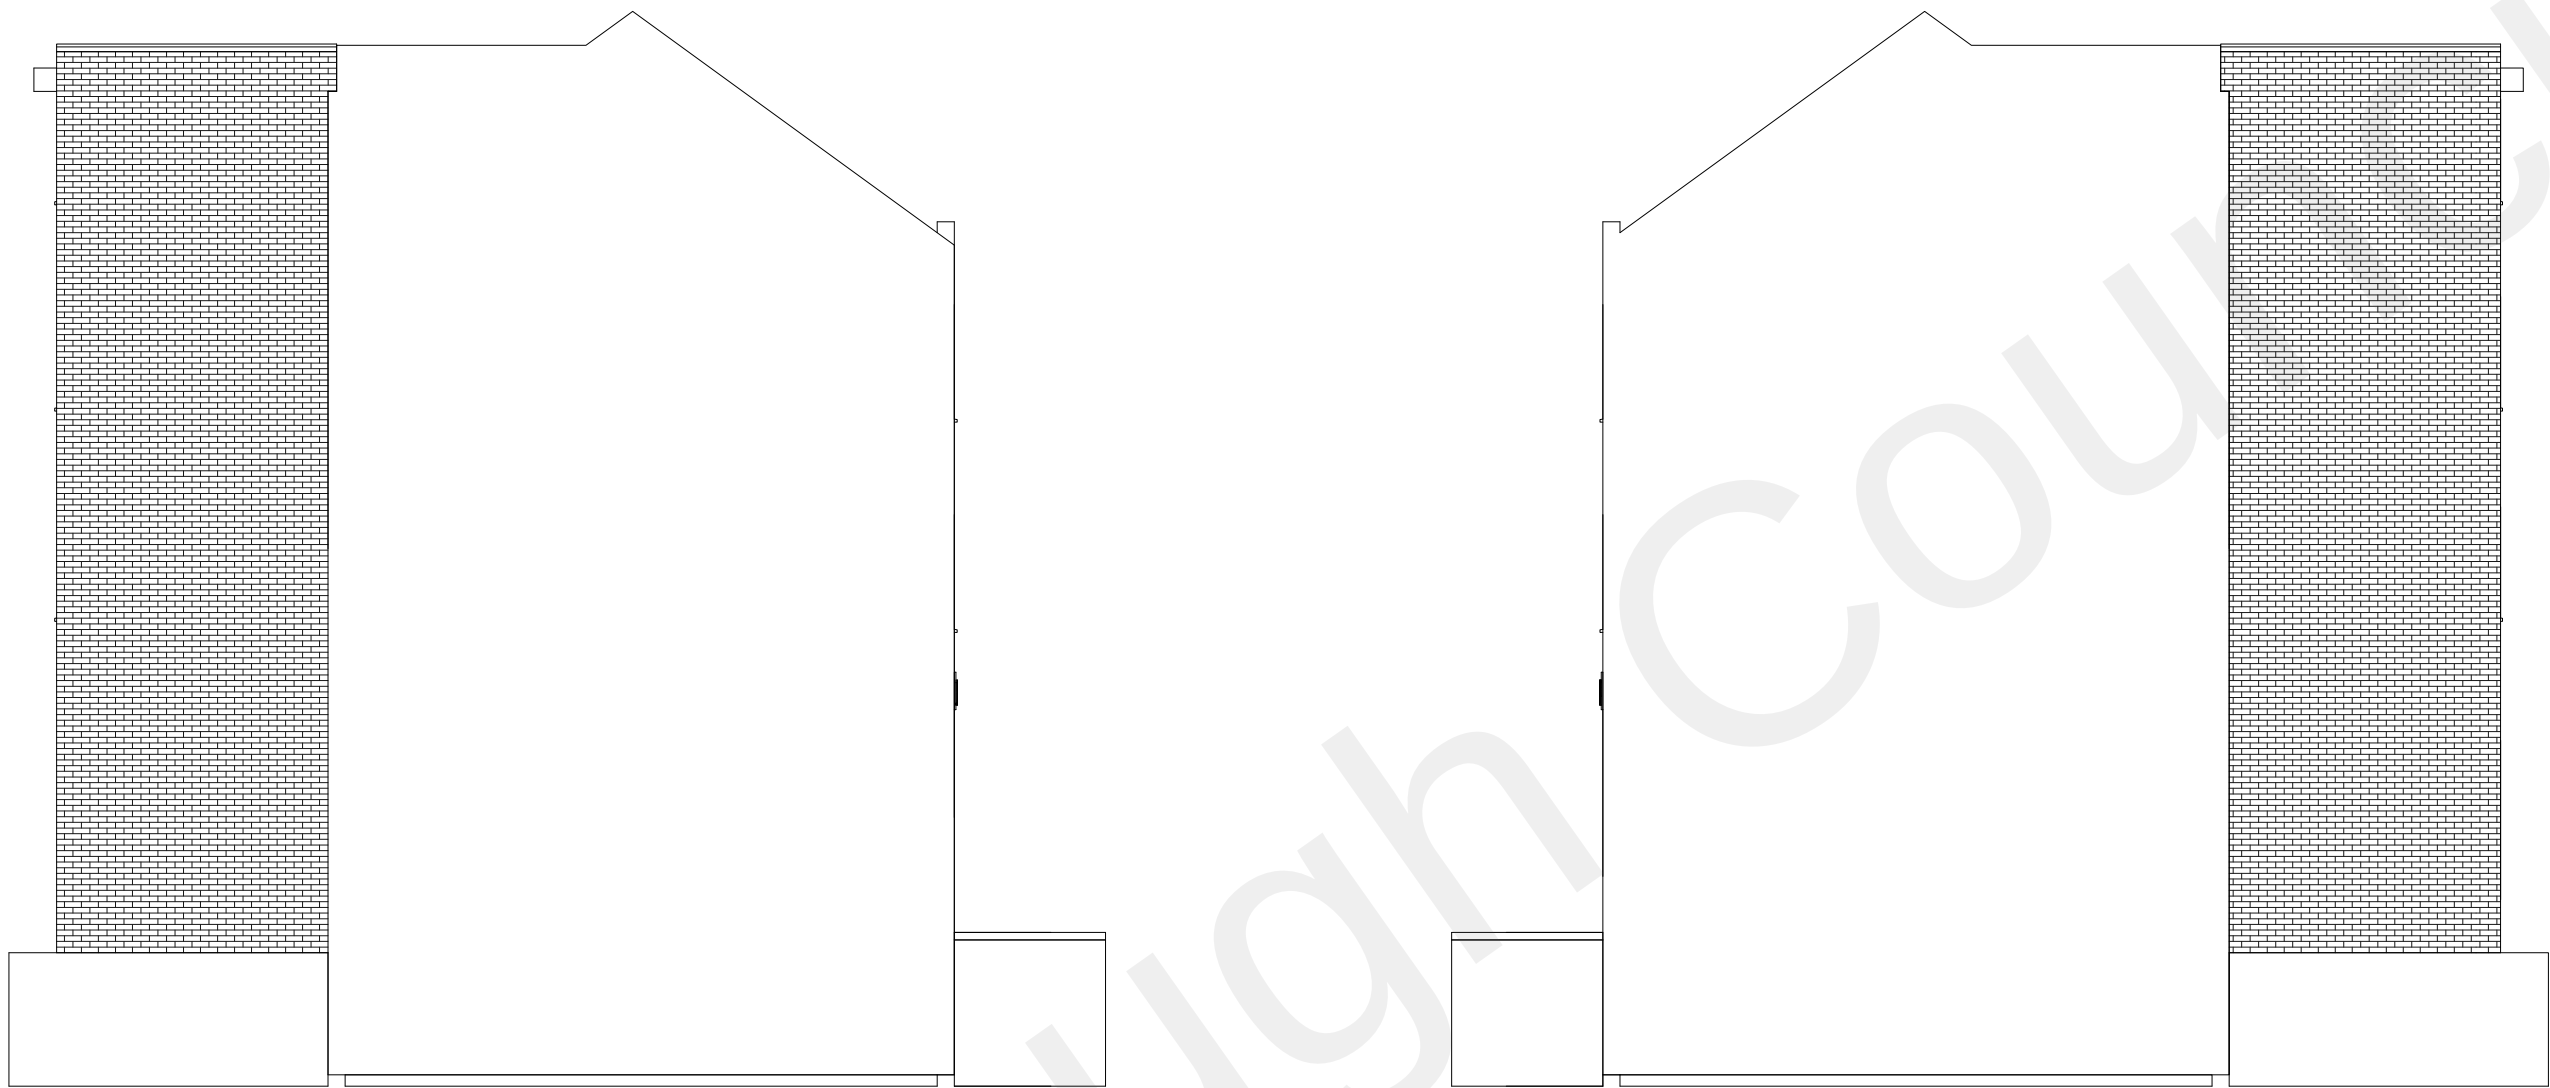


Proposed North Elevation


Proposed South Elevation

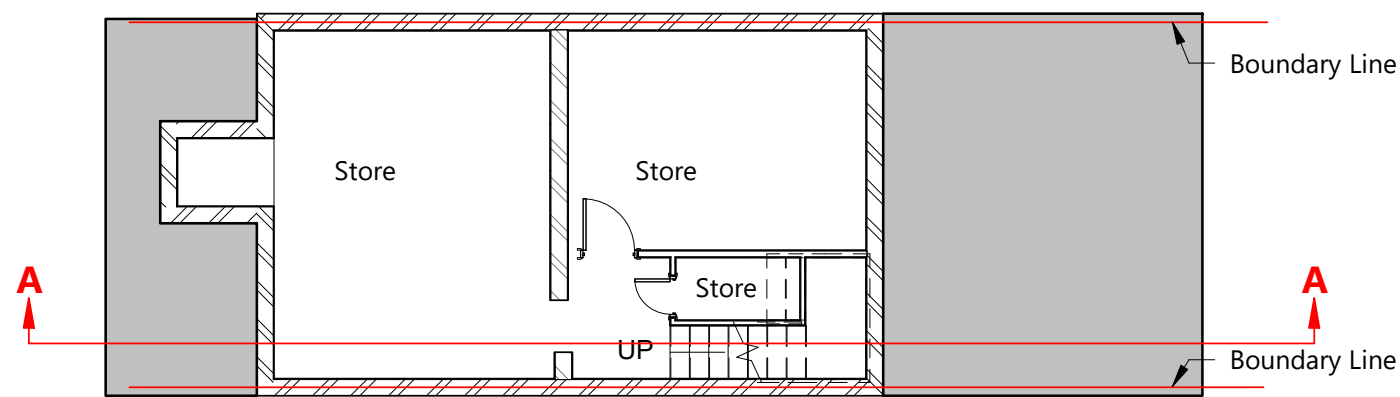


Proposed Basement Layout

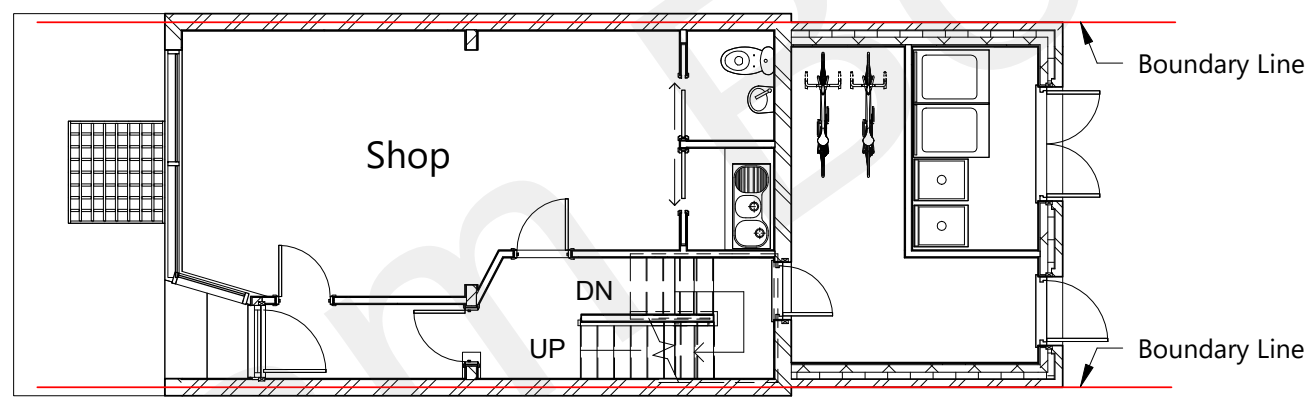


Proposed Groundfloor Layout

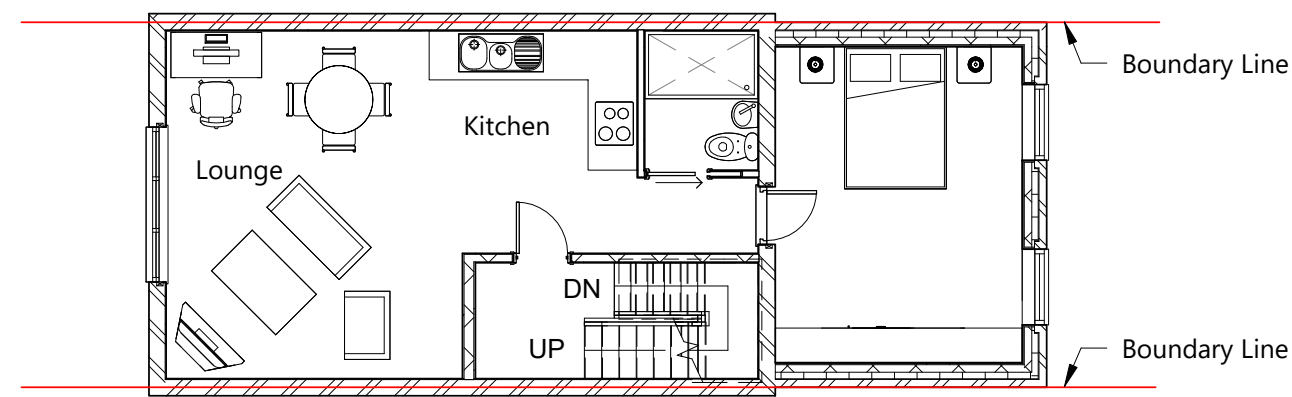


Proposed Firstfloor Layout

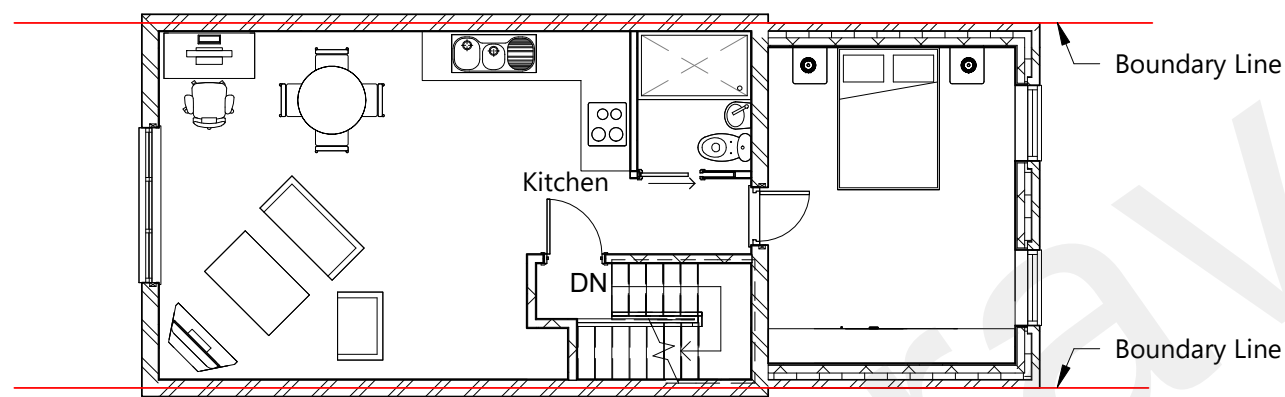

Proposed Secondfloor Layout

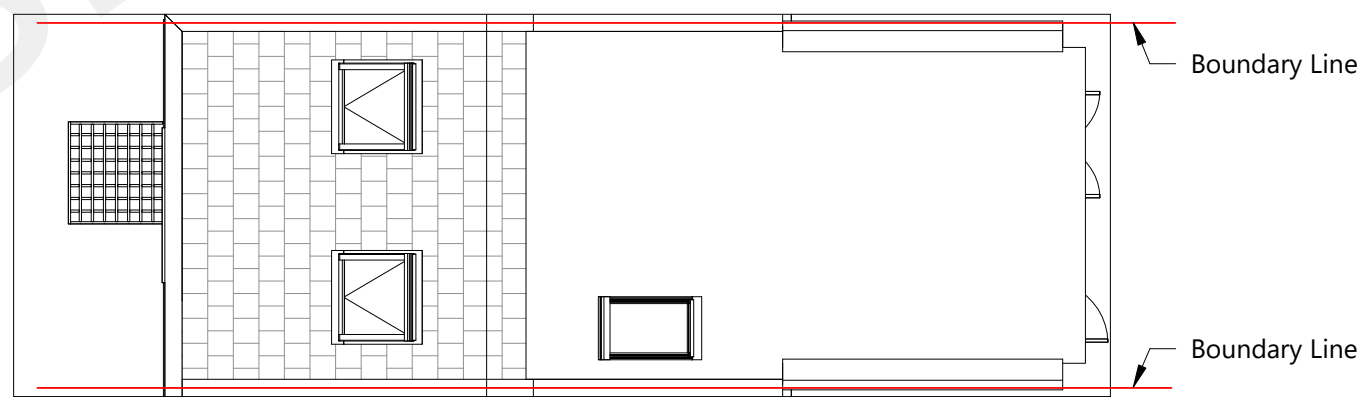

Proposed Roof Plan

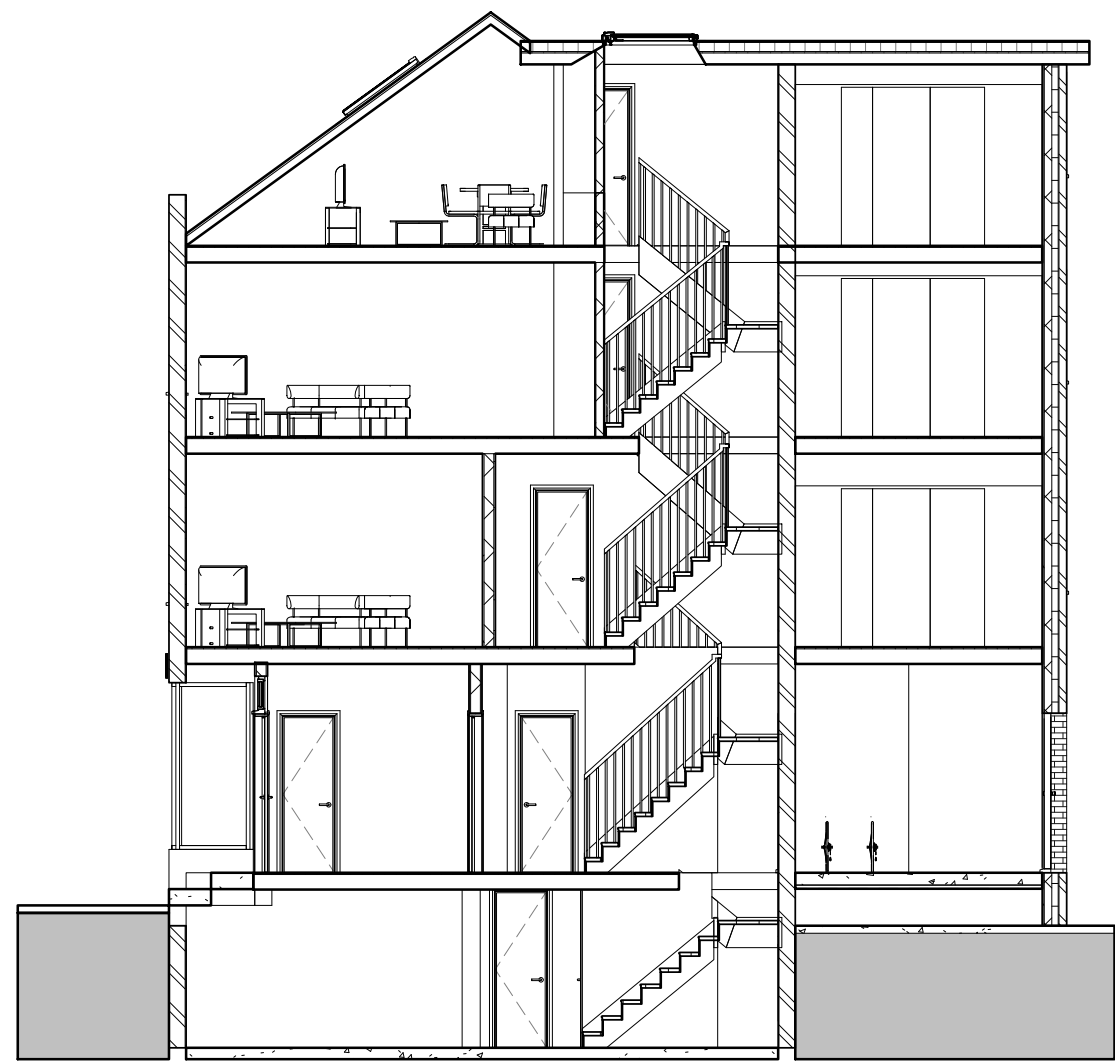

Section: A-A