



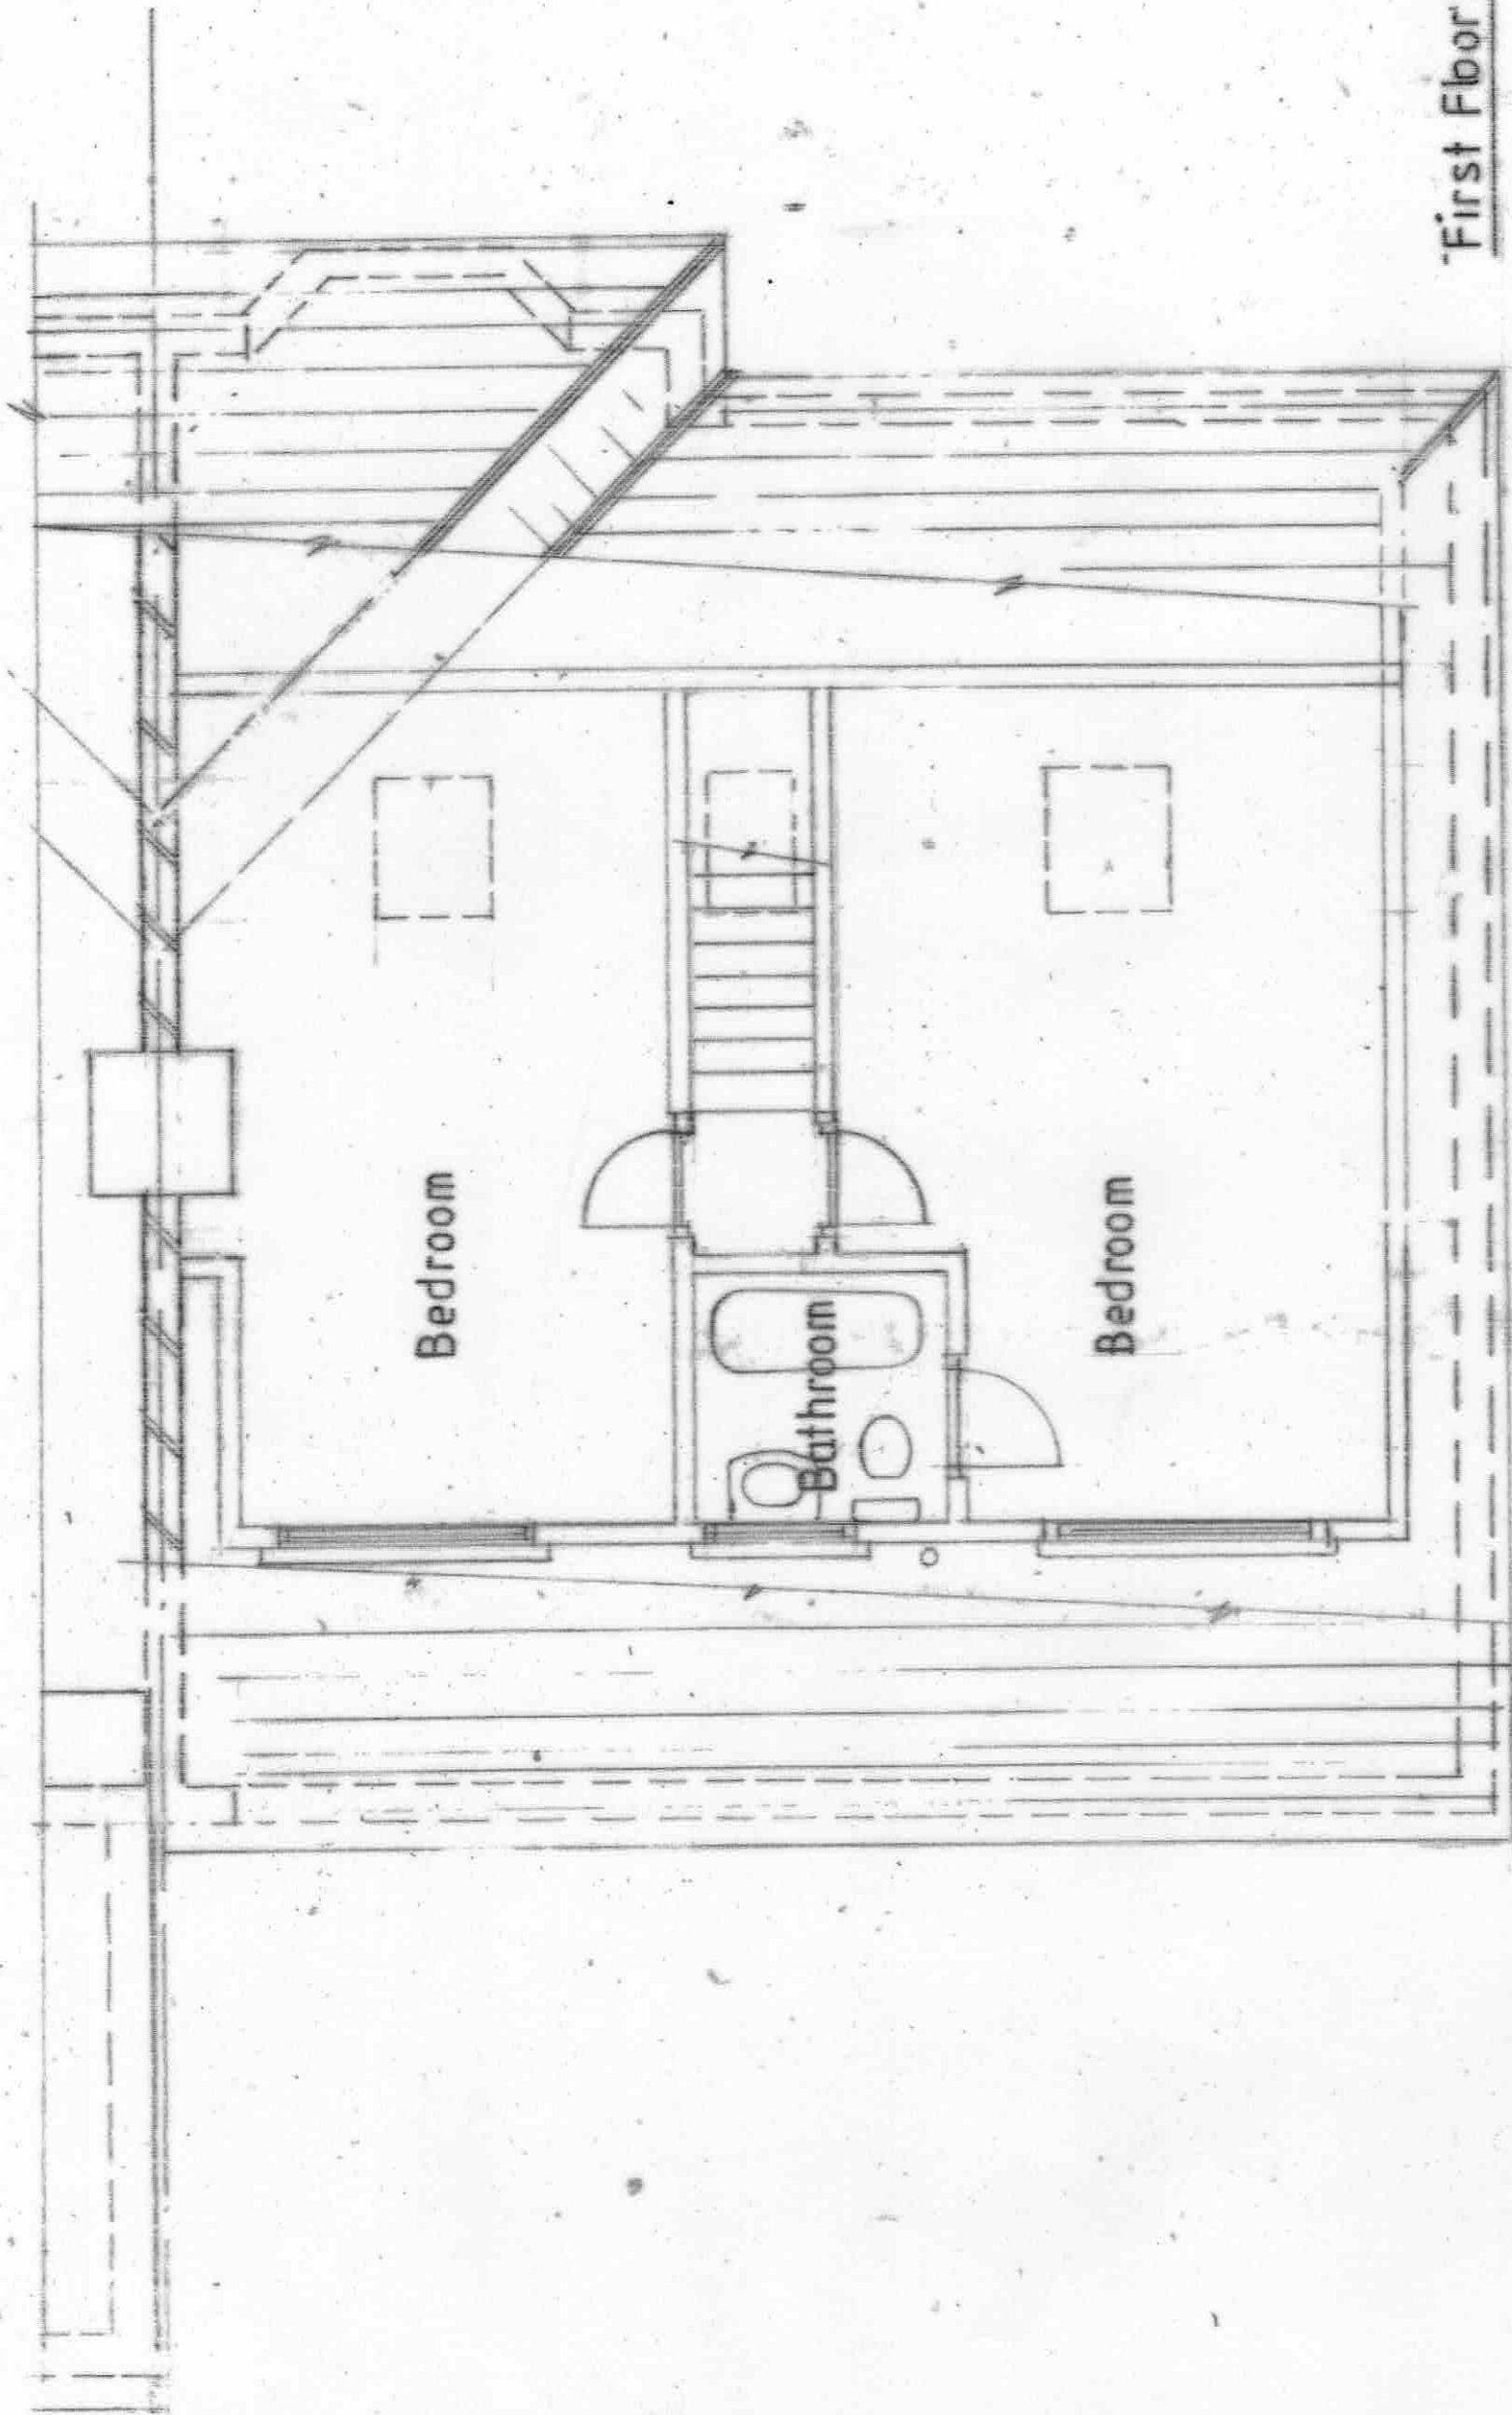

First Floor Plan

WESTLEIGH DESIGN

 

SCALE 1:50



PROPOSED SINGLE STOREY REAR EXTENSION
MS BALBIR KALKUT 6 PICKWICK GARDENS NORTFLEET DA11 8EJ
1:50 @ A3 230823/2 OF 7 36M² EXISTING FIRST FLOOR PLAN

