


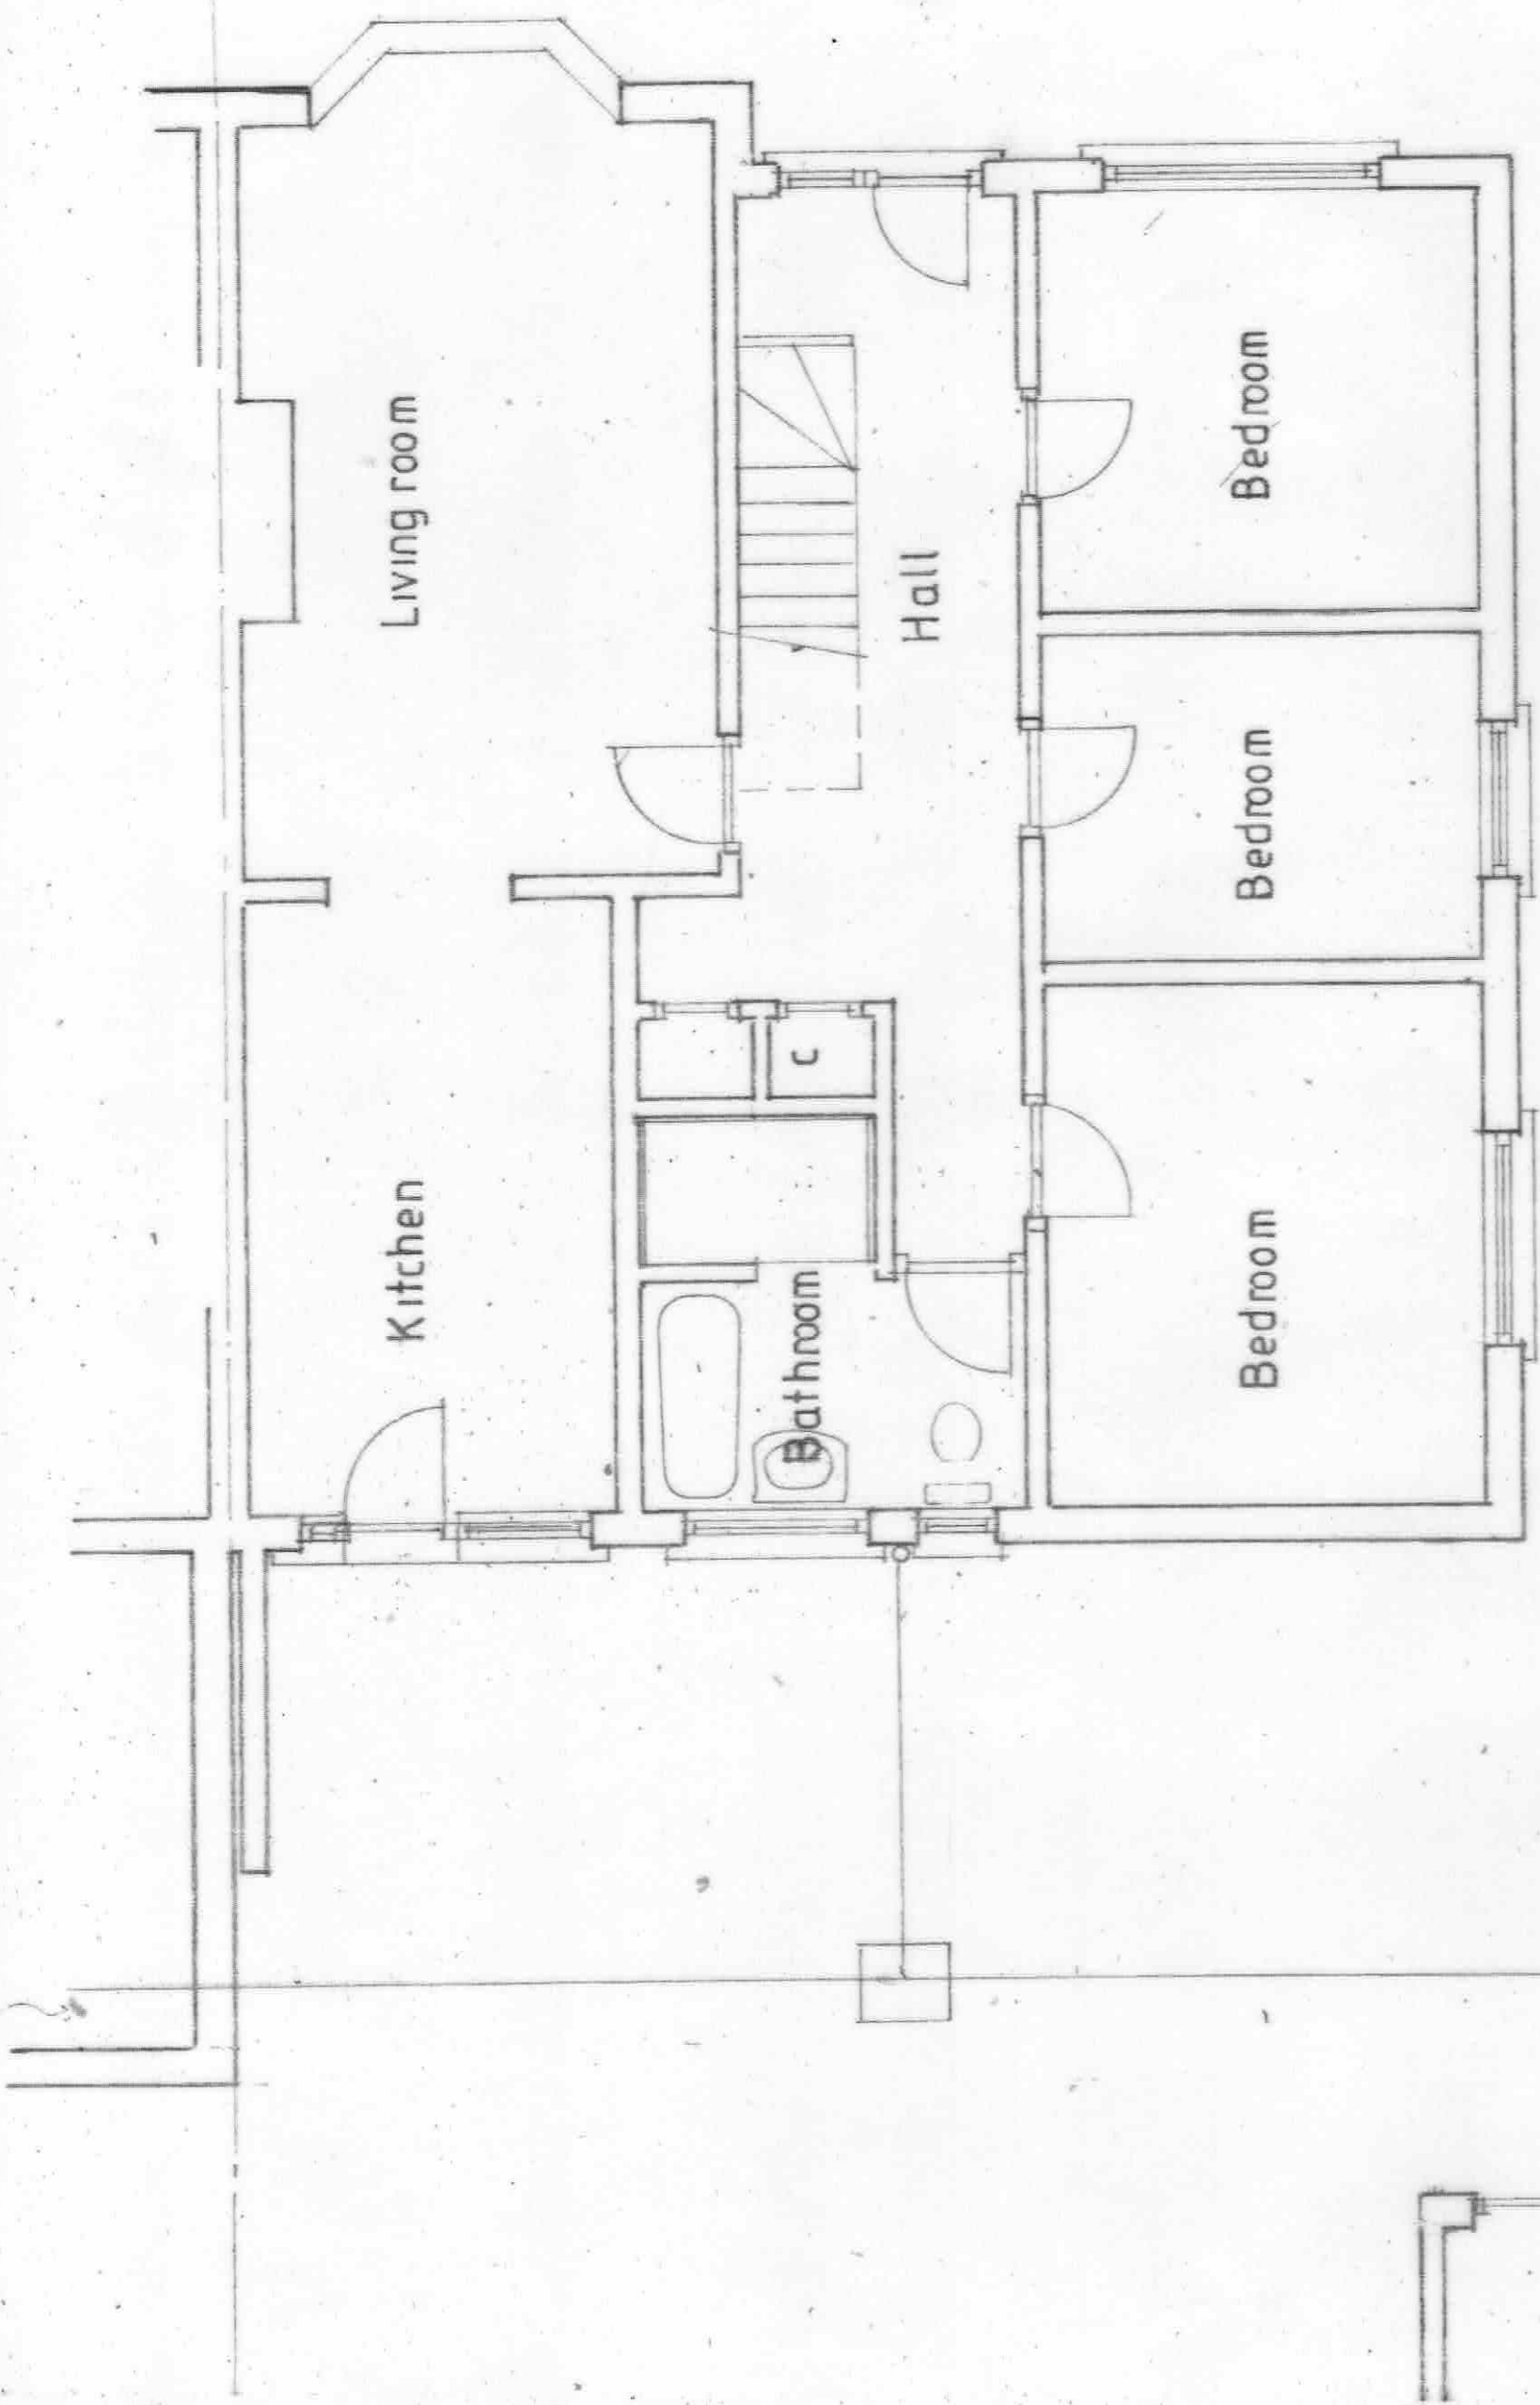

Ground Floor Plan

**LABC**

**Building Excellence
AWARDS 2018**
Regional Winner

**WESTLEIGH DESIGN**



SCALE 1:50



1M 2M 3M 4M 5M

PROPOSED SINGLE STOREY REAR EXTENSION
MS BALBIR KALKUT 6 PICKWICK GARDENS NORTFLEET DA11 8EJ
1:50 @ A3 230823/1 OF 7 36M² EXISTING GROUND FLOOR PLAN