


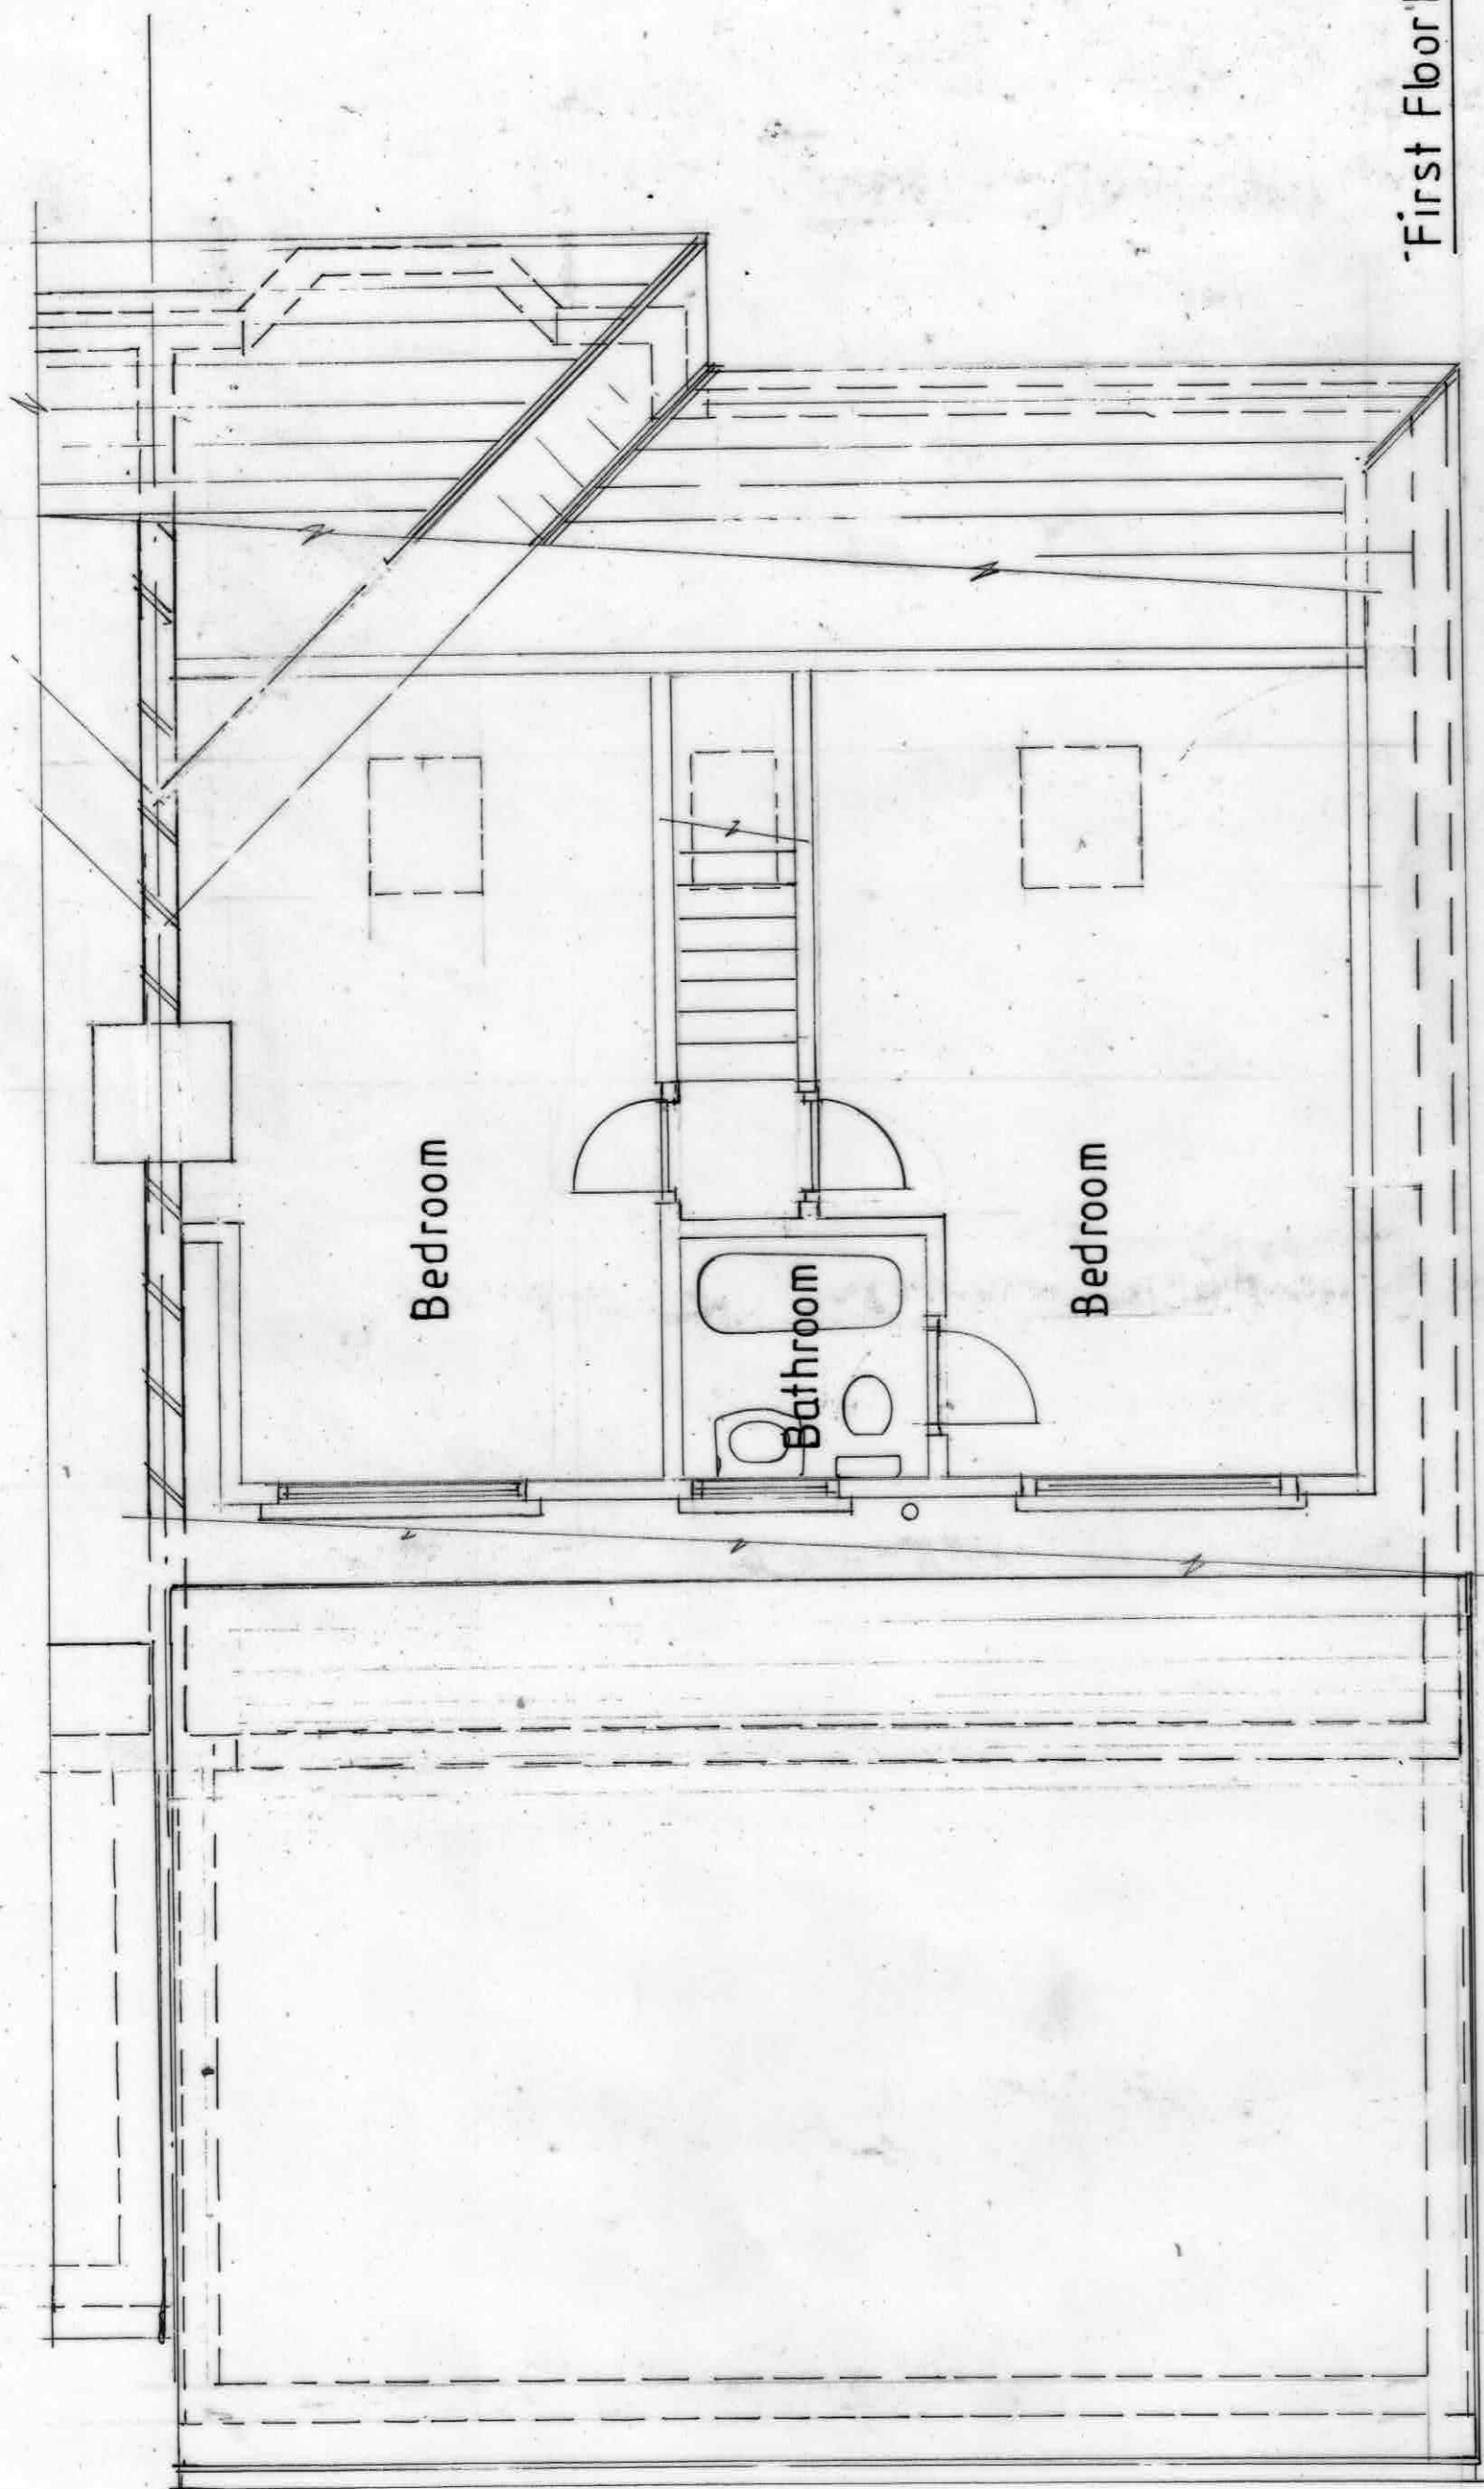

First Floor Plan



SCALE 1:50



PROPOSED SINGLE STOREY REAR EXTENSION

MS BALBIR KALKUT 6 PICKWICK GARDENS NORTFLEET DA11 8EJ
1:50 @ A3 230823/5 OF 7 36M² PROPOSED FIRST FLOOR PLAN



Building Excellence
AWARDS 2018
Regional Winner

