




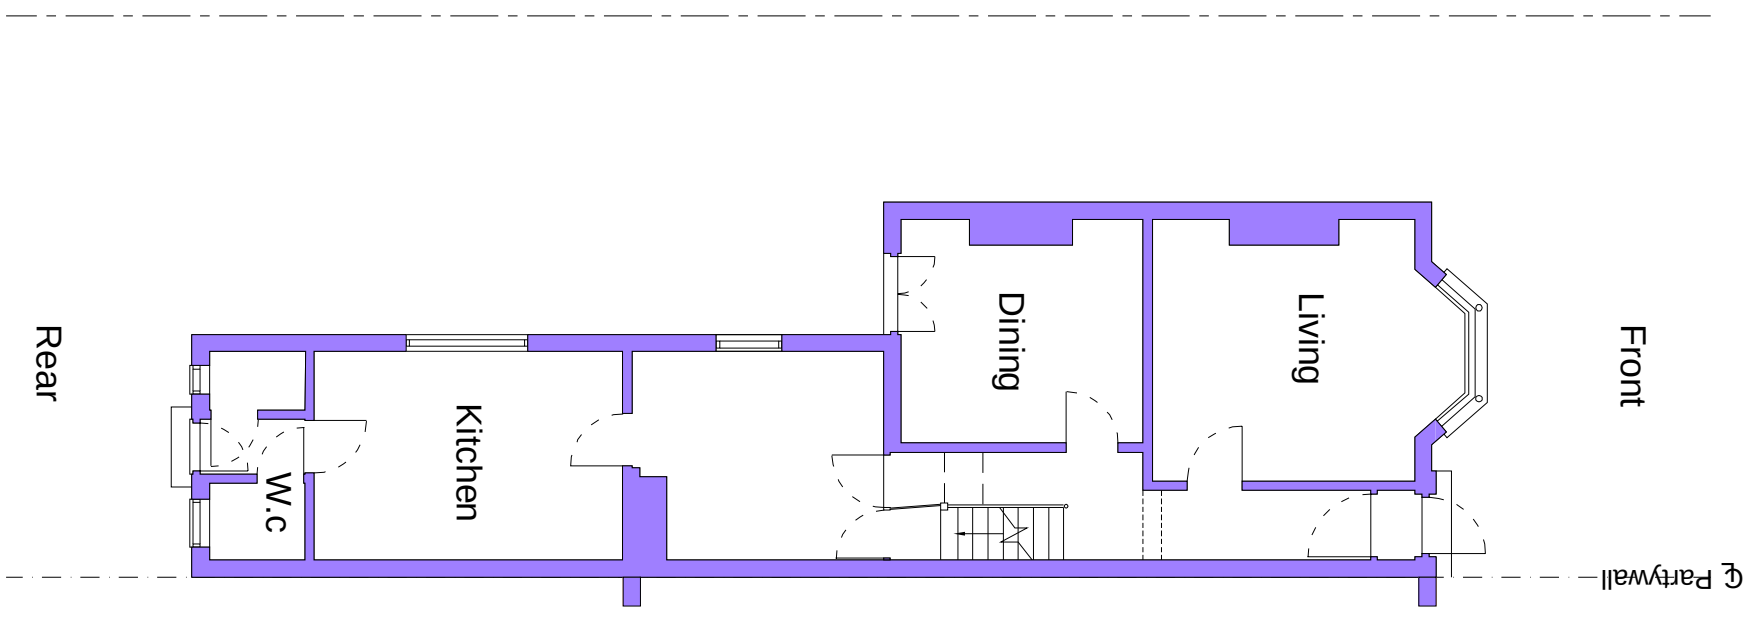


Existing Ground Floor Plan

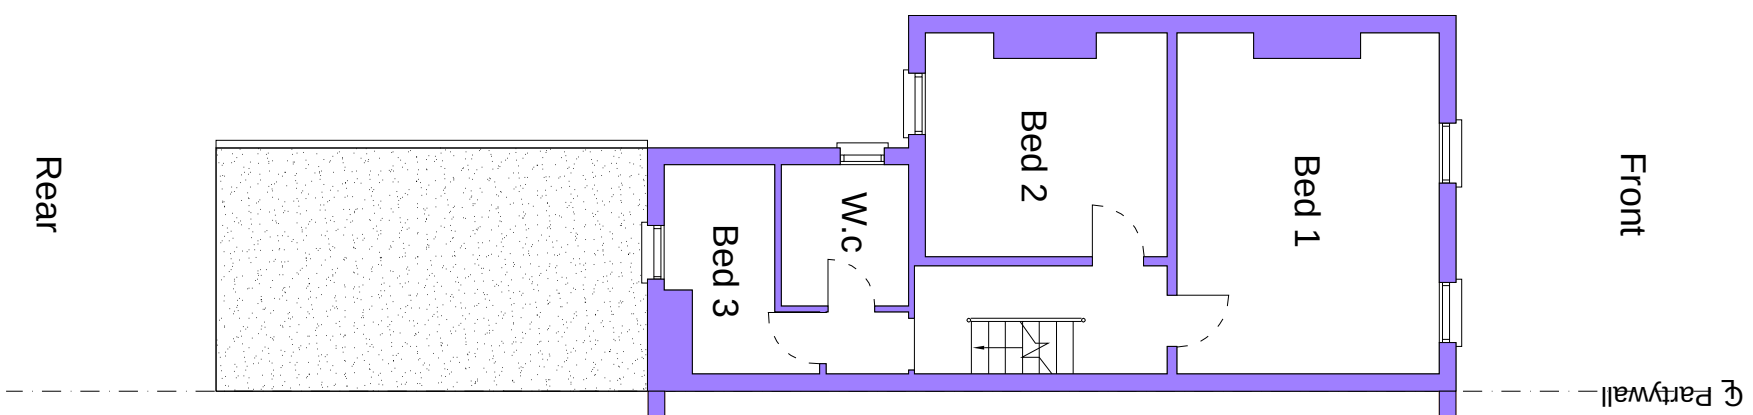


Existing First Floor Plan

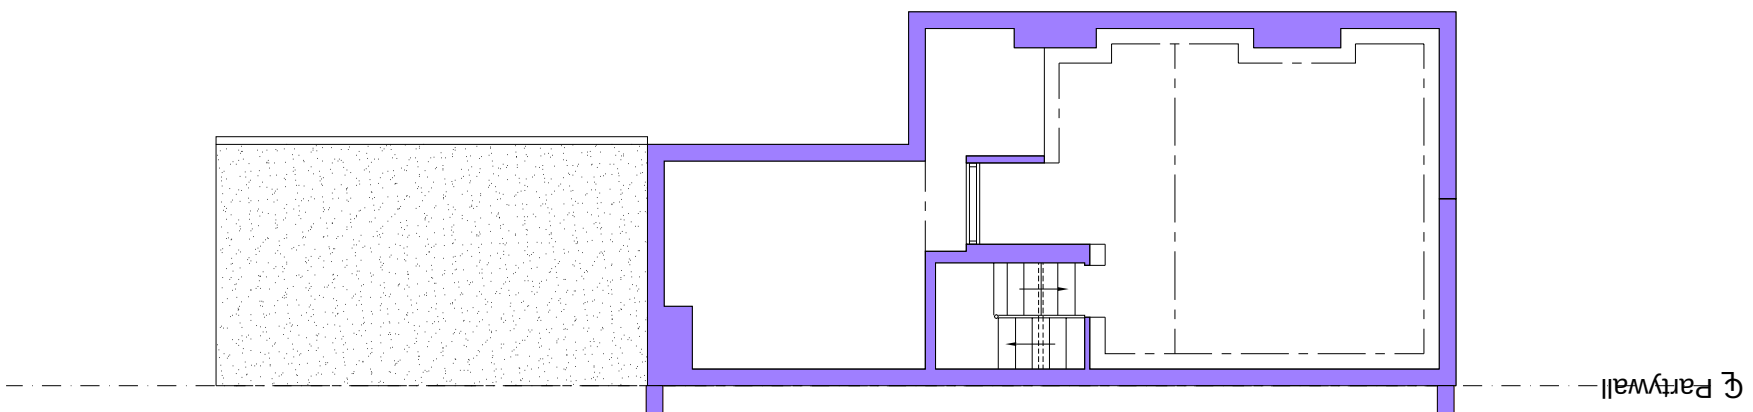


Existing Second Floor Plan

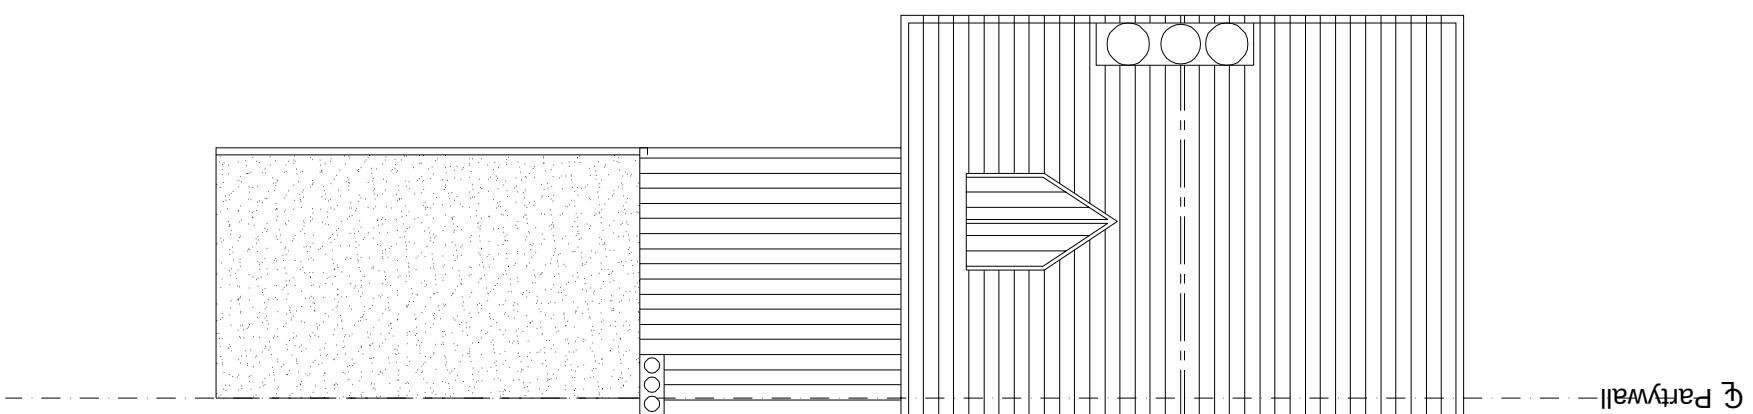


Existing Roof Plan

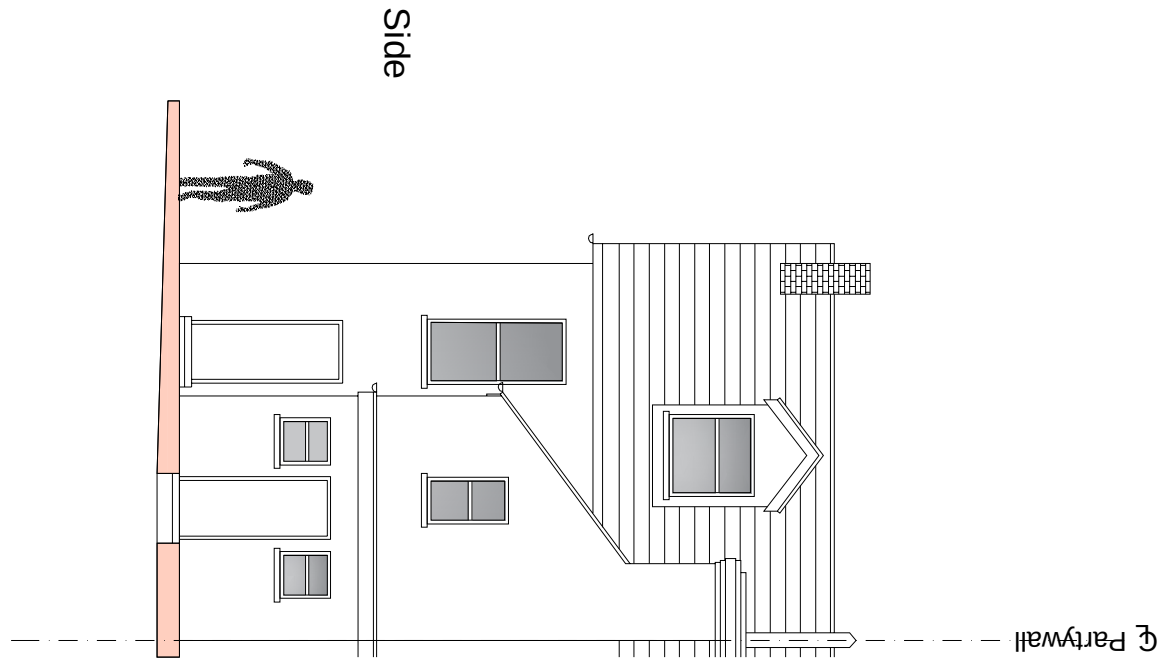

Existing Rear Elevation

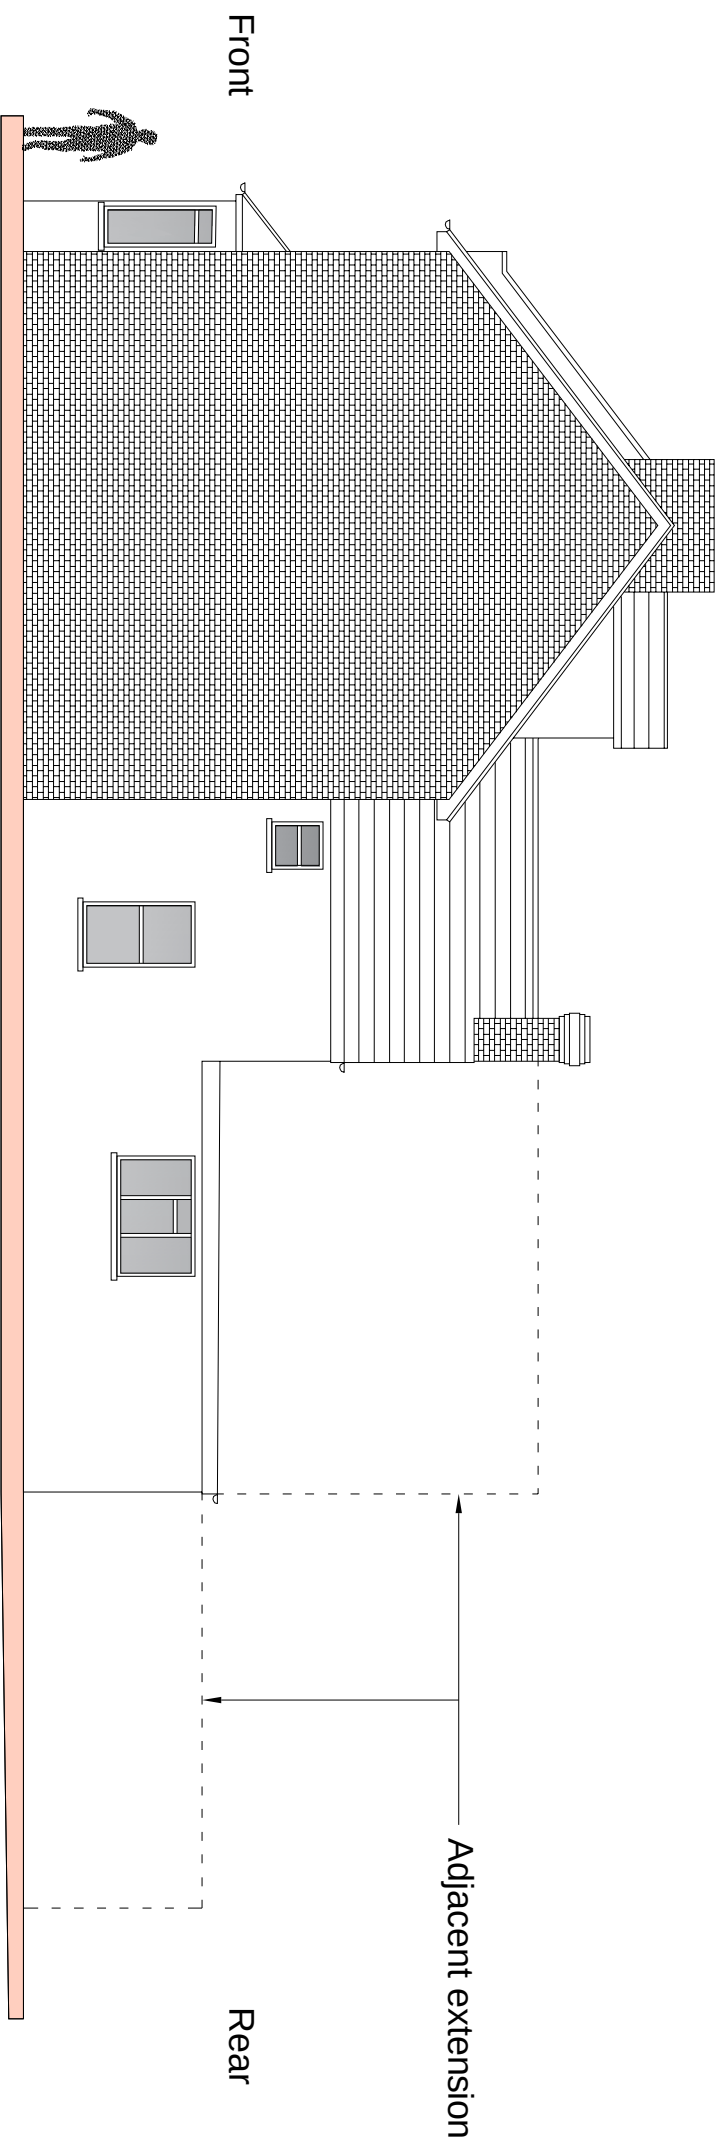


Existing Side Elevation

 

Householder  
Application

|     |  |  |      |    |  |
|-----|--|--|------|----|--|
|     |  |  |      |    |  |
|     |  |  |      |    |  |
|     |  |  |      |    |  |
|     |  |  |      |    |  |
| Rev |  |  | Date | By |  |

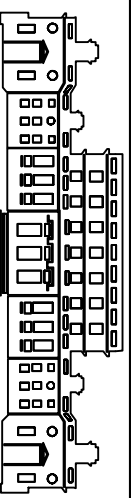

www.designerplan.co.uk

OFFICE: 4B, 95 WILTON ROAD, VICTORIA, LONDON, SW1V 1BZ  
T: 07940121222

Job Title  
53 Kent Rd, Gravesend DA11 0SZ

Drawing Title  
Existing Plans

|                                               |                  |          |           |
|-----------------------------------------------|------------------|----------|-----------|
| Scale<br>1:100 @ A1<br>unless noted otherwise | Date<br>Apr ` 23 | Draw No. | Rev<br>P1 |
| Job No.<br>000-0000-001                       |                  | P03      |           |