




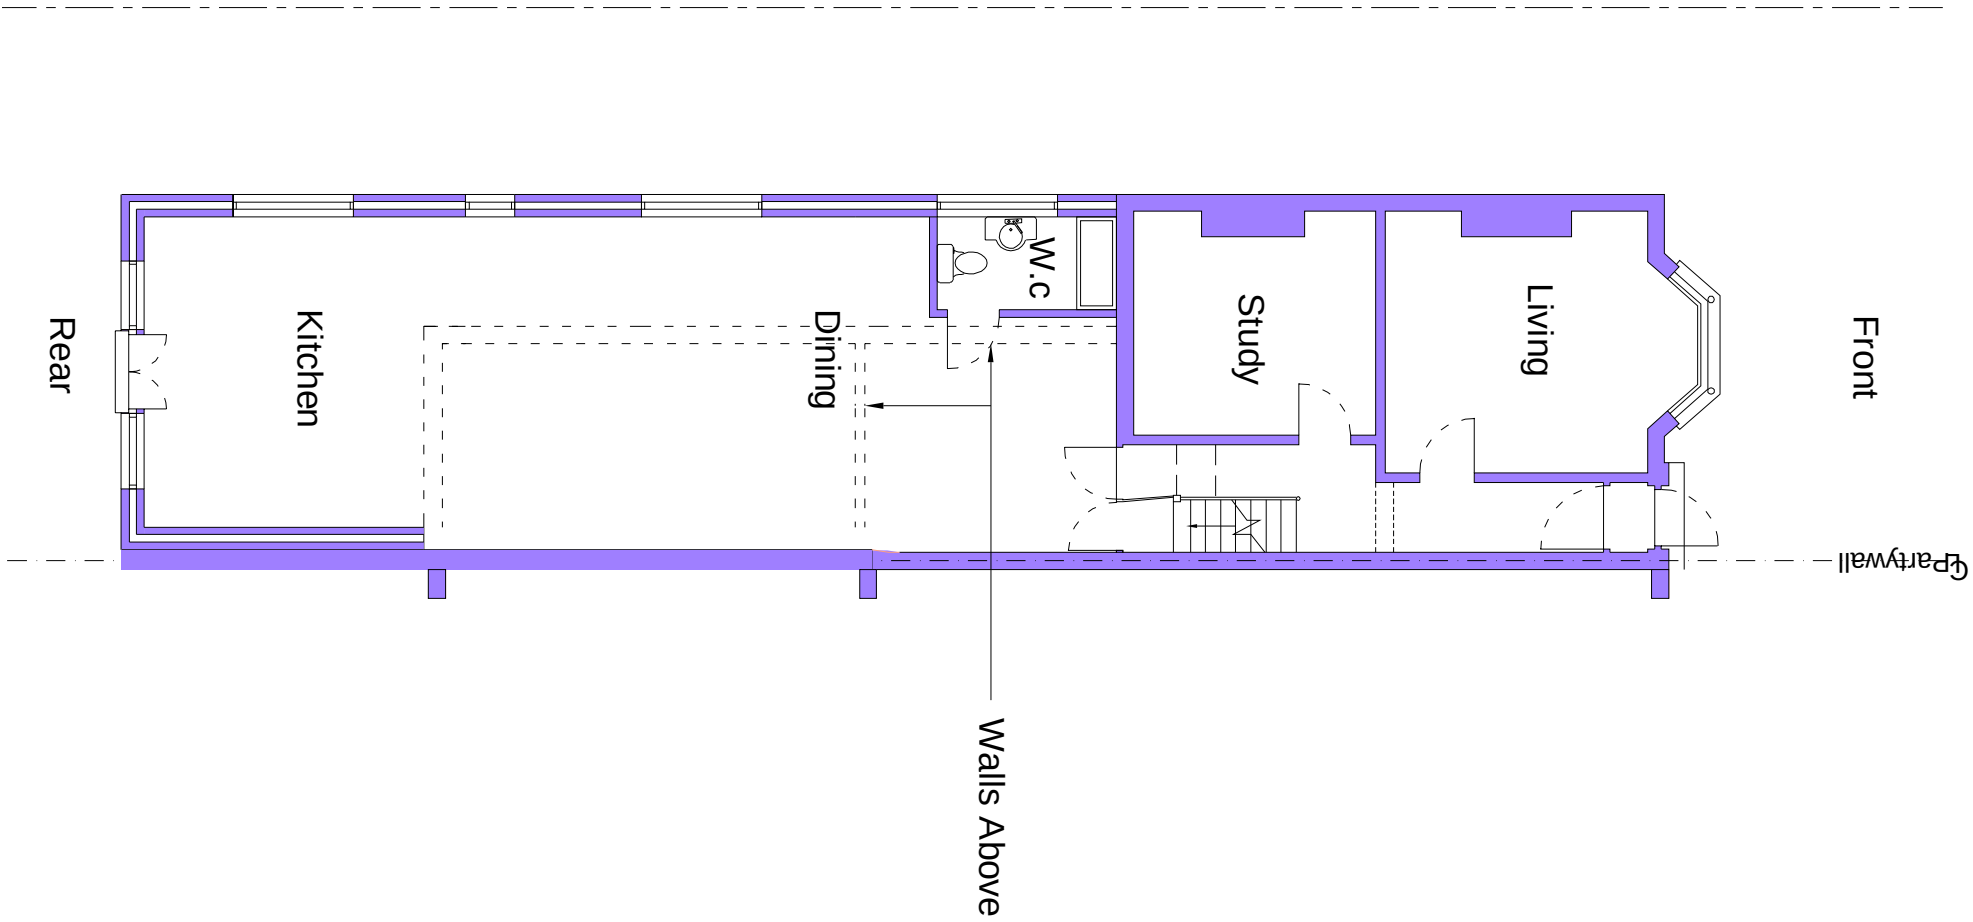


Proposed Ground Floor Plan

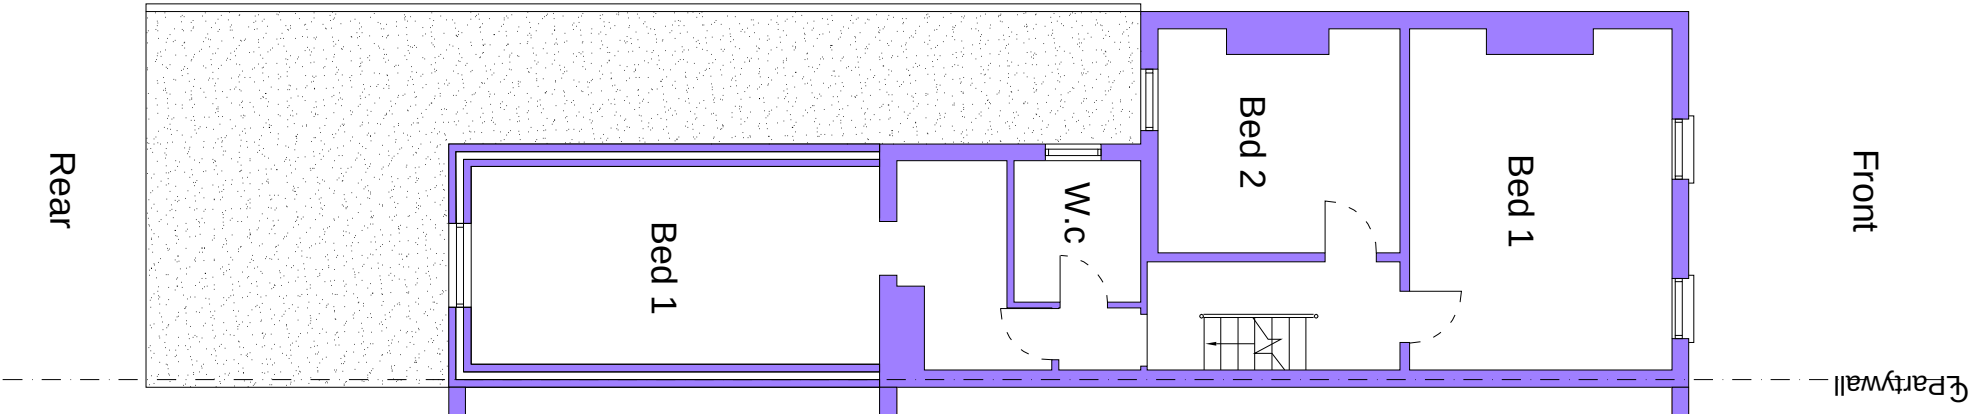


Proposed First Floor Plan

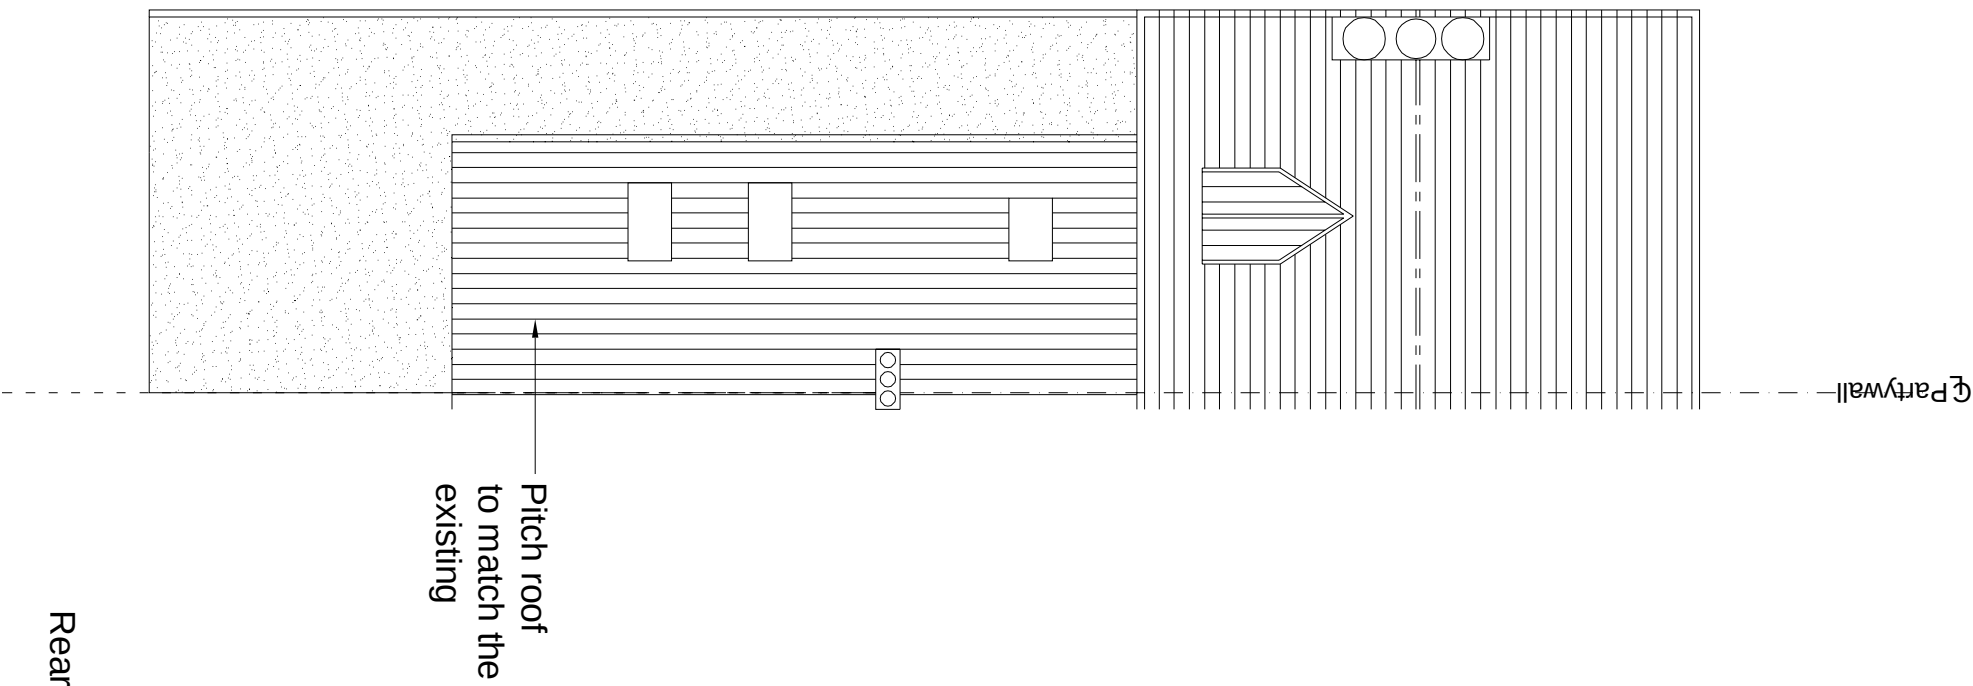

Proposed Roof Plan

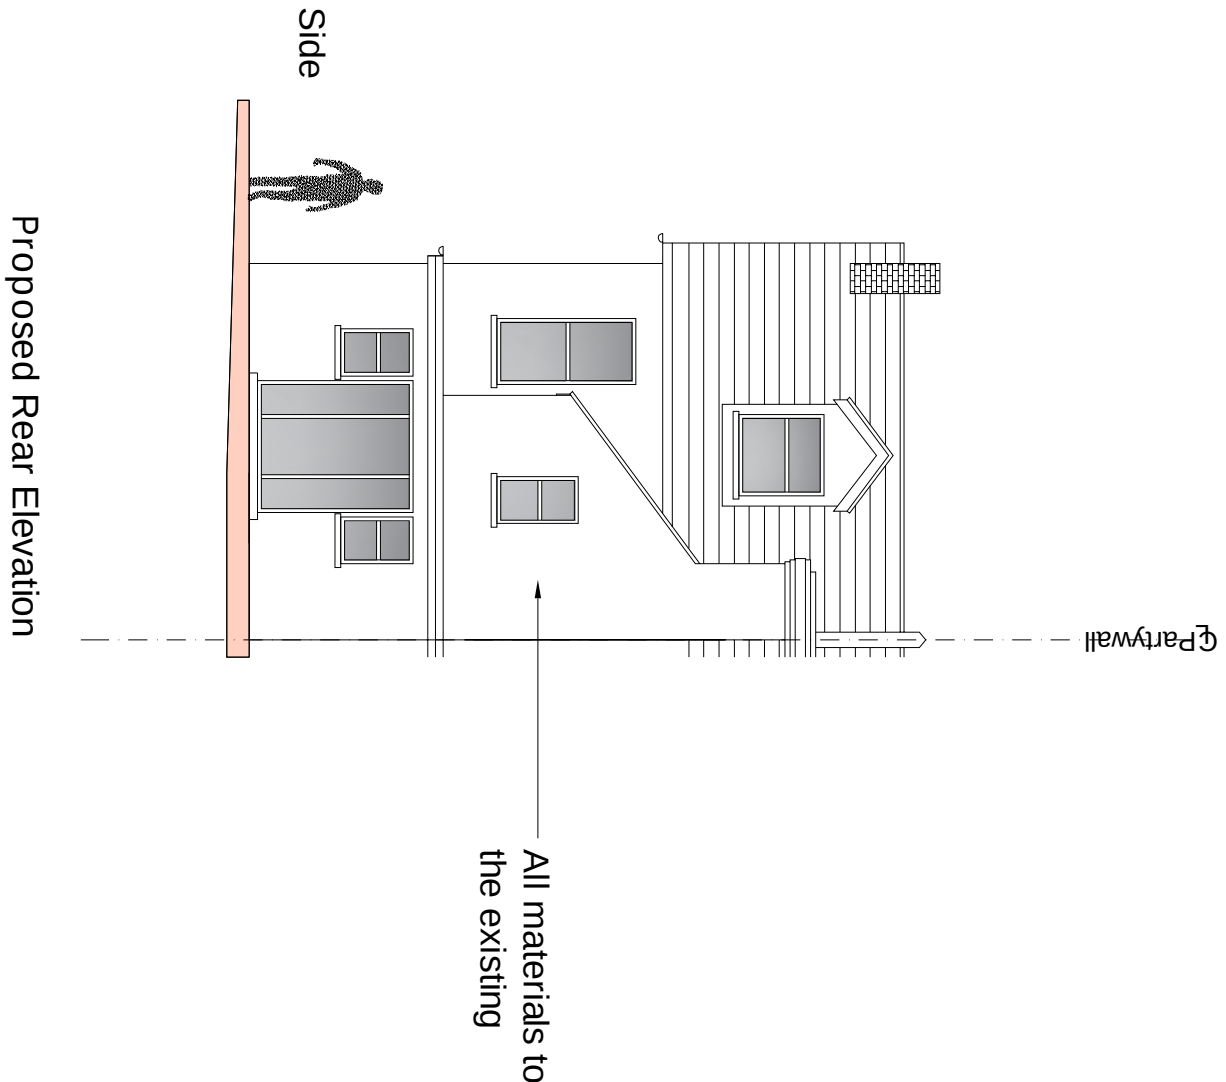

Proposed Rear Elevation

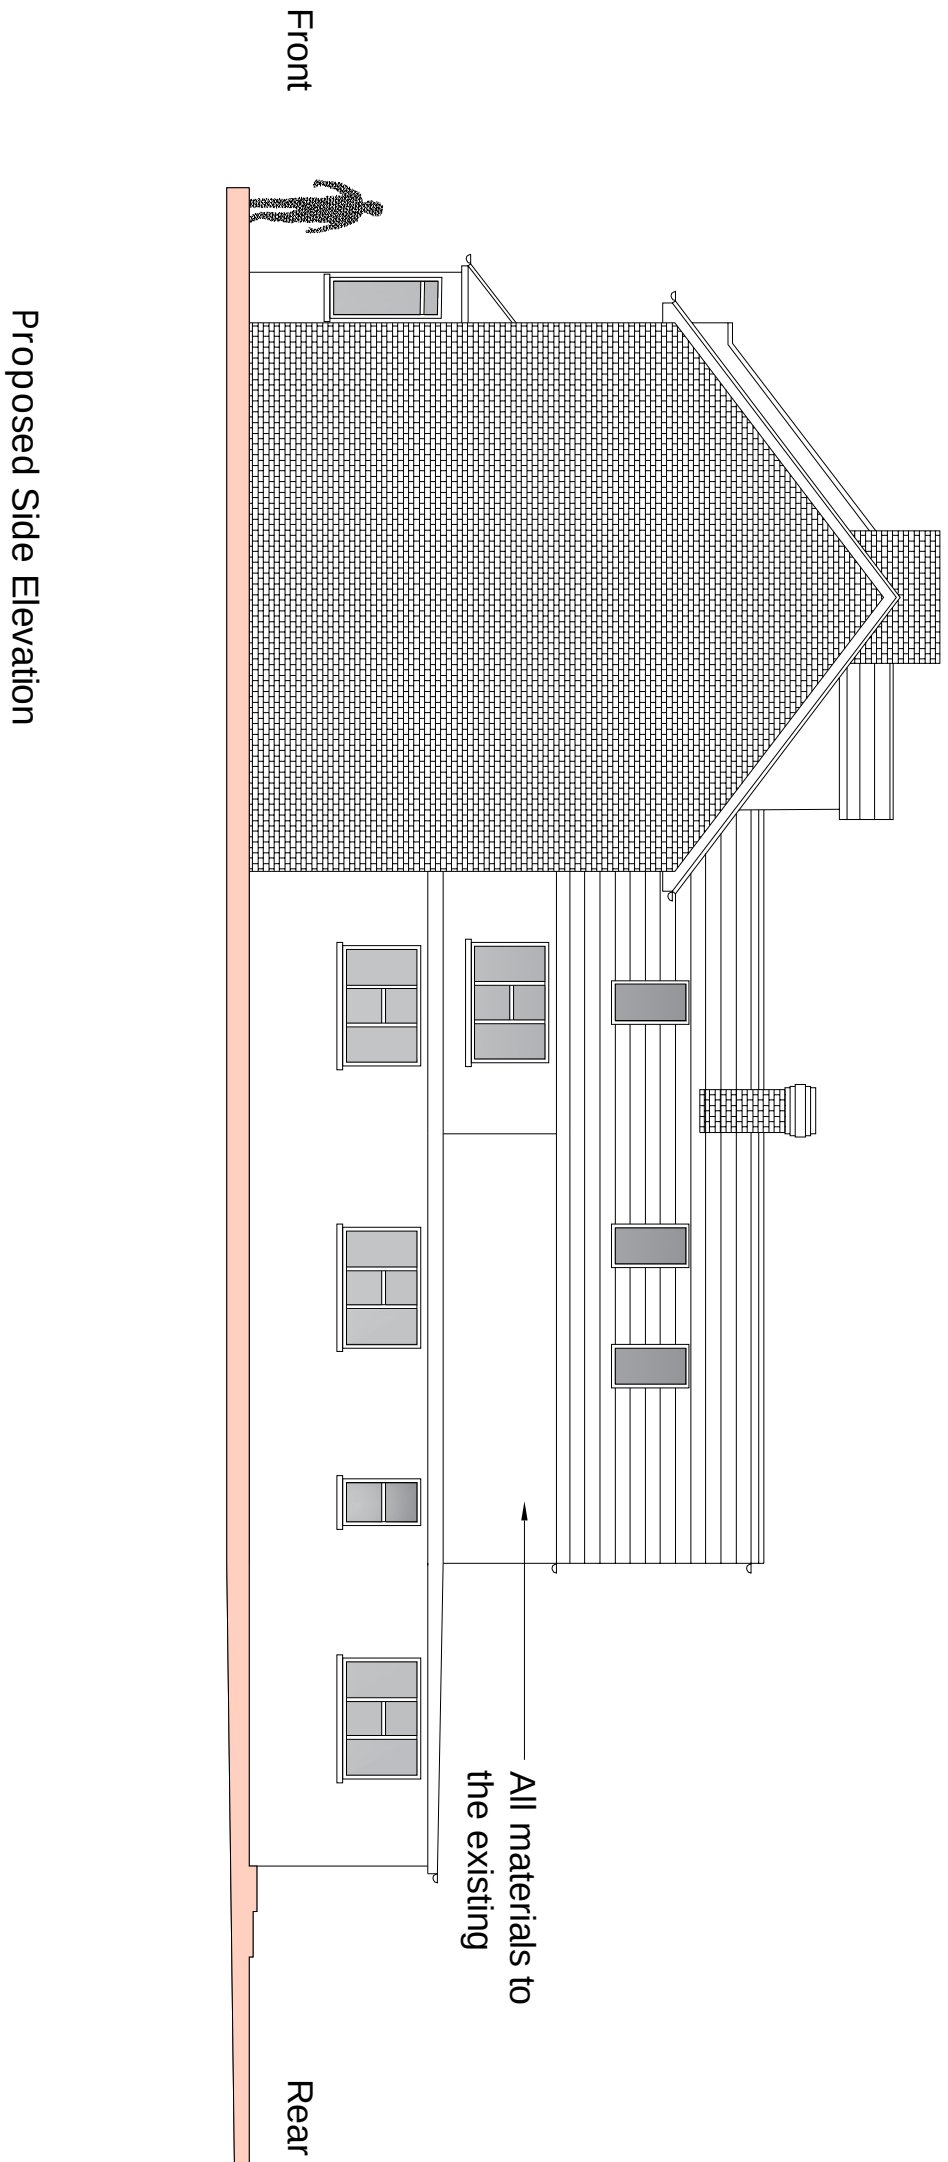


Proposed Side Elevation



Householder
Application

Rev		Date	By

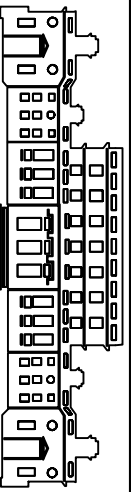

www.designerplan.co.uk

OFFICE: 4B, 95 WILTON ROAD, VICTORIA, LONDON, SW1V 1BZ
T: 07940121222

Job Title
53 Kent Rd, Gravesend DA11 0SZ

Drawing Title
Proposed Plan for Ground and
First Floor Extension

Scale 1:100 @ A1 unless noted otherwise	Date Feb ` 23	Draw No. P04	Rev P1
Job No. 000-0000-001			