


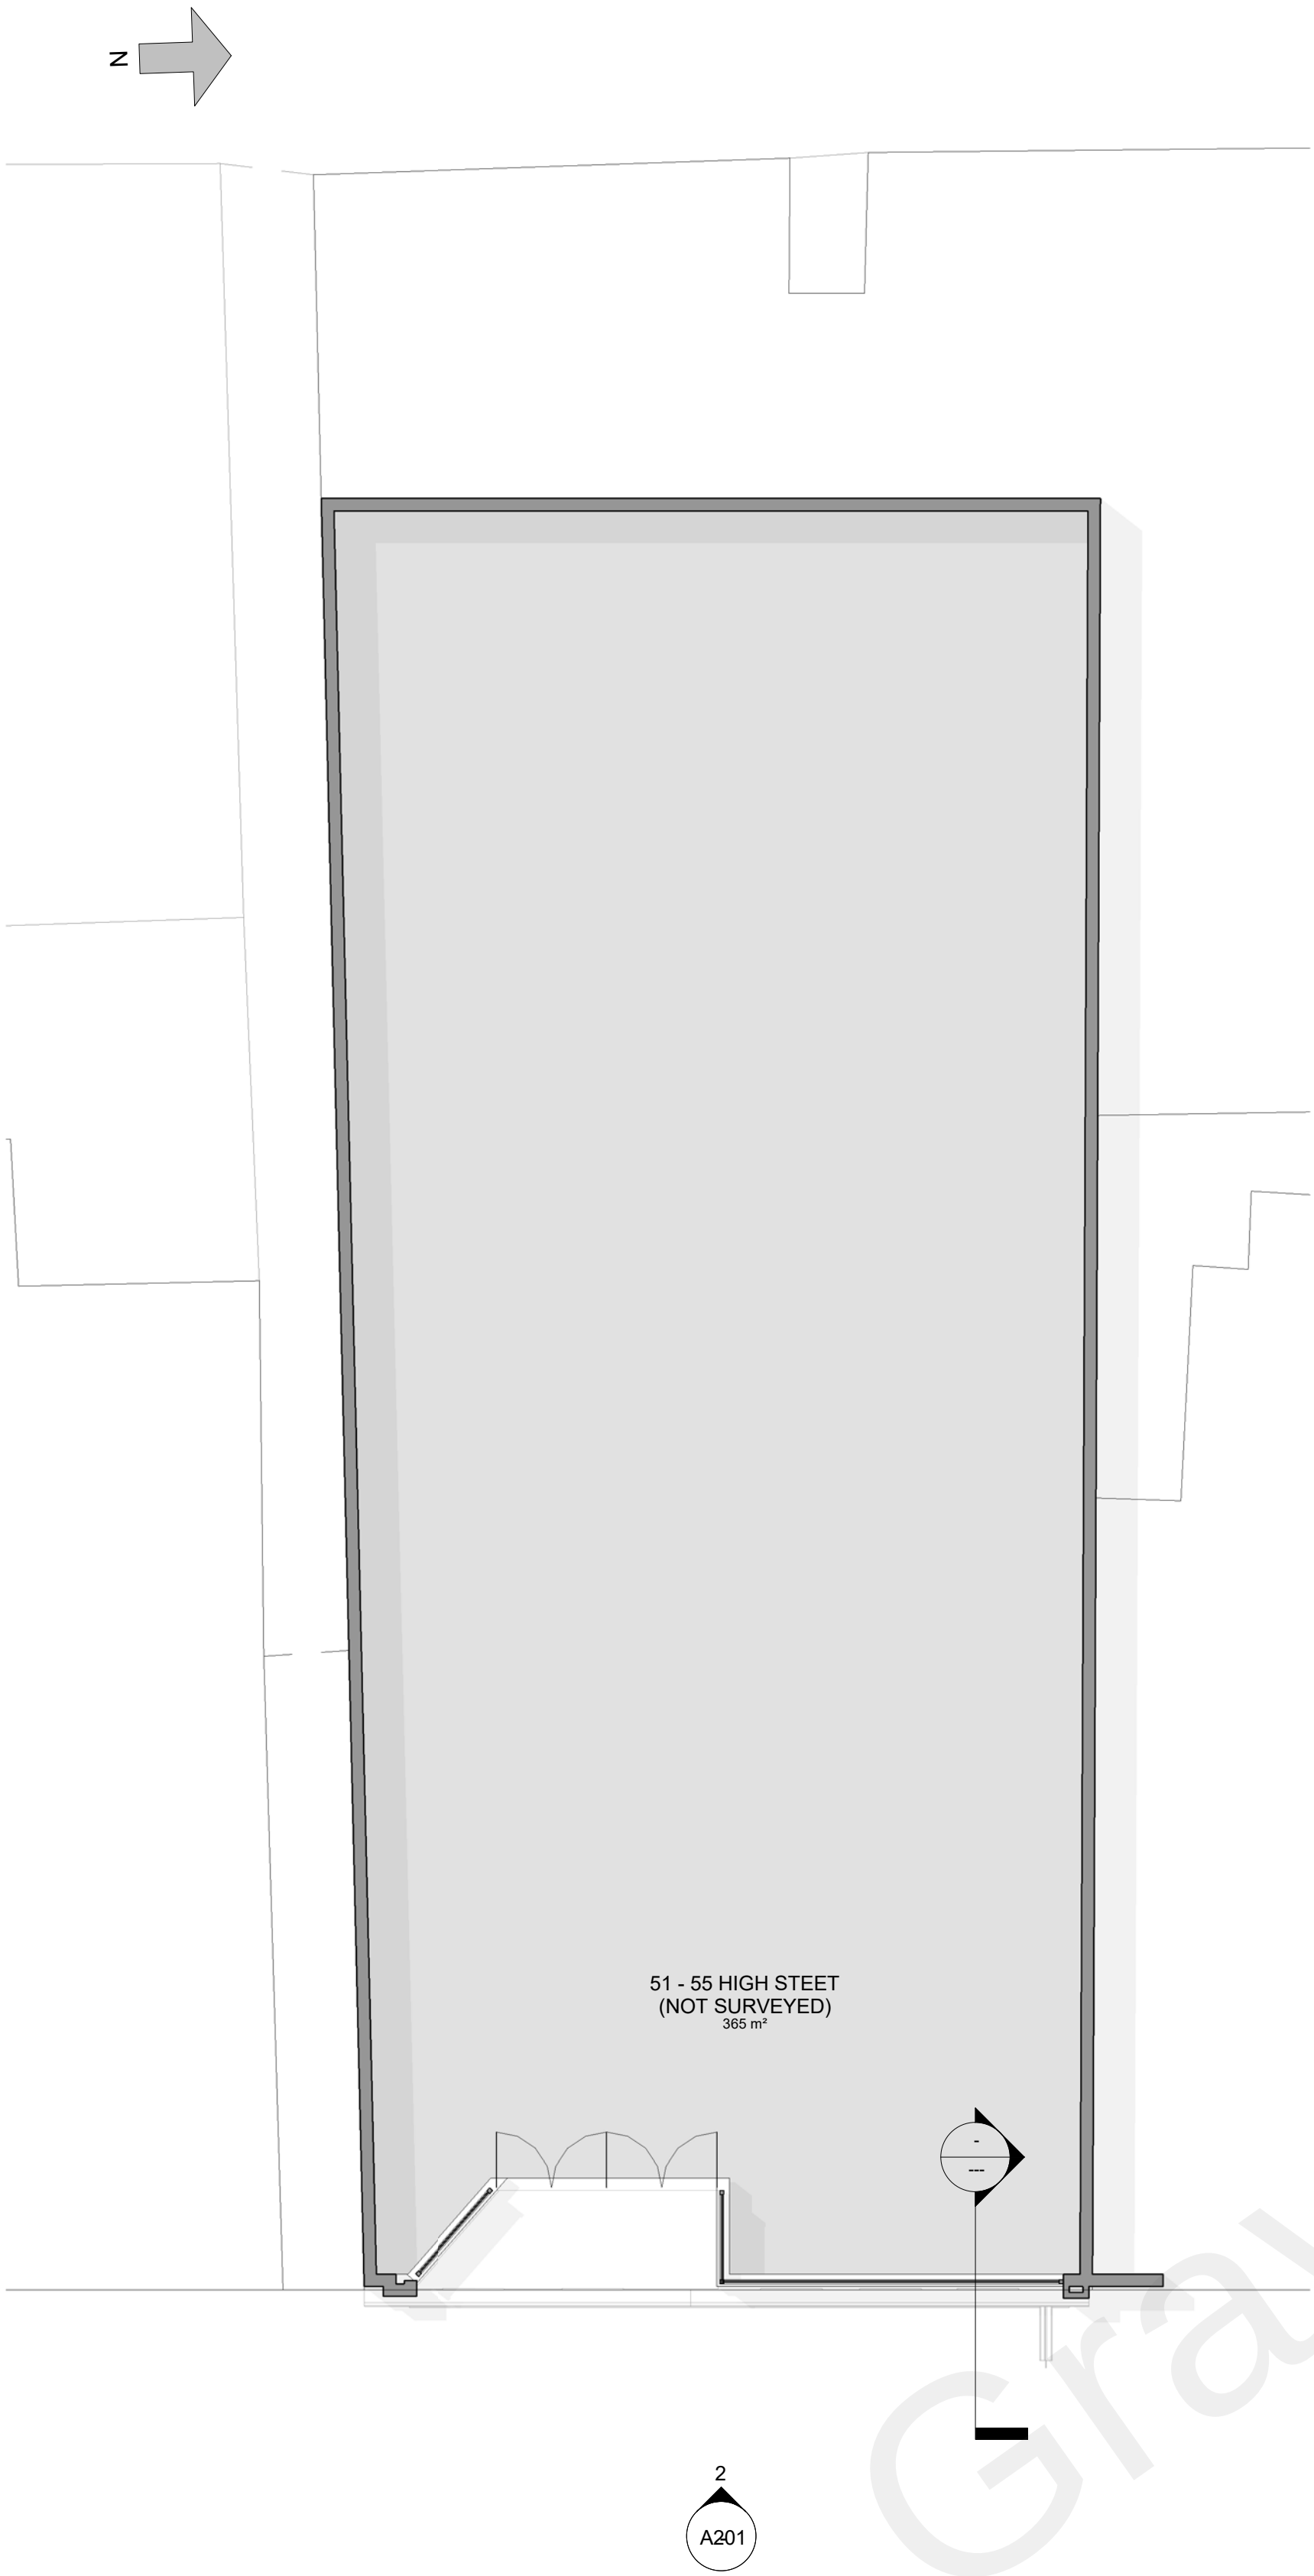

1 Floor Plan
1 : 100

 



Image Showing Existing Signage
Proposed signage to be similar design, with internal illumination



2 Existing / Proposed Front Elevation
1 : 50



Notes:
All dimensions are to be checked on site prior to commencement of works. Contractors are not to scale dimensions from this drawing. Any discrepancies are to be reported prior to work commencing.
This drawing is copyright protected.

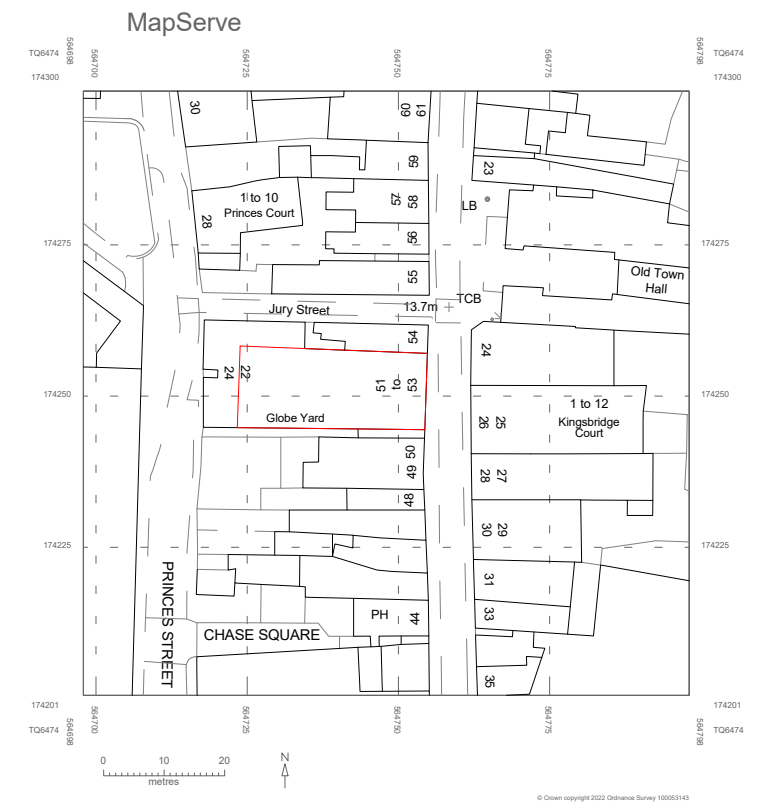

Site Location Plan
1 : 1250

A | Issued for Planning | 19/08/22

Rev.	Revision Description	Date
Revision Schedule		

studio: M A S S
Unit 8, 21 Rosina Street
London, E9 6JH.
T: 07824697102
E: robert@studio-mass.com
W: www.studio-mass.com



PROJECT

Mieszko Gravesend

TITLE
Planning for Internally Illuminated Signage

CLIENT
Mieszko Supermarkets LTD

DRAWN BY RM	CHECKED BY RM	DATE 05/09/22
SCALE @ A1 (x2 @ A3) As indicated	PROJECT NUMBER 22.76	
DRAWING NUMBER A201		REV A