


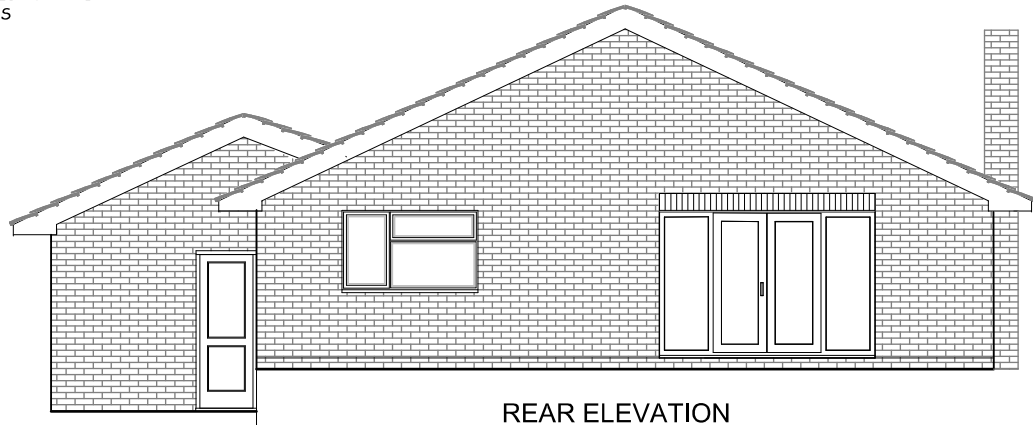


 


REAR ELEVATION

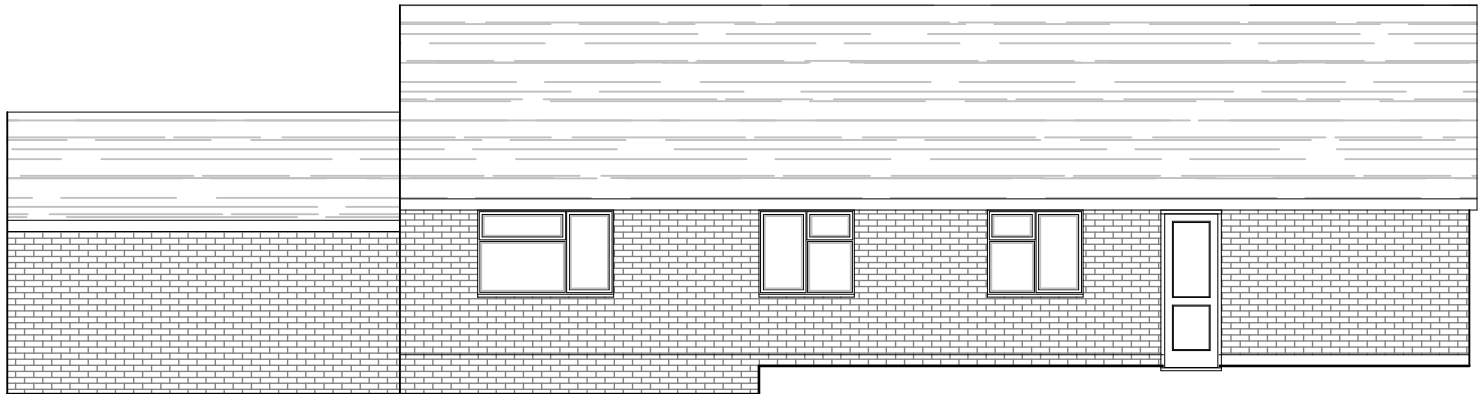

FRONT ELEVATION

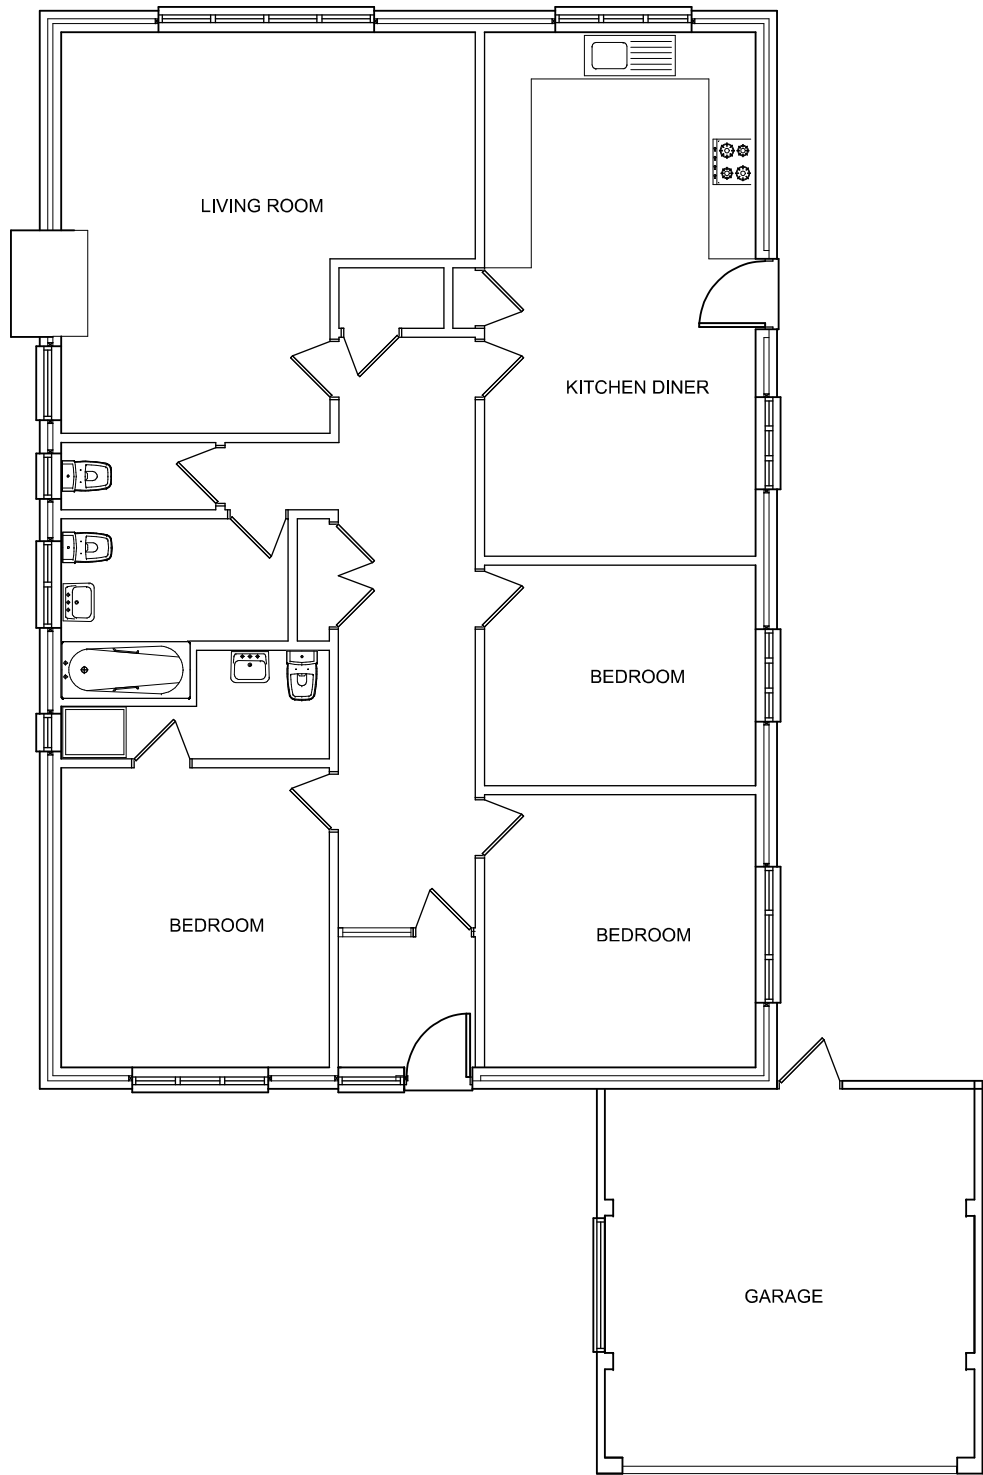

WEST ELEVATION

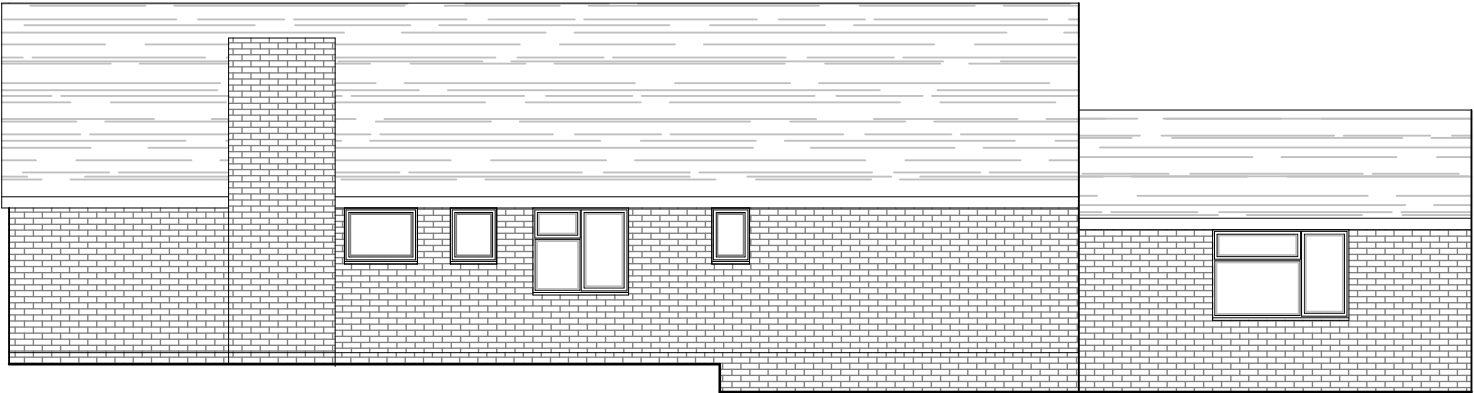

EAST ELEVATION

RESIDENTIAL DESIGN CONSULTANT	
ADDRESS	23 SILVER BIRCH AVE CULVERSTONE DA13 0TP
SCHEME TITLE	GARAGE CONVERSION
DRAWING TITLE	EXISTING PLANS & ELEVATIONS
SCALE	1:100 (A3)
DATE	NOVEMBER 2023
DRAWN BY	R N SIMPSON 912richard@live.co.uk
DRAWING No	RNS/468/1A