




1. THIS DRAWING MUST BE READ INCONJUNCTION WITH ALL OTHER
RELVANT SPECIFICATIONS AND DRAWINGS

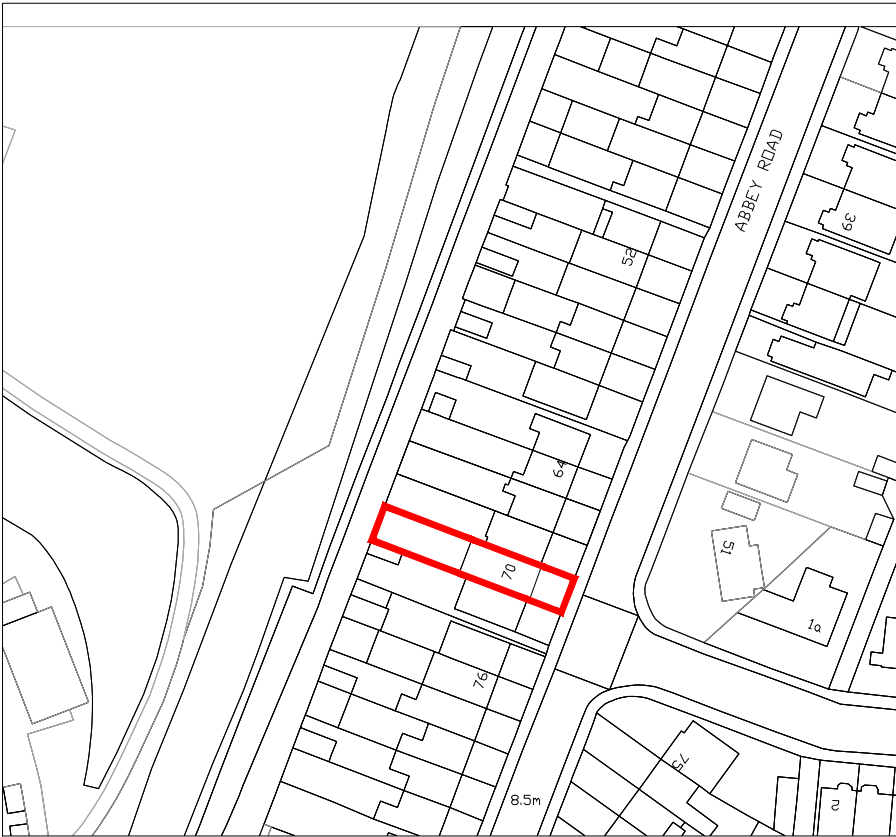

Site Plan scale 1:1250

 

Existing Block Plan scale 1:200

 

P1	ISSUED TO PLANNING DEPT	05.01.21	MC	
Rev		Date	By	
DESIGNER PLANS LTD  OFFICE 48, 95 WILTON ROAD, VICTORIA, LONDON, SW1V 1BZ 07940121222 www.designerplans.co.uk				
Job Title 70 Abbey Road DA12 1RQ				
Drawing Title EXISTING AND BLOCK AND SITE				
Scale as shown	Date JAN `21	Drawn By MC		
Job No. 51-1000-931	Dwg No. S01	Rev P1		