


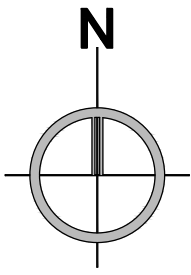

Location Plan, Scale 1:1250@A1


Scale Bar 1:1250




Existing Block Plan, Scale 1:500@A1

Scale Bar 1:500


0 1 2 3 4 5m  
Scale Bar 1:50

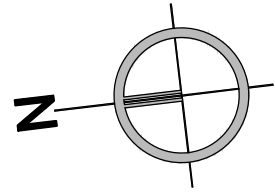


Existing Basement Floor Plan, Scale 1:50@A1

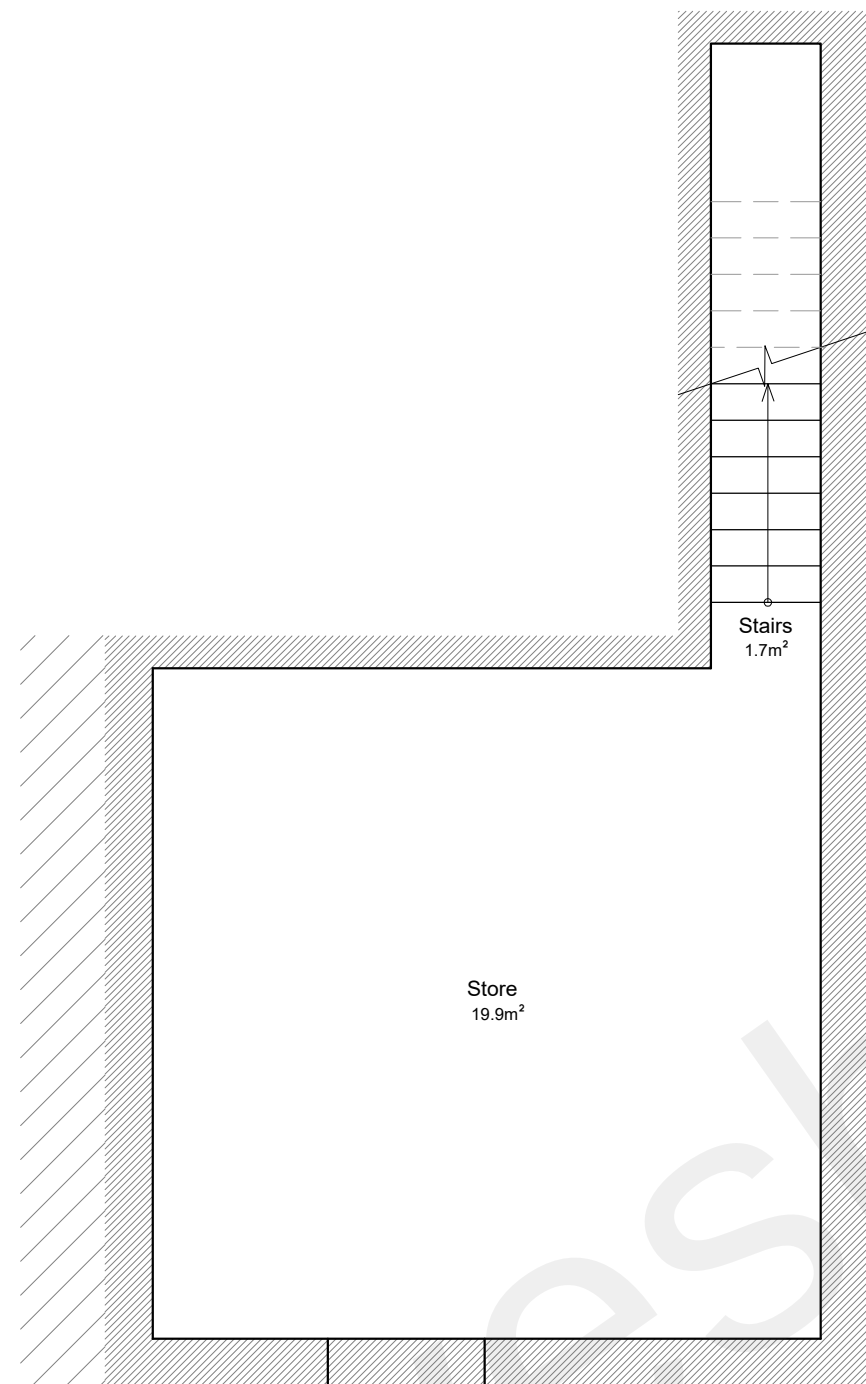


Existing Ground Floor Plan, Scale 1:50@A1

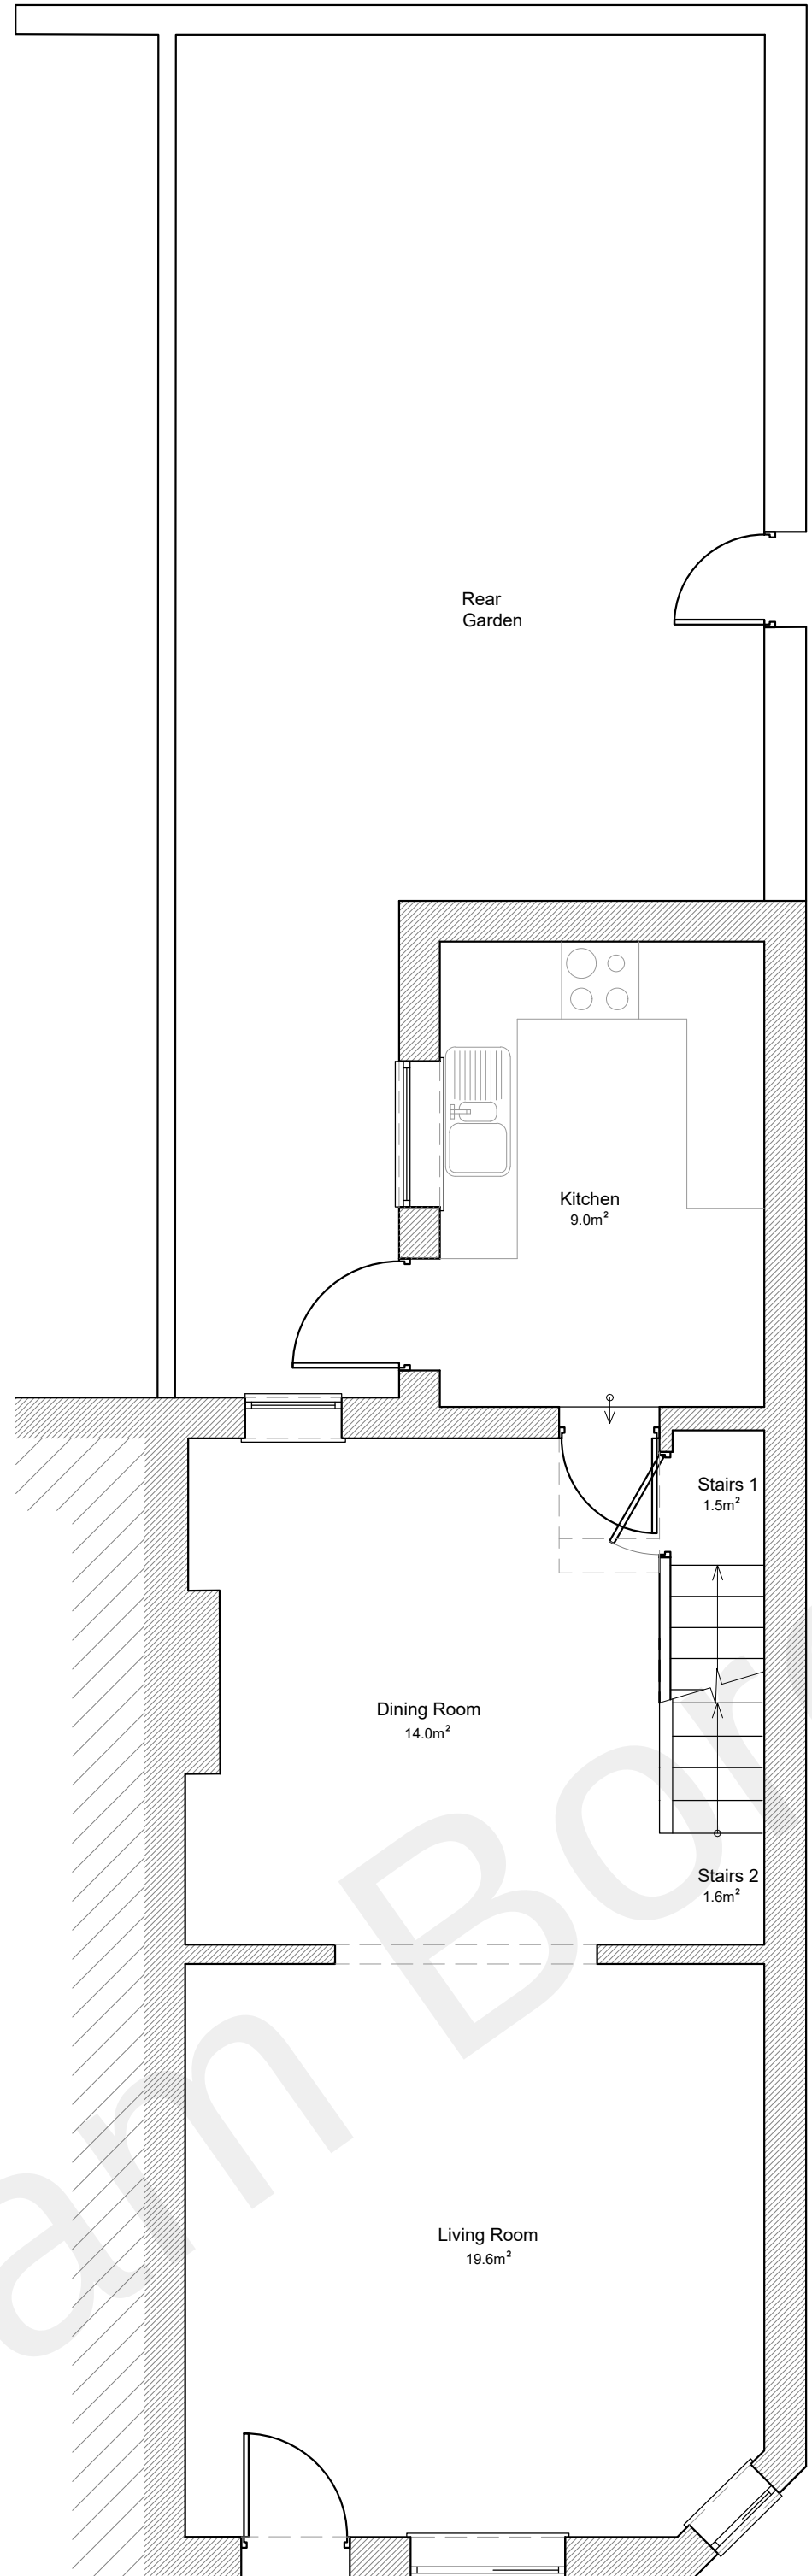

Existing First Floor Plan, Scale 1:50@A1

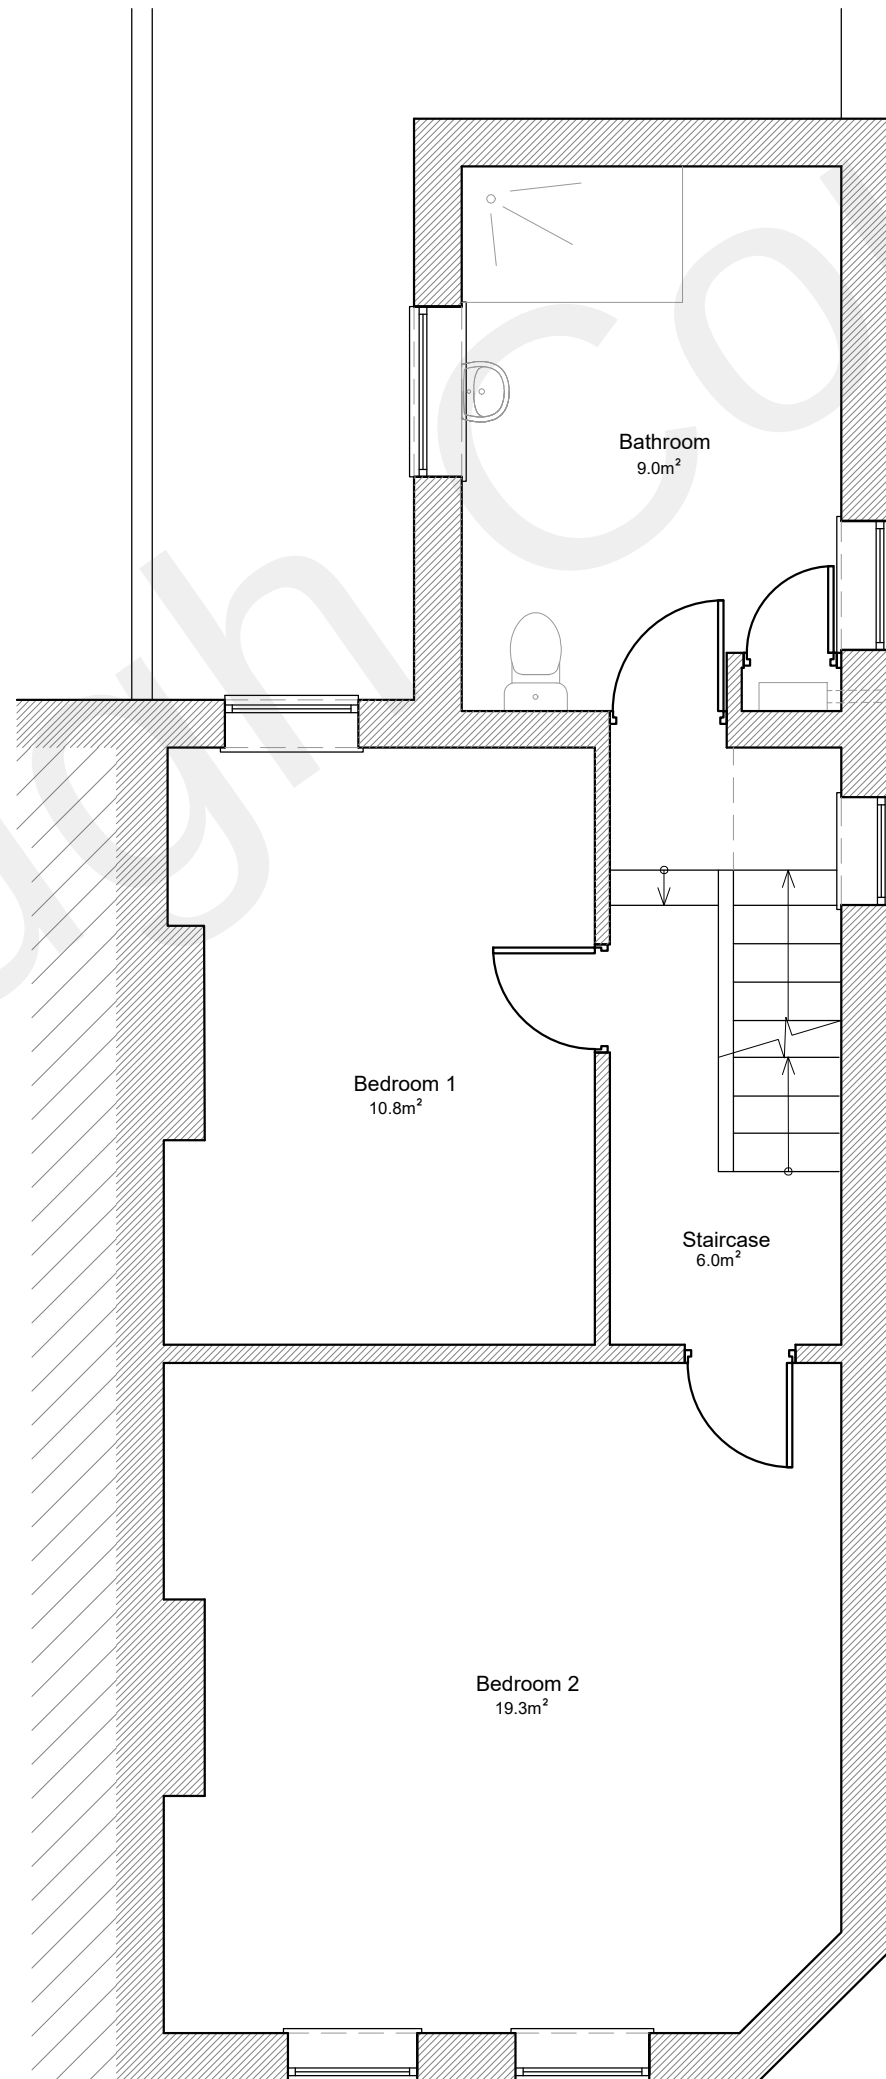


Existing Loft Floor Plan, Scale 1:50@A1

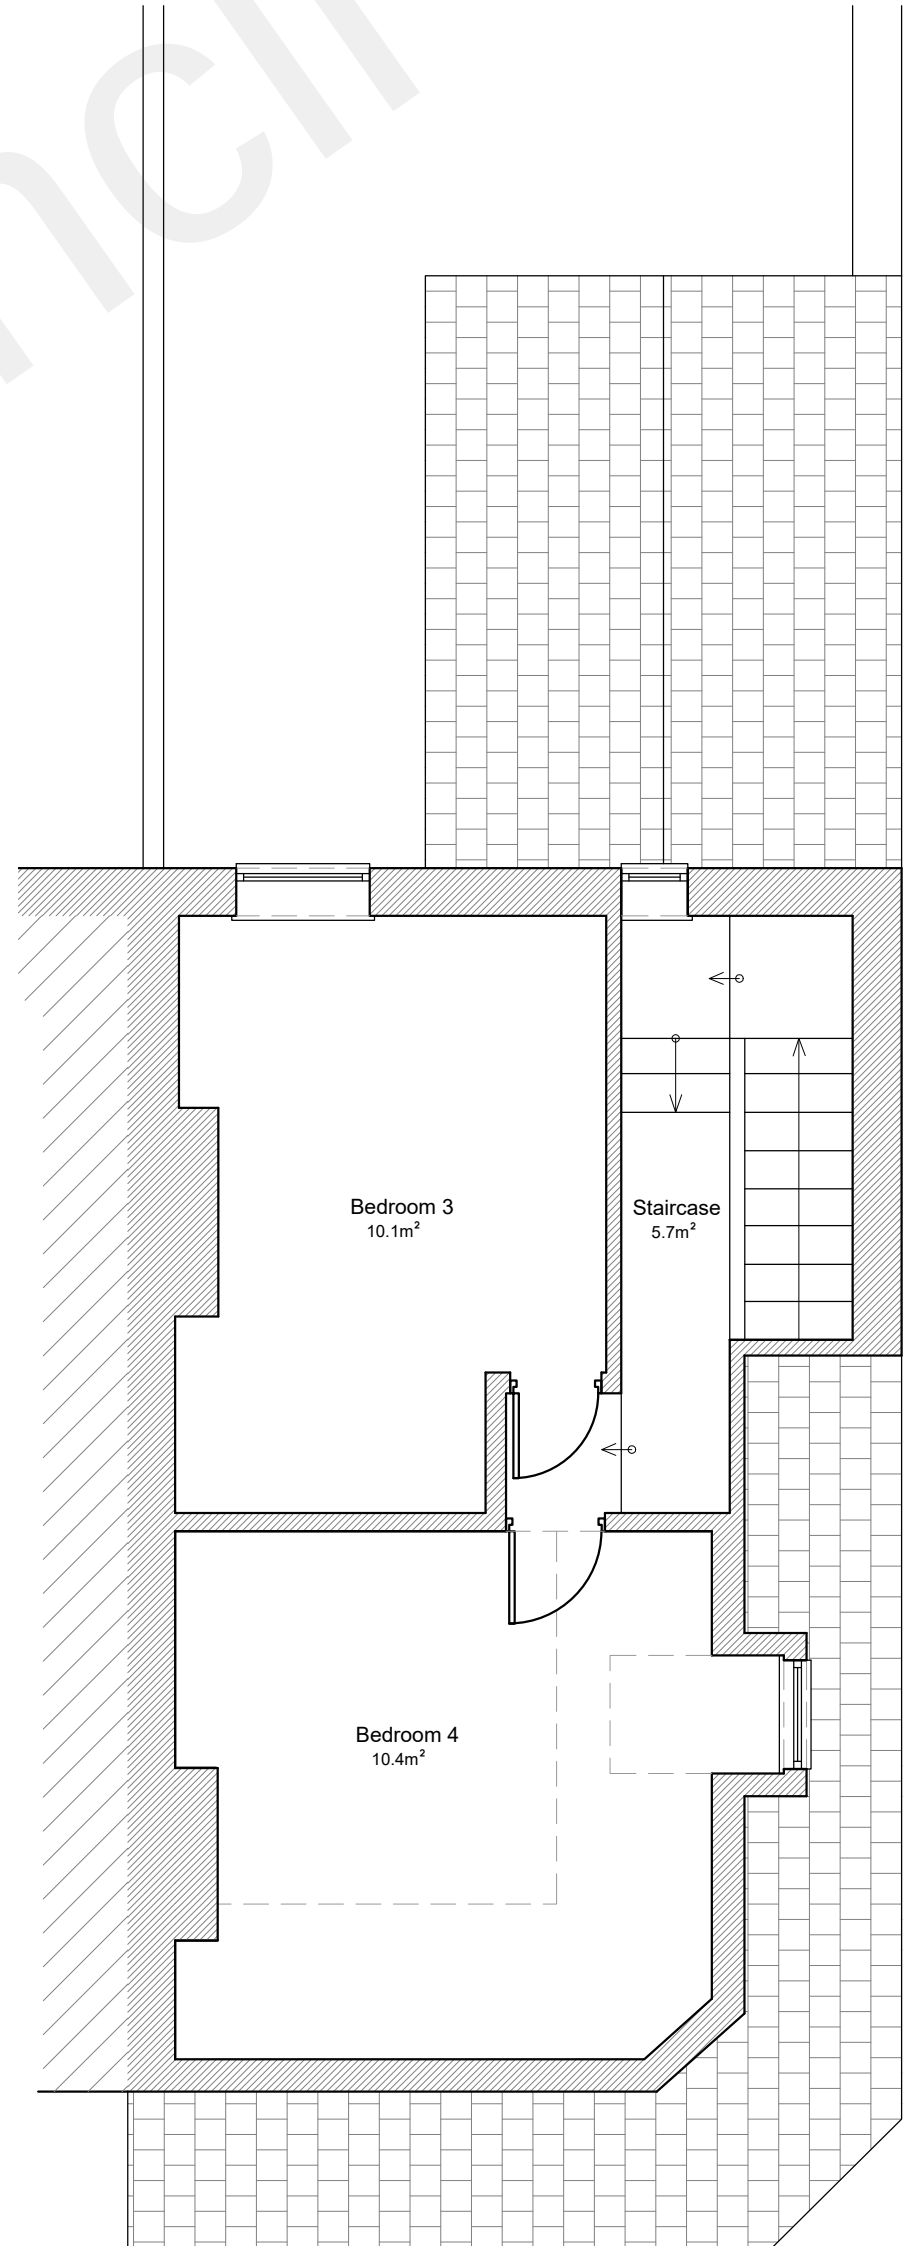


DO NOT SCALE - FOR PLANNING PURPOSES ONLY.  
ARCHITECTS TO BE INFORMED OF ALL DISCREPANCIES IN  
DIMENSIONS.  
CONTRACTOR TO CHECK ALL DIMENSIONS ON SITE.  
ANY UNAUTHORISED COPYING WILL CONSTITUTE  
INFRINGEMENT OF COPYRIGHT.  
ALL RIGHTS RESERVED.  
COPYRIGHT© PROARC LTD.

| Rev | Details                  | Date     |
|-----|--------------------------|----------|
| A   | Drawing's title revised. | 01.04.22 |

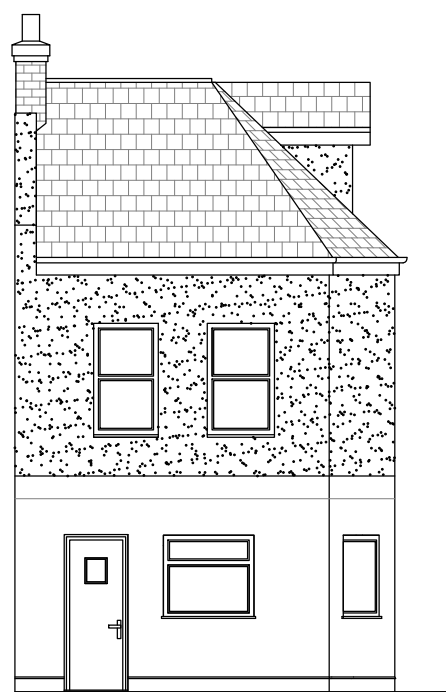


Existing West Elevation, Scale 1:100@A1

Scale Bar 1:100

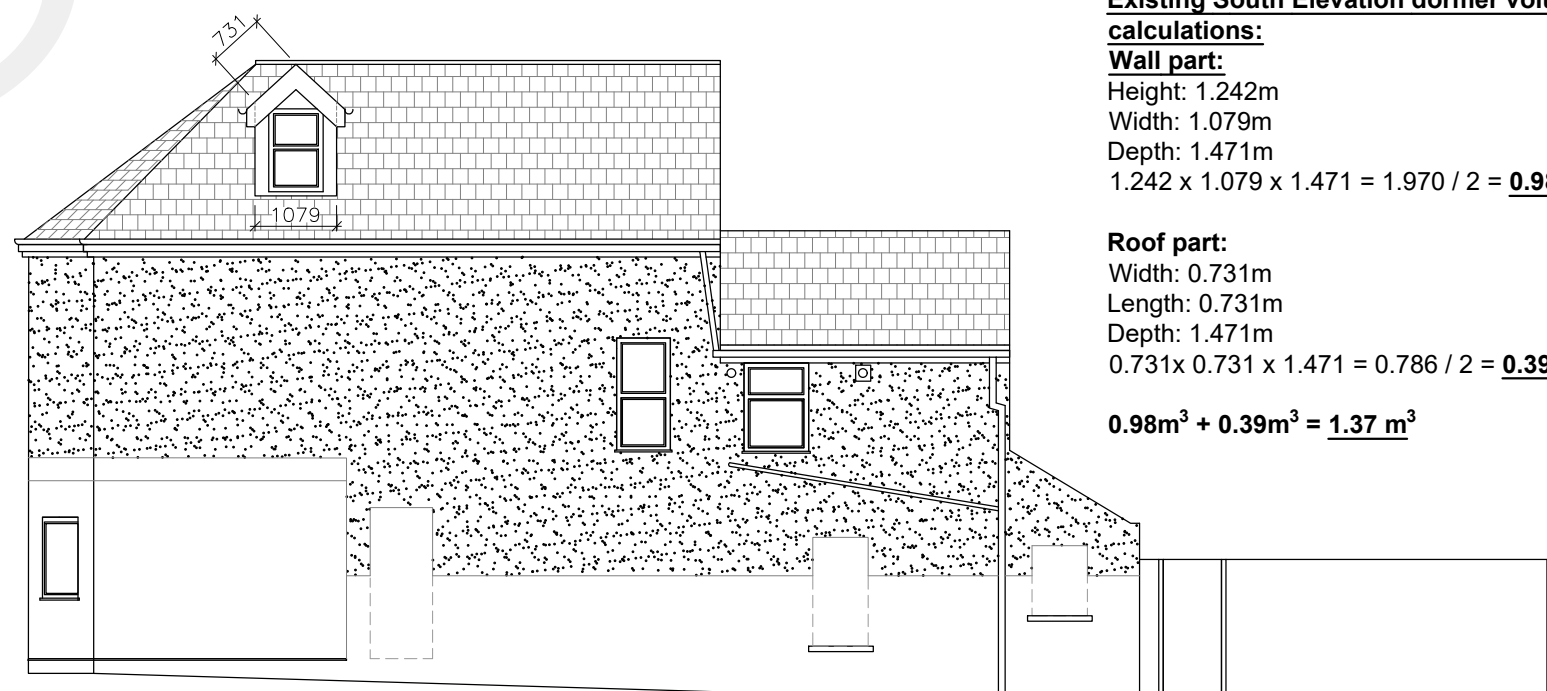


Existing South Elevation, Scale 1:100@A1

**Existing South Elevation dormer volume calculations:**  
**Wall part:**  
Height: 1.242m  
Width: 1.079m  
Depth: 1.471m  
 $1.242 \times 1.079 \times 1.471 = 1.970 / 2 = \underline{0.98\text{m}^3}$   
**Roof part:**  
Width: 0.731m  
Length: 0.731m  
Depth: 1.471m  
 $0.731 \times 0.731 \times 1.471 = 0.786 / 2 = \underline{0.39\text{m}^3}$   
 $0.98\text{m}^3 + 0.39\text{m}^3 = \underline{1.37\text{m}^3}$

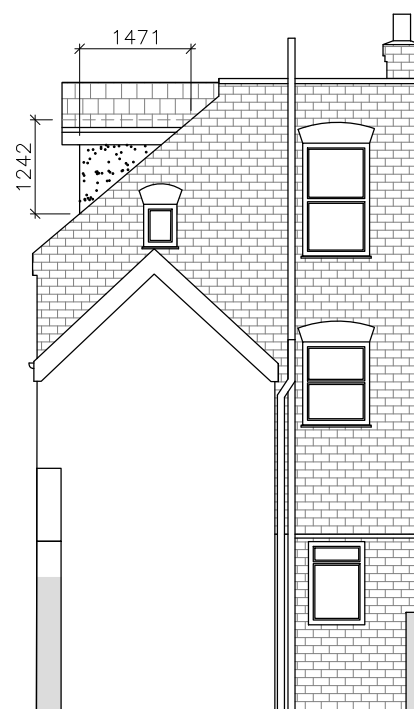

Existing East Elevation, Scale 1:100@A1

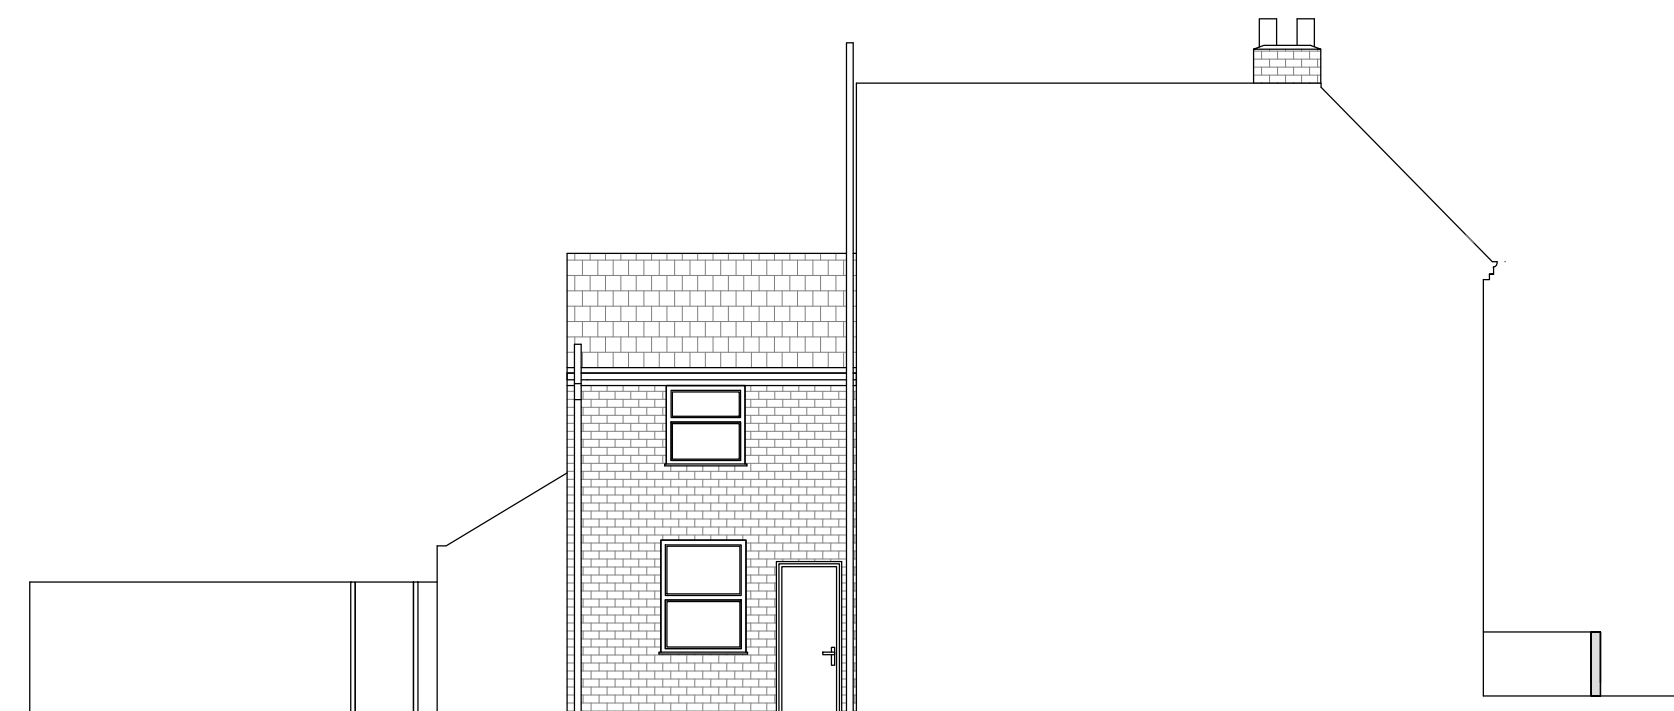

Existing North Elevation, Scale 1:100@A1

**PROARC**  
Architecture & Properties  
42 Valley Road, Gillingham, Kent, ME7 2EU  
Mobile: 07511251543 www.proarc.one

Project Title  
Survey.

Drawing Title  
**Location Plan and Existing Drawings**

Address  
94 Gordon Road, Gravesend, DA11 9JW  
Drawn [Checked] Scale  
PB MW as indicated@A1 15/03/2022  
Dwg No 2206\_PL01 Rev No A