

DO NOT SCALE
These drawings and designs are the
copyright of
SEVENCROFT LTD.

Materials Schedule

Roof - Artificial Slate with Red Ridge Tiles to match adjoining property

Walls - Buff Stock brickwork to match adjoining property with plain tilehanging

Windows - Brown uPVC to match adjoining property


Doors - Brown uPVC to match adjoining property




Proposed Front Elevation - Scale 1:100



Proposed Side Elevation - Scale 1:100

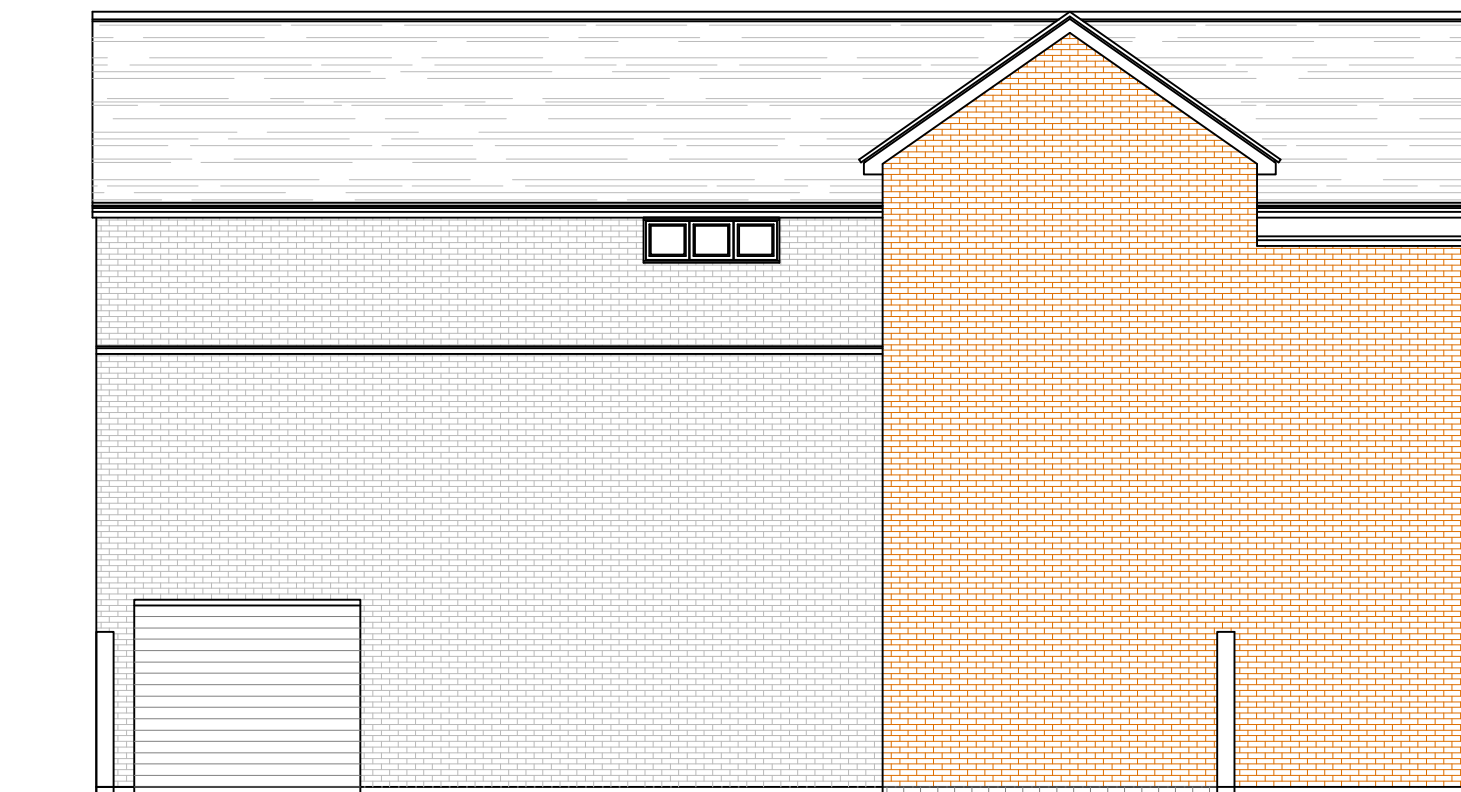

Proposed Rear Elevation - Scale 1:100

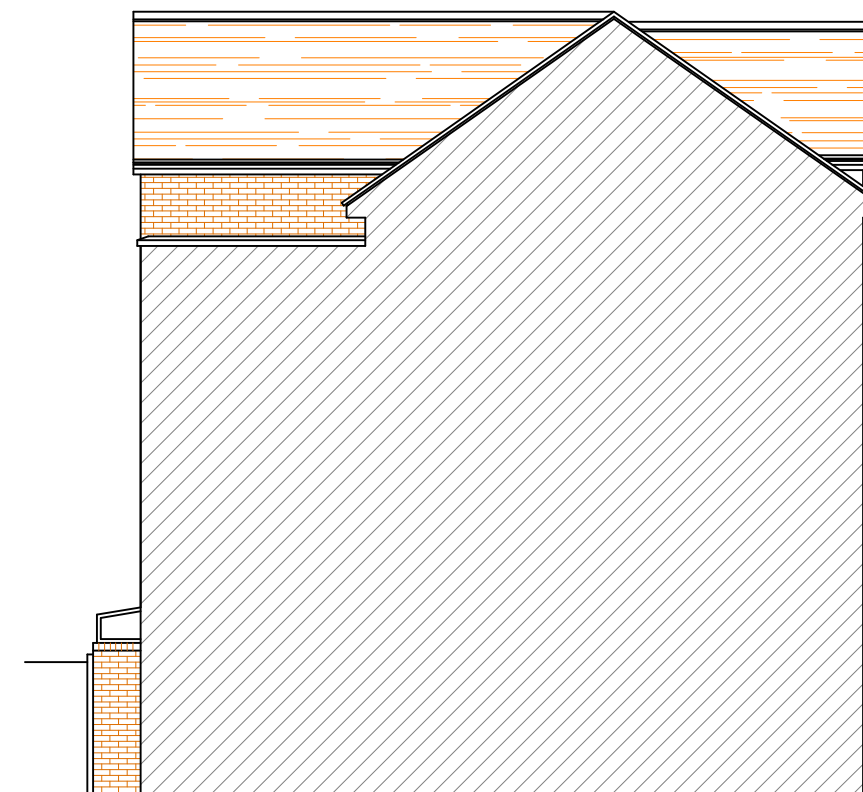

Proposed Sectional Side Elevation - Scale 1:100

Proposed Second Floor construction over Offices to provide 1 no. One bedroom, One person Flat & One Bedroom, Two person Flats at 73-75 West Street, Gravesend, Kent DA11 0BS

Date Oct 2023

Drawing No.2023/37/06@A2

CORPORATE ARCHITECTURE
& DESIGN GROUP



SEVENCROFT LTD.

277 Canterbury Road, Kennington
Ashford, Kent TN24 9QW
Tel / Fax : 01233 625553
e-mail : sevencroft@hotmail.co.uk