




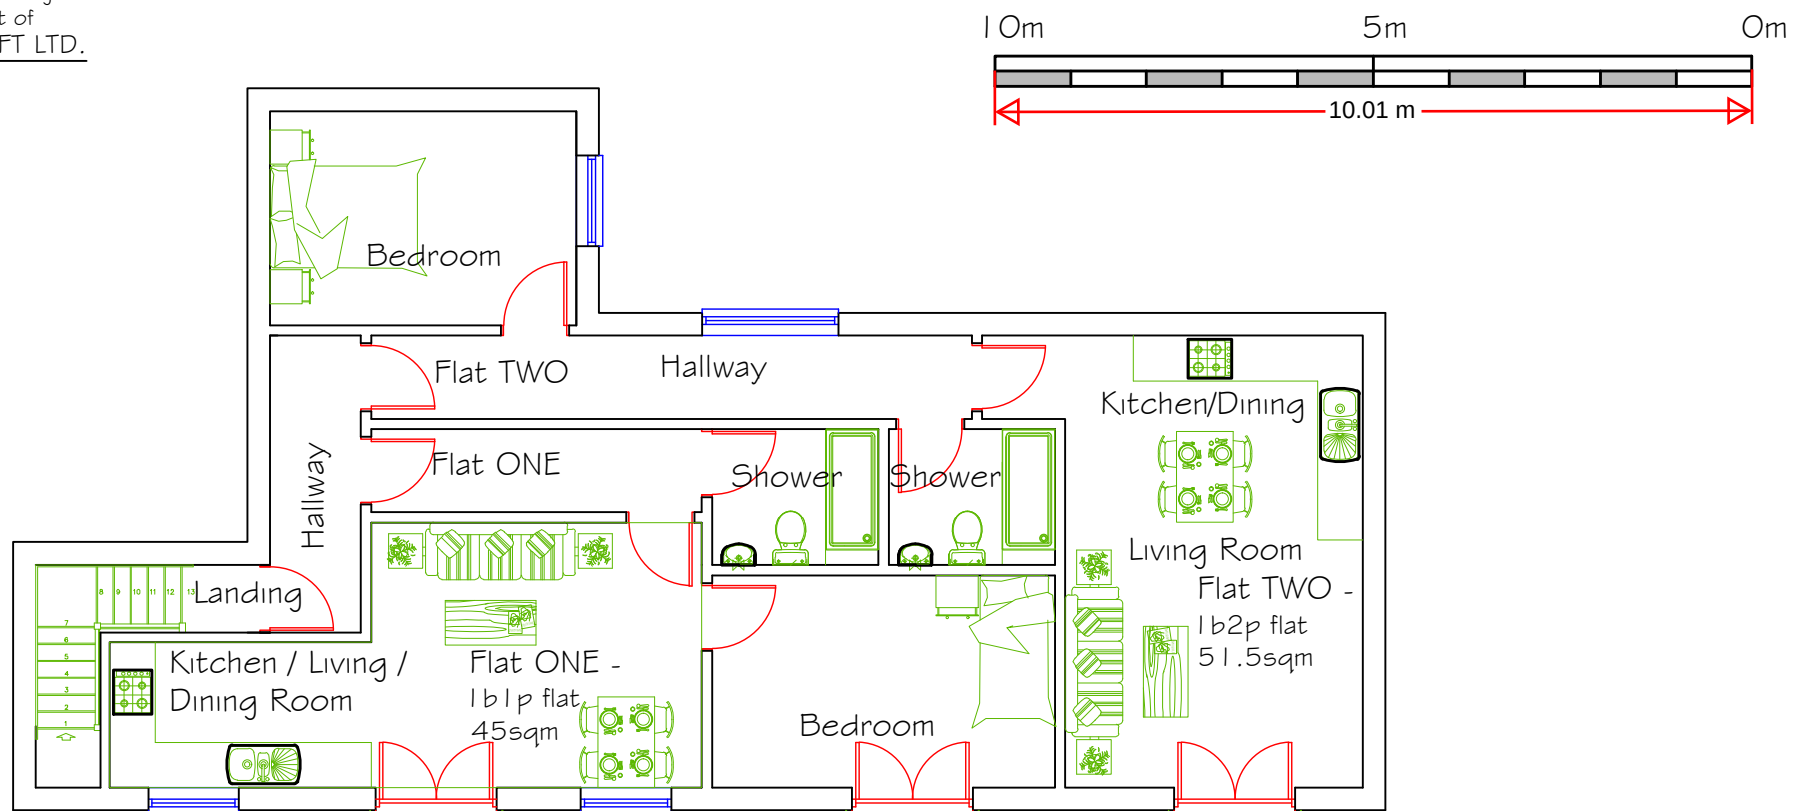

Proposed Second Floor Plan - Scale 1:100

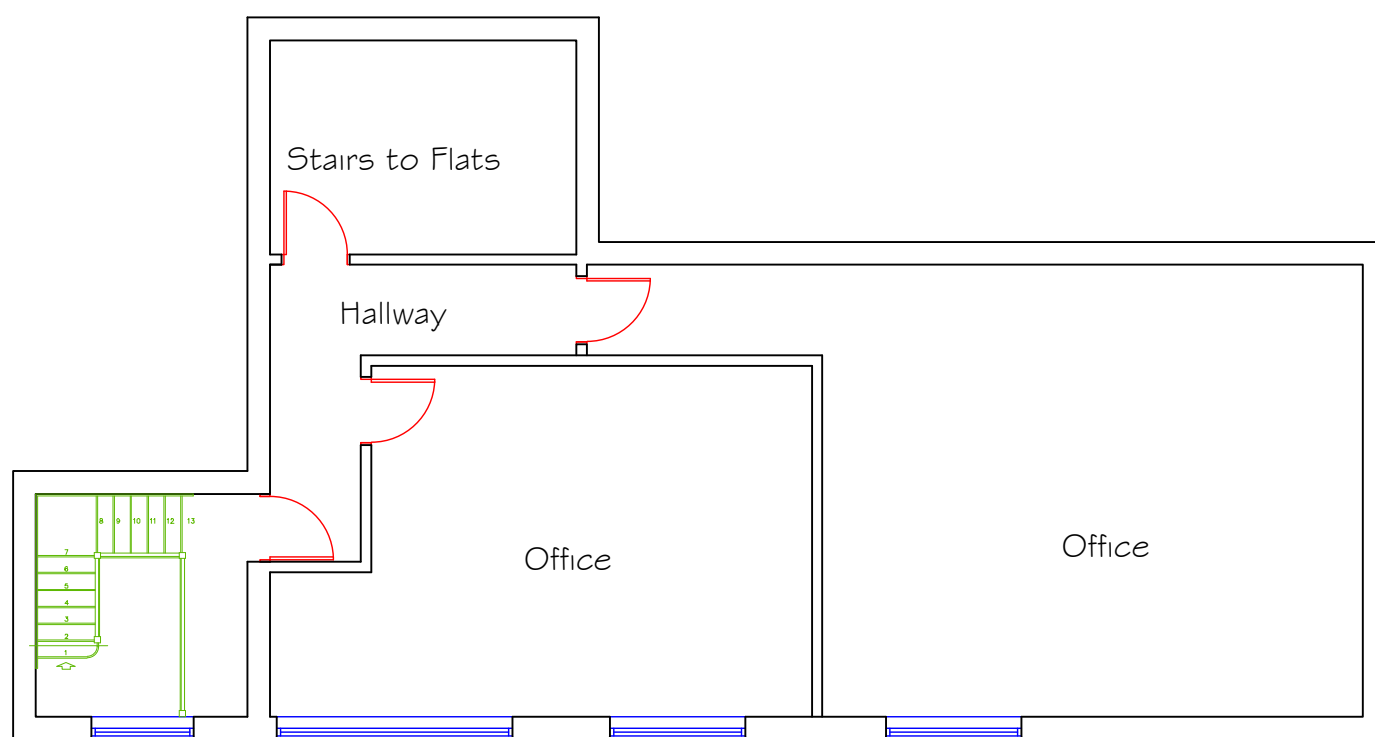

Proposed First Floor Plan - Scale 1:100

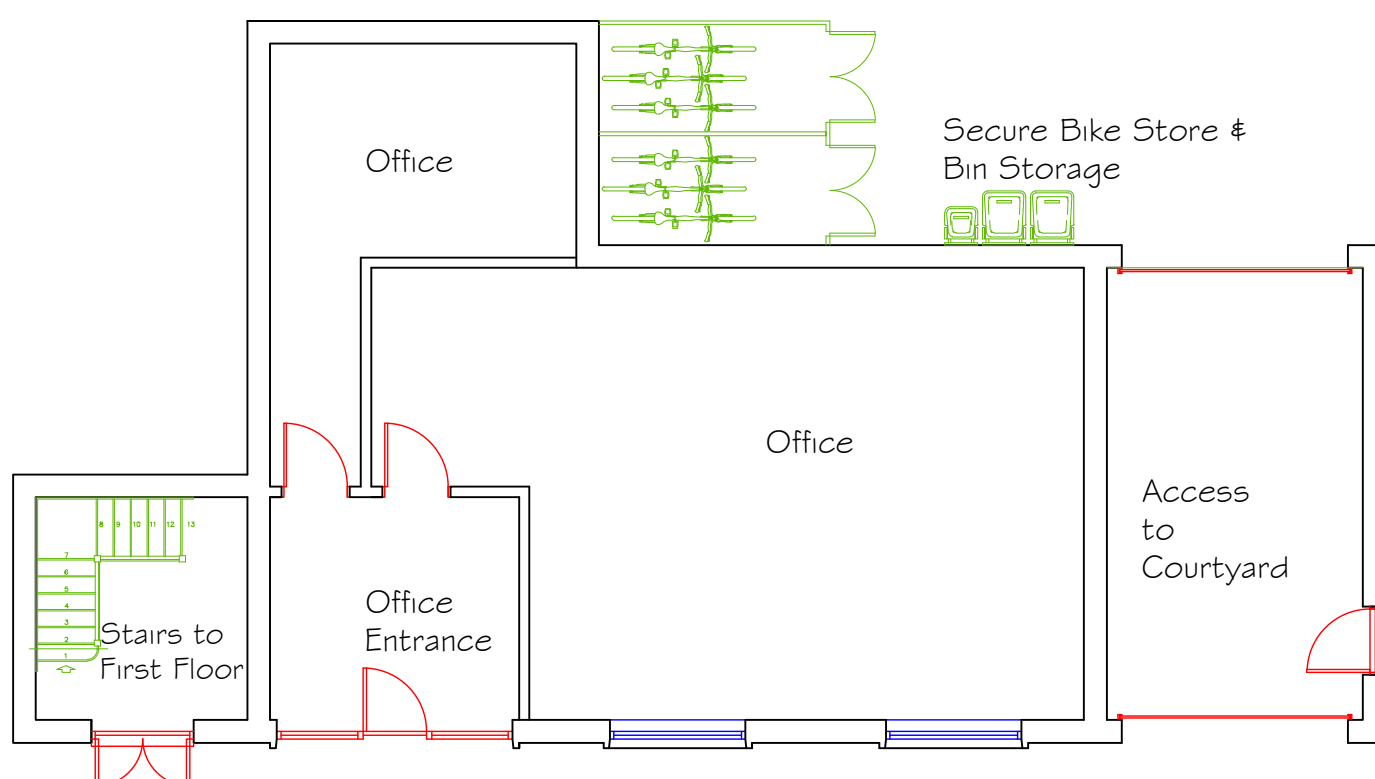

Proposed Ground Floor Plan - Scale 1:100

Proposed Second Floor construction over Offices to provide 1 no. One bedroom, One person Flat & One Bedroom, Two person Flats at 73-75 West Street, Gravesend, Kent DA11 OBS

Date Oct 2023

Drawing No.2023/37/05@A3

CORPORATE ARCHITECTURE
& DESIGN GROUP



SEVENCROFT LTD.

277 Canterbury Road, Kennington
Ashford, Kent TN24 9QW
Tel / Fax : 01233 625553
e-mail : sevencroft@hotmail.co.uk