

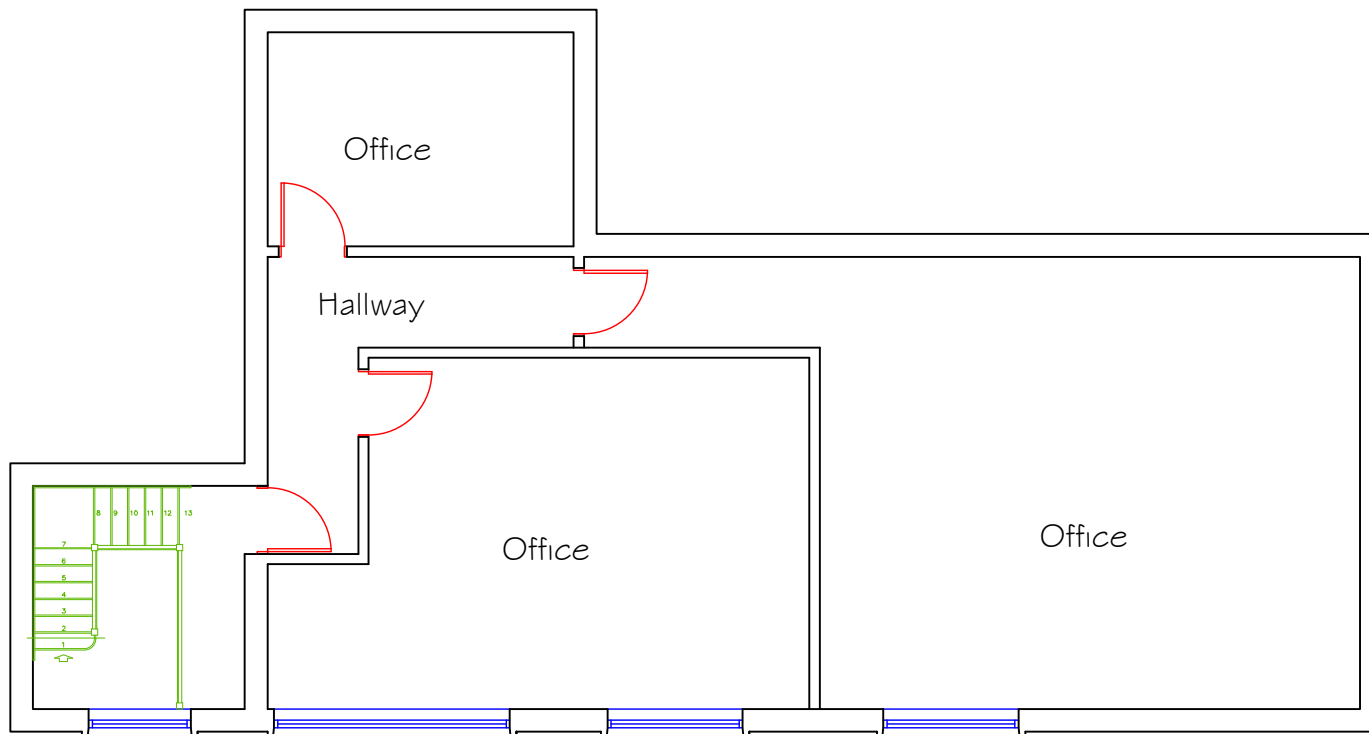


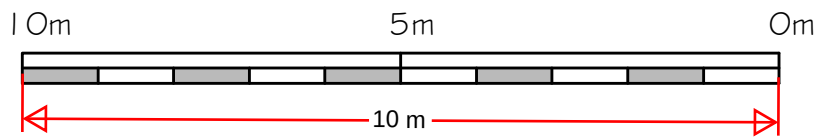

Existing First Floor Plan - Scale 1:100

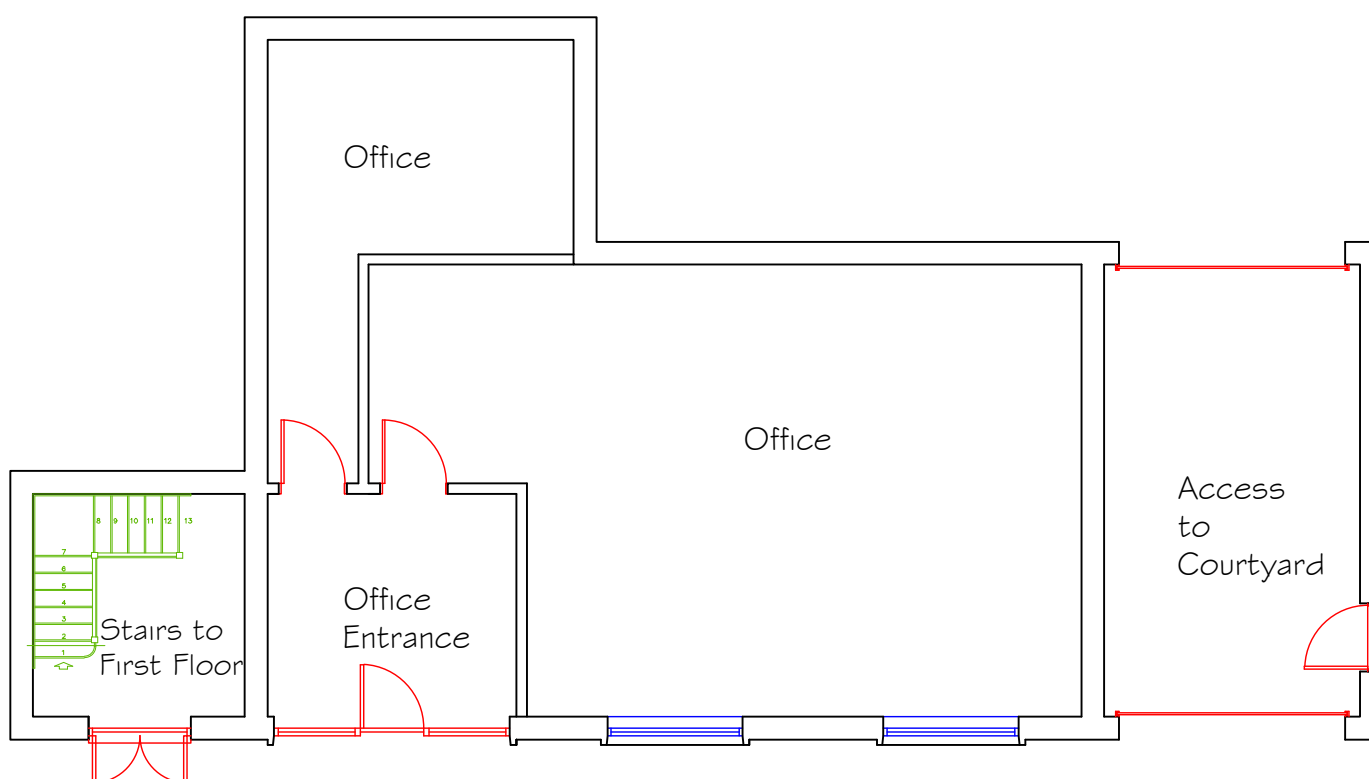

Existing Ground Floor Plan - Scale 1:100

Existing Floor Plans - Scale 1:100

Proposed Second Floor
construction over Offices to provide
1 no. One bedroom, One person Flat
& One Bedroom, Two person Flats
at 73-75 West Street, Gravesend,
Kent DA11 0BS

Date Oct 2023

Drawing No.2023/37/02@A3

CORPORATE ARCHITECTURE
& DESIGN GROUP



SEVENCROFT LTD.

277 Canterbury Road, Kennington
Ashford, Kent TN24 9QW
Tel / Fax : 01233 625553
e-mail : sevencroft@hotmail.co.uk