




NEW WORLD PAYPHONES

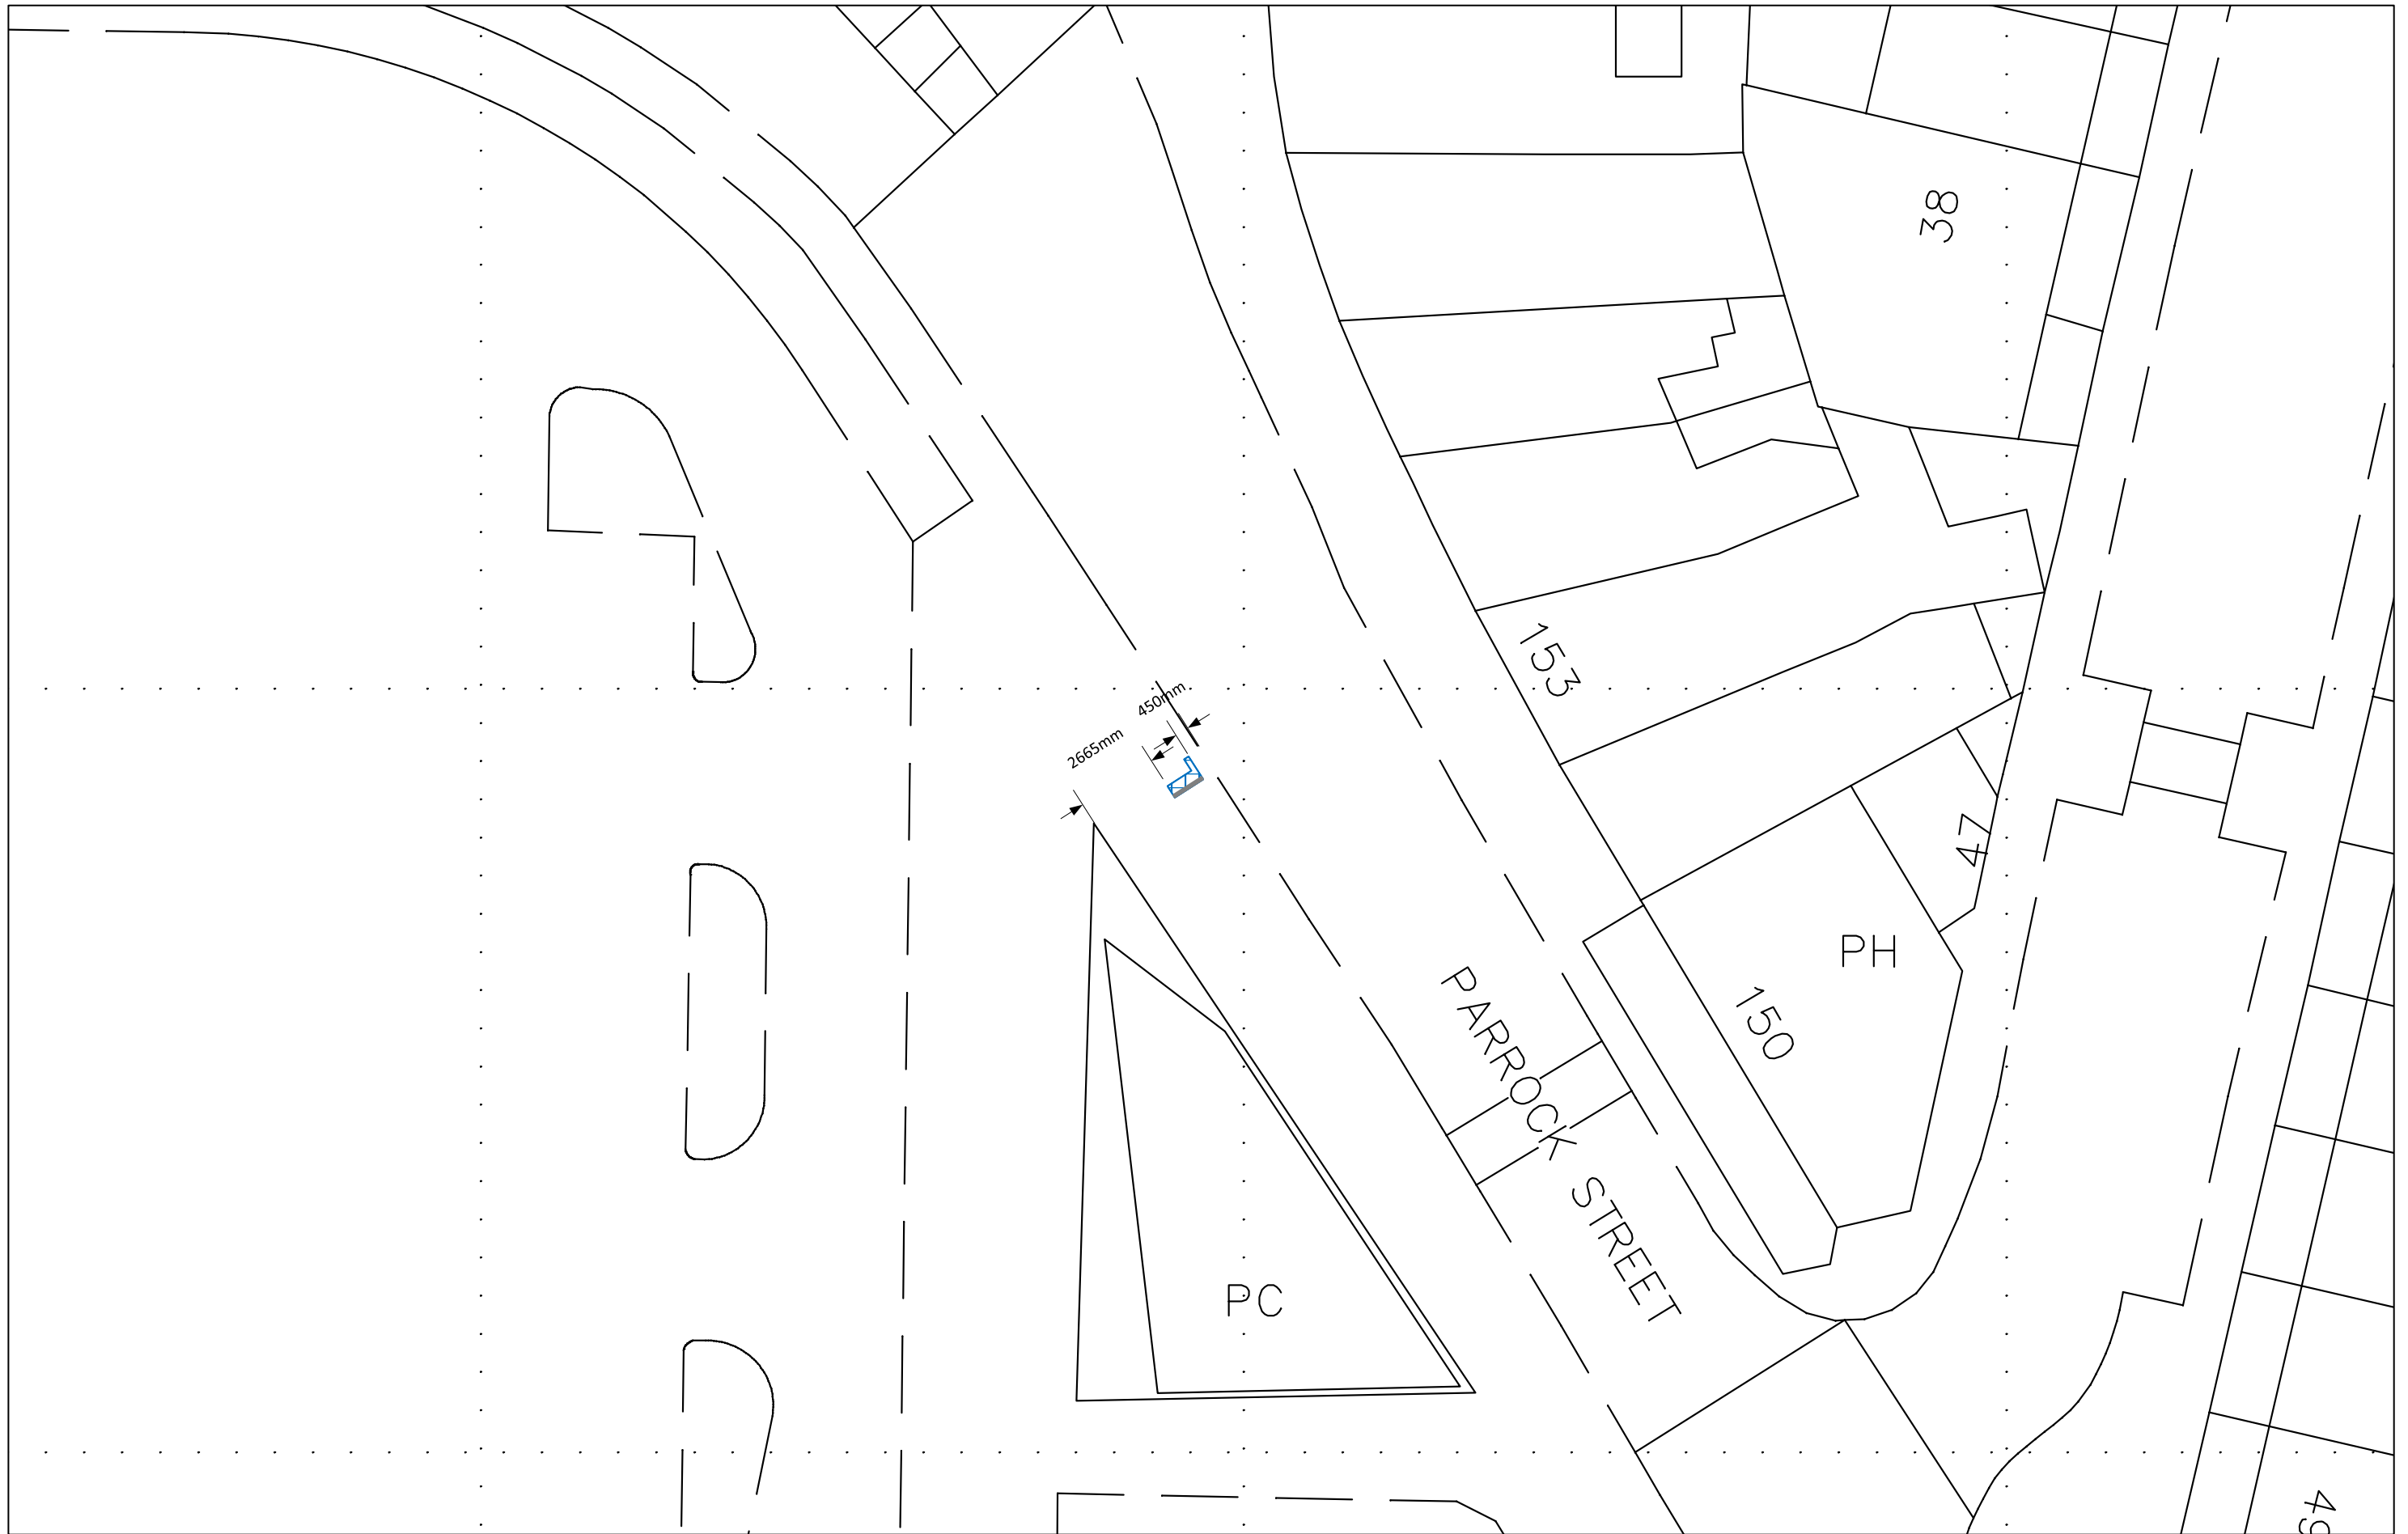

: NWP Kiosk

NWP Street – New Communication Kiosk
Land outside 154 Parrock Street, Gravesham, DA12 1ER

Site Plan

Drawing Number:
CK0135/02

Scale: 1:200 @ A3

