


PROPOSED ELEVATIONS : 1:100



PROPOSED FRONT ELEVATION

 


PROPOSED SIDE ELEVATION




PROPOSED REAR ELEVATION




PROPOSED SIDE ELEVATION

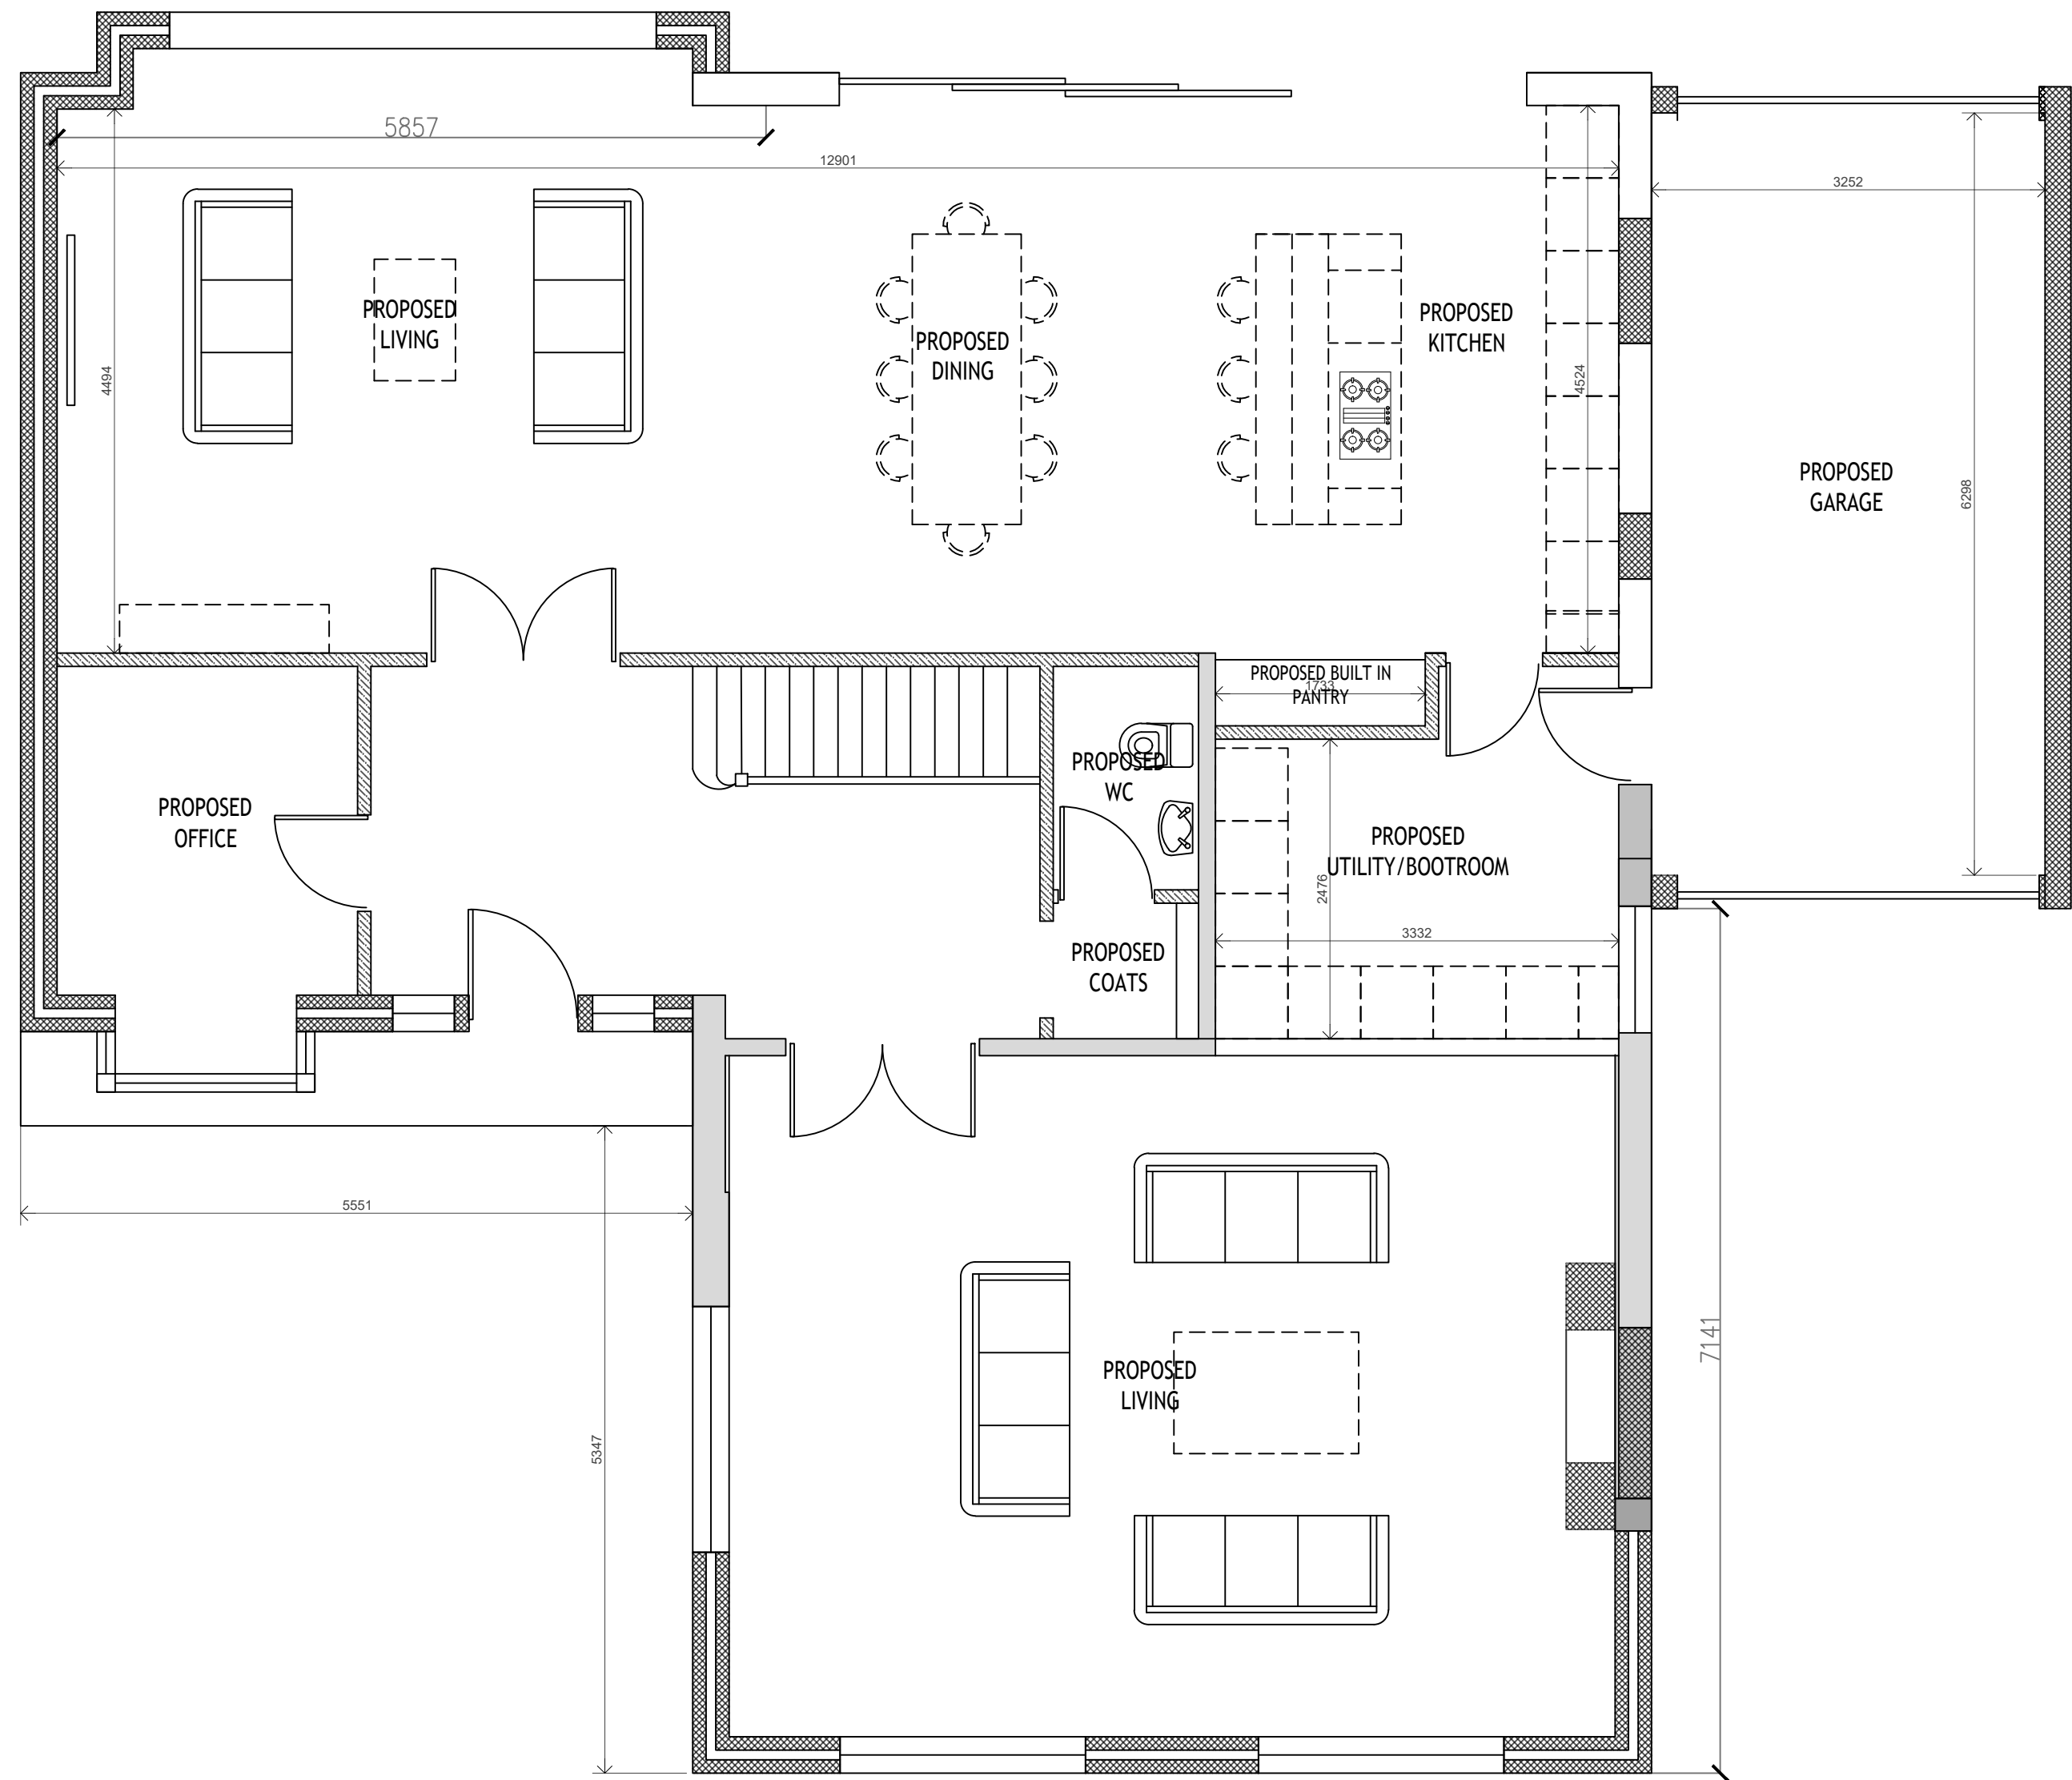

GROUND FLOOR PLAN
AS PROPOSED

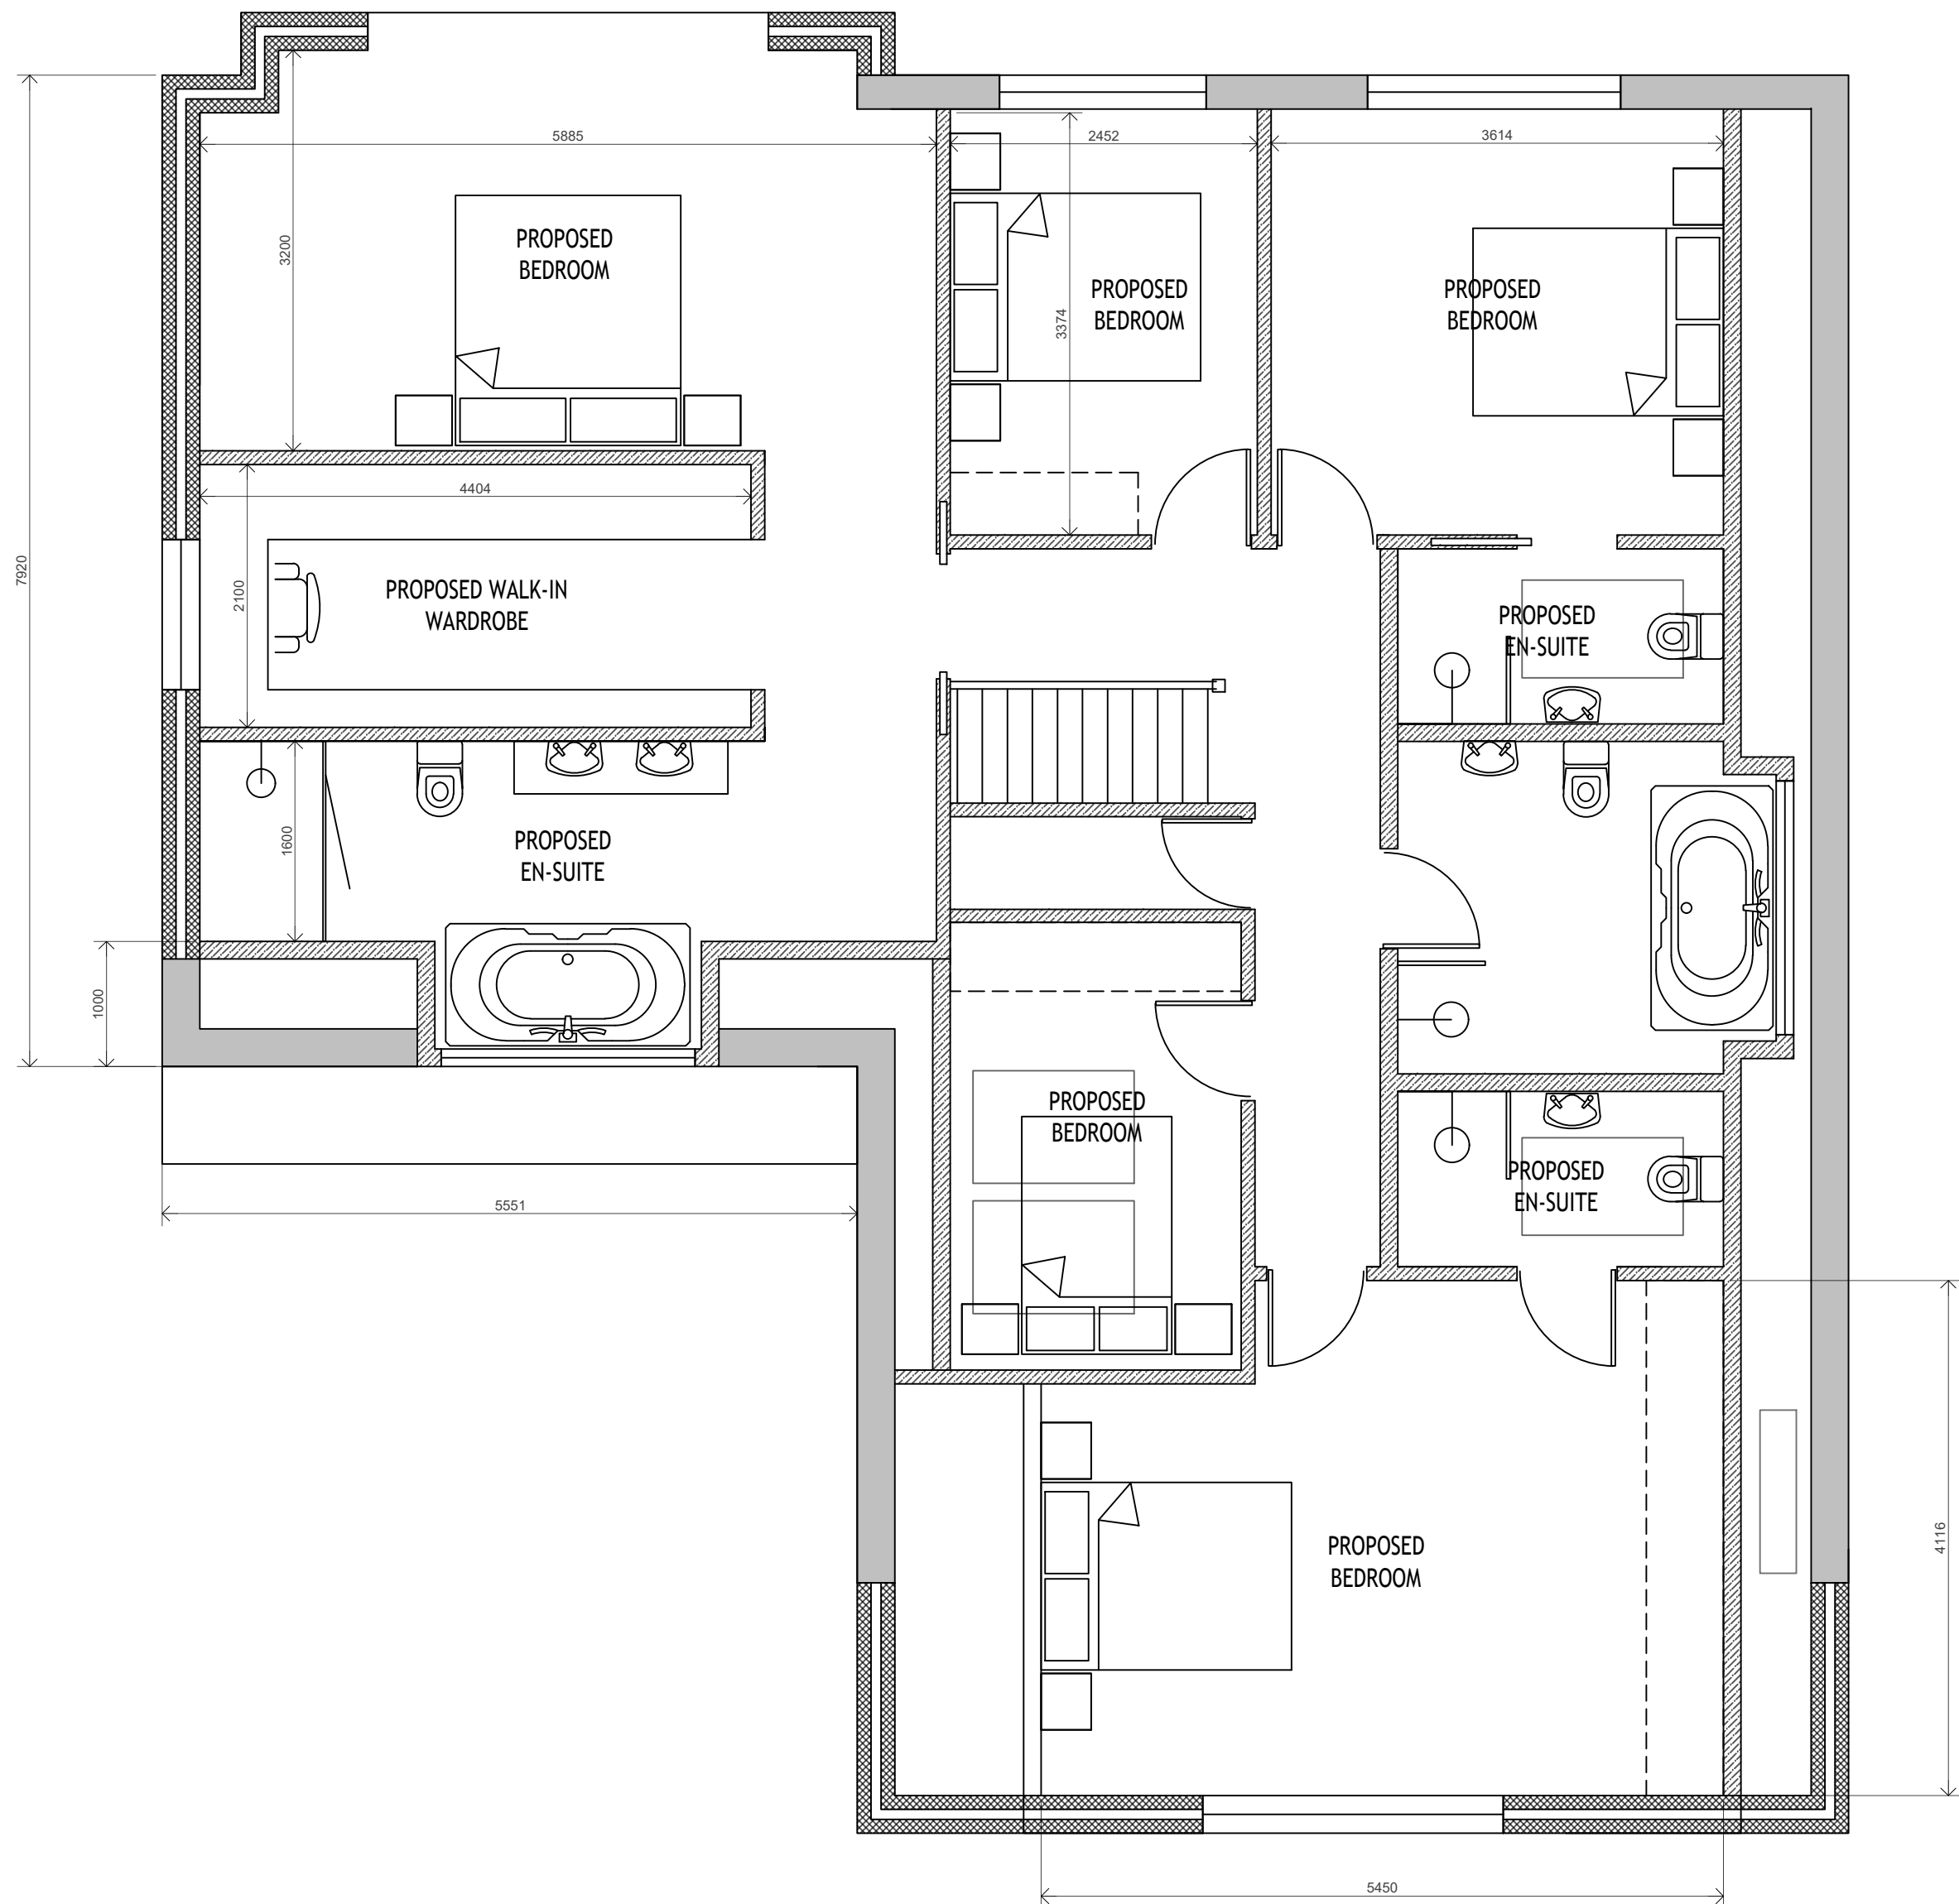

FIRST FLOOR PLAN
AS PROPOSED

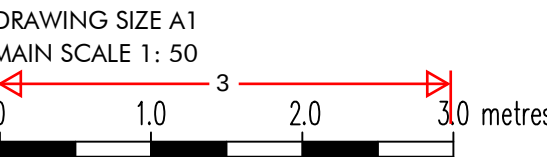

ATTOE ARCHITECTURE
BUILDING DESIGN & PLANNING EXPERTS

ALSTON, NORWOOD LANE, MEOPHAM, GRAVESEND, DA13 0YF

TWO STOREY SIDE AND FRONT EXTENSION, PROVIDING A FIRST FLOOR WITH HABITABLE
ROOMS BY RAISING ROOF, GARAGE TO SIDE.

DRAWN BY : GA
DATE :28TH SEPTEMBER 2023

DRAWING NUMBER :
ALSTON/P/B/001