






Site Plan - Scale 1:100

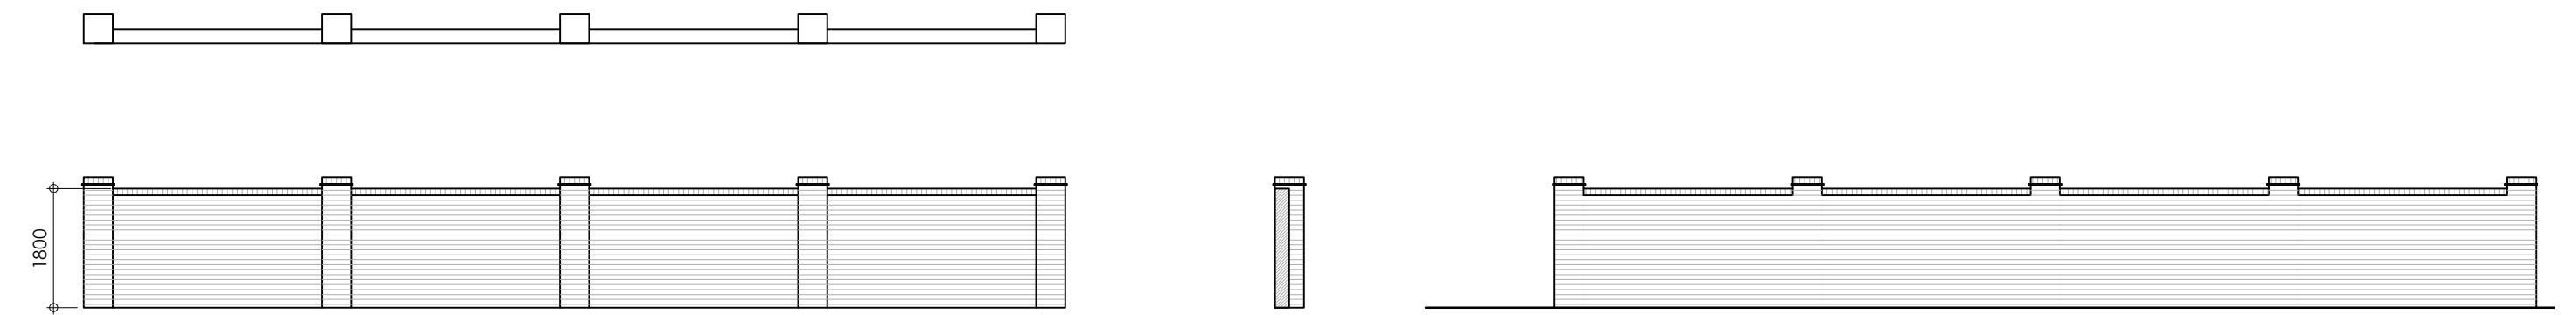


Boundary Wall Proposals

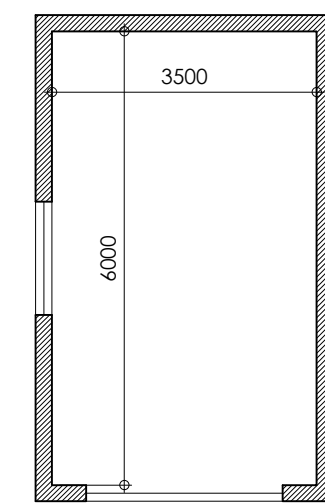


Floor Plan

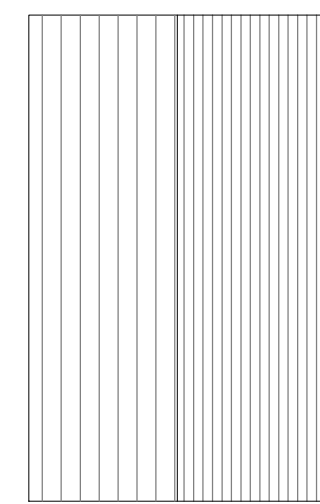


Roof Plan

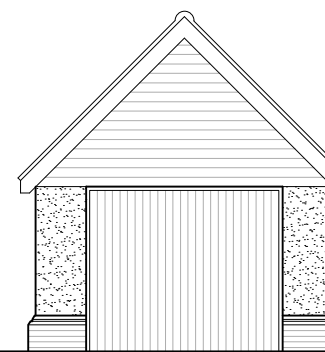


North West Elevation

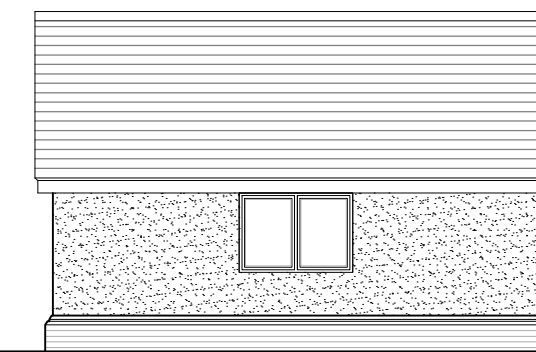

North East Elevation

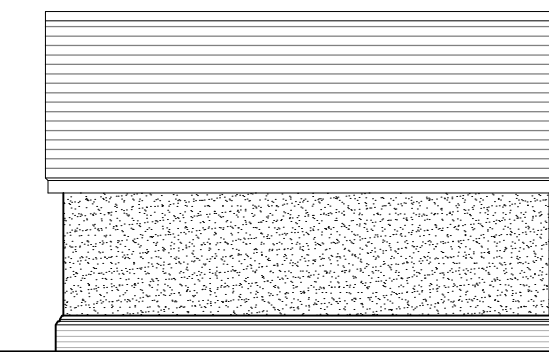

South West Elevation

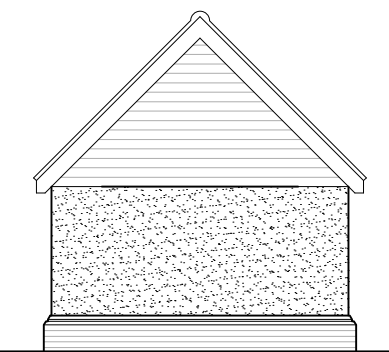

South East Elevation

Garage Proposals

| Rev | Date | Comments |
|-----|------|----------|
|-----|------|----------|

## PLANNING

Client  
Oliver Porter & Stephanie Price

Project  
Thorpewood, Newlands Lane  
Meopham  
Gravesend  
Kent  
DA13 0RD

Title  
Garage Proposals

Project No.  
**8497**

Date  
May 2023


Drawing No.  
8497-PD-006

Revision

Scale  
1:100@A1

Drawn  
DMW

Check  
PH

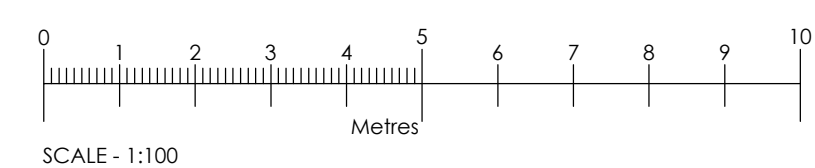

Neglar House, London Road,  
Wrotham Heath, Kent, TN15 7RS  
phone: 01732 753333  
fax: 01732 753334  
info@offsetarchitects.co.uk  
www.offsetarchitects.co.uk

