


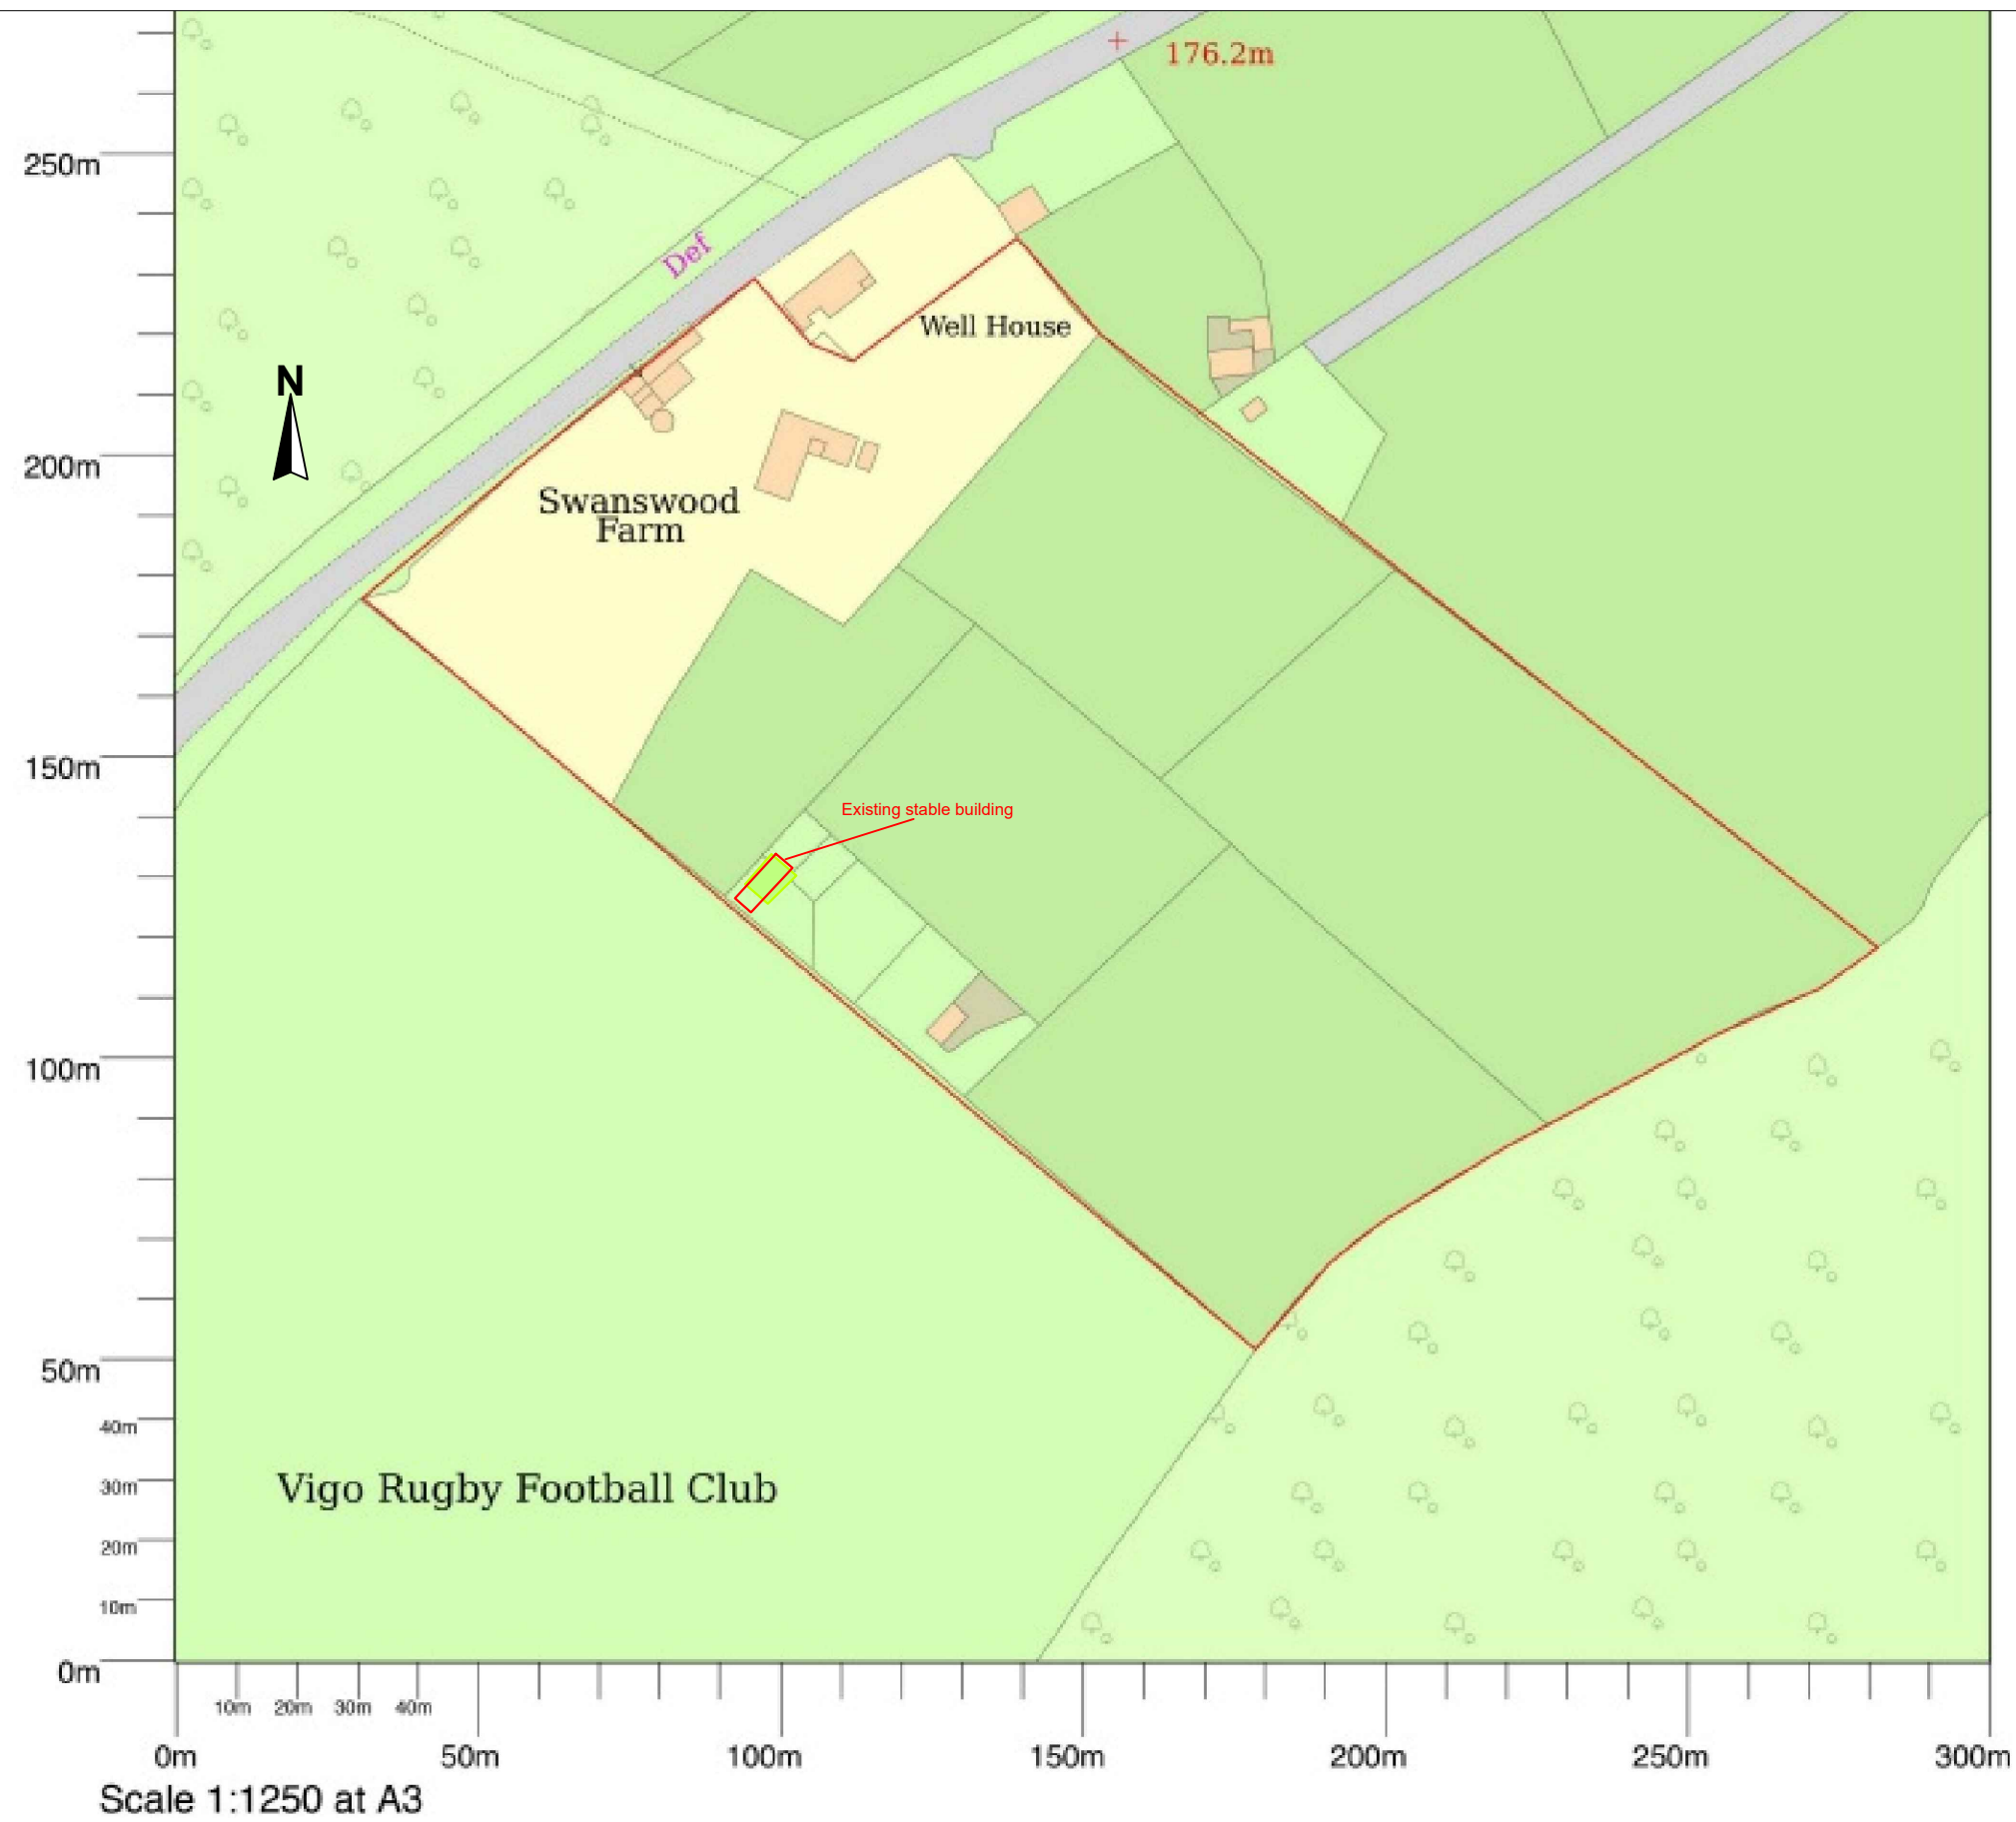

General Notes

1 to 1250 existing
site plan

Existing building
outlined in red

	NT/KW	
No.	Revision/Issue	Date

Firm Name and Address
NORTON
TIMBER Ltd.

Project Name and Address
Stables unit,
Swanswood Farm
Harvel Road
Meopham
Gravesend

Project	Sheet
Date 26th Sep 2023	16
Scale 1:1250 (A3)	