


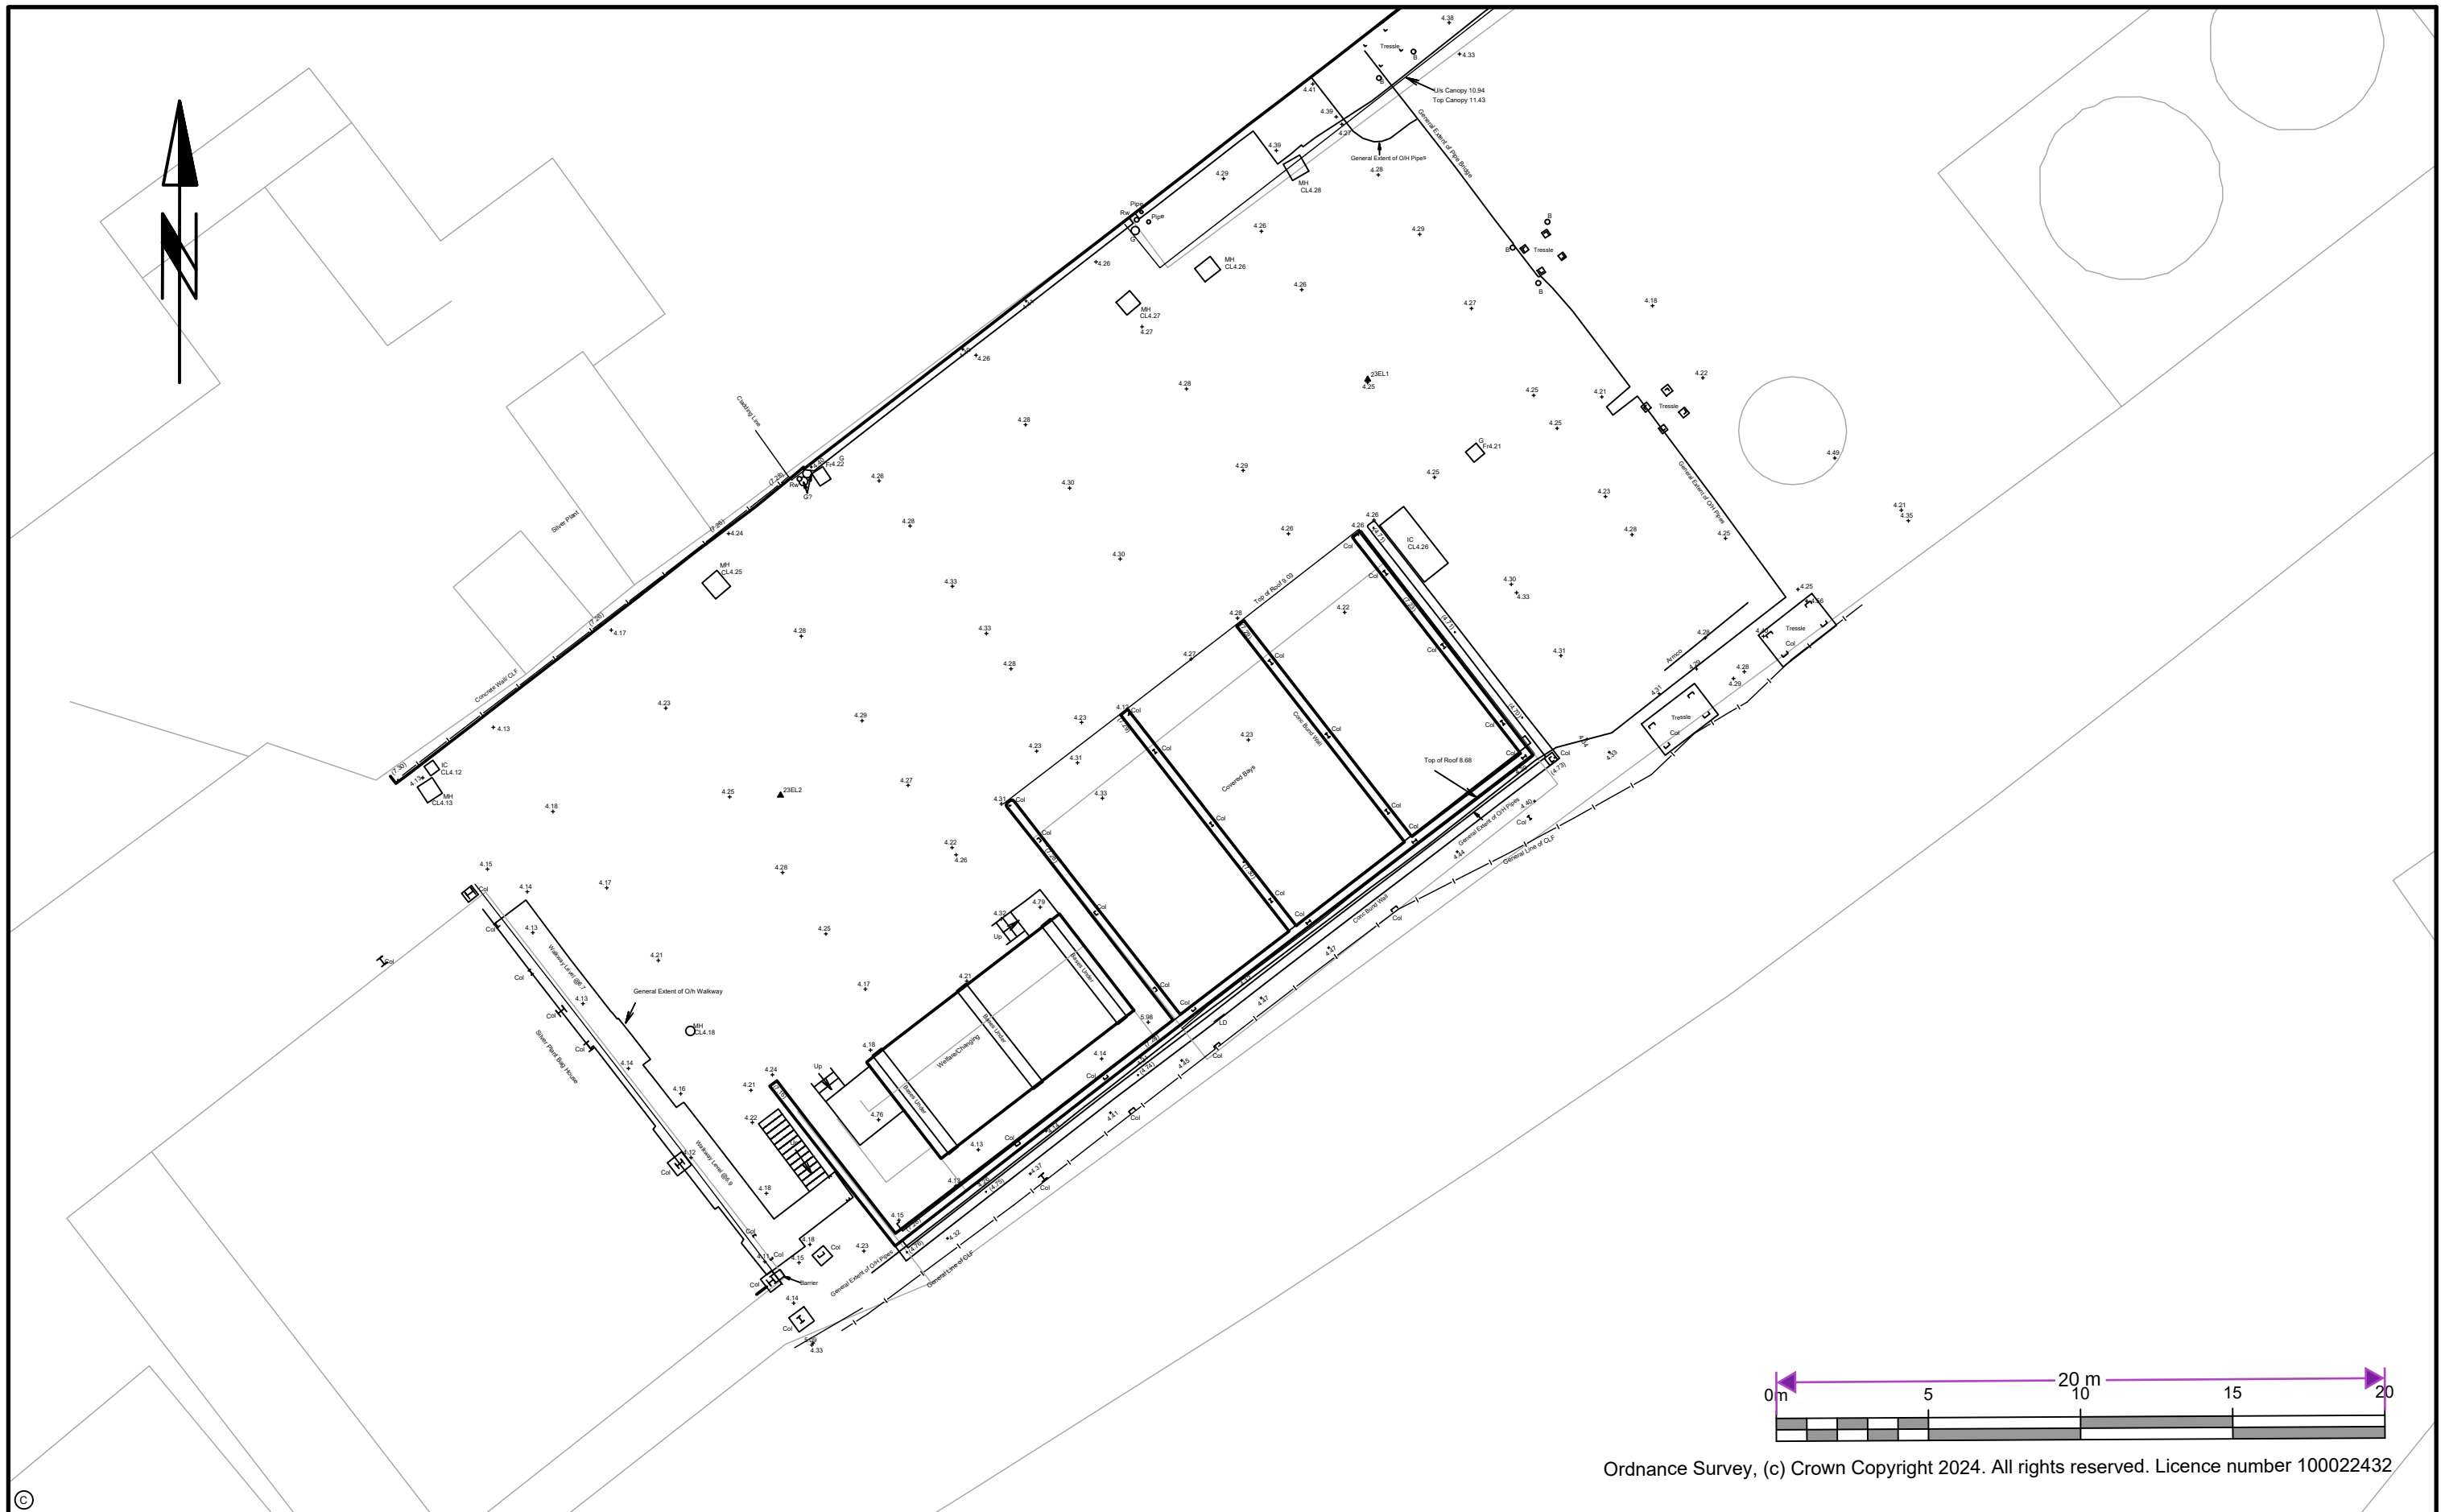

Ordnance Survey, (c) Crown Copyright 2024. All rights reserved. Licence number 100022432

 Evans & Langford Engineering <i>your</i> Environment ◆ Structural & Civil Engineers ◆ Land & Building Surveyors ◆ Geo-Environmental Engineers ◆ Project Managers ◆ CDM Consultants ◆ Contract Administrators  Evans & Langford Consultants Ltd, RB House, The Square, Lenham ME17 2PG www.evanslangford.co.uk Tel +44 (0) 1622 690120 mail@evanslangford.co.uk <i>Evans & Langford is part of the RB Group</i>	Revisions		Checked	Date	Britannia Refined Metals Ltd. Northfleet New Lead Stodge Area Existing Site Plan	Scale 1:200 ● A3	Drawn CAS		Drg No.	Rev.
							Date Jan 24			