


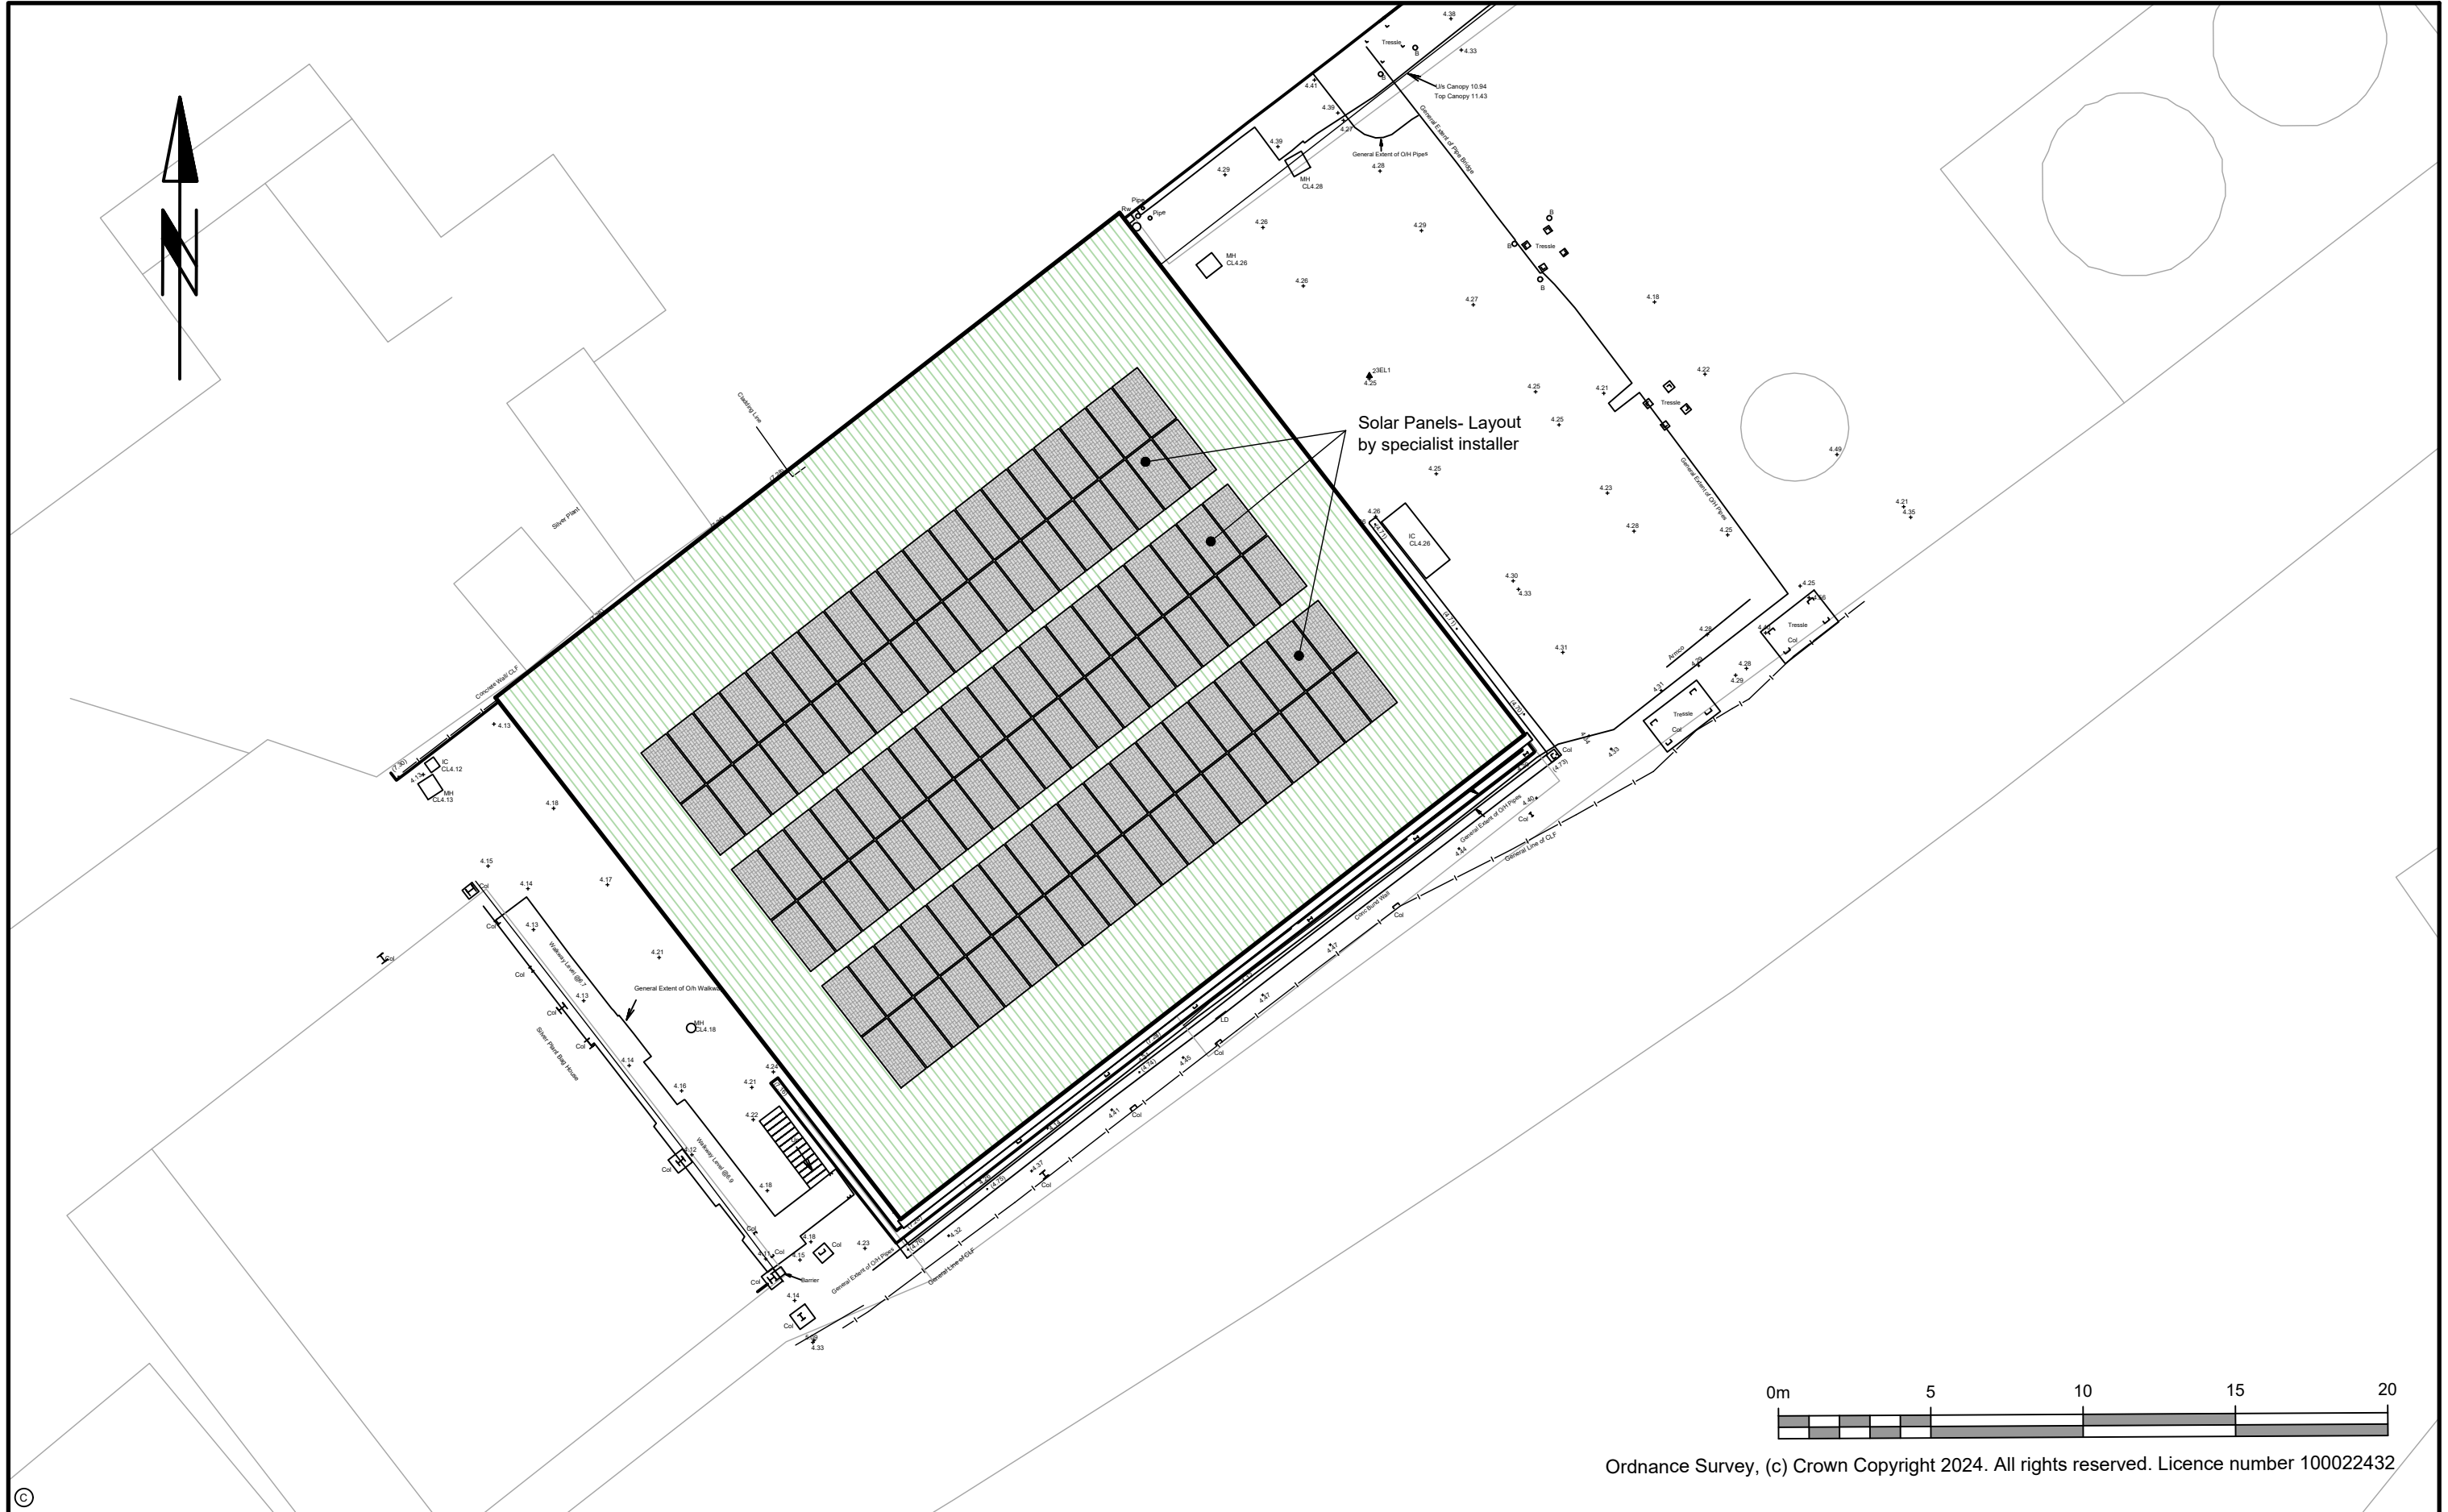

Ordnance Survey, (c) Crown Copyright 2024. All rights reserved. Licence number 100022432



Evans & Langford

Engineering your Environment

♦ Structural & Civil Engineers

♦ Land & Building Surveyors

♦ Geo-Environmental Engineers

♦ Project Managers

♦ CDM Consultants

♦ Contract Administrators

Evans & Langford Consultants Ltd, RB House, The Square, Lenham ME17 2PG

www.evanslangford.co.uk Tel +44 (0) 1622 690120 mail@evanslangford.co.uk

Evans & Langford is part of the RB Group

Revisions

Checked

Date

Britannia Refined Metals Ltd.

Northfleet

New Lead Storage Area

Proposed Site Plan

Scale

1:200

A3

Drawn

CAS

Date

Jan 24

Checked

CPS

Date

Jan 24

Approved

CPS

Date

Jan 24

Drg No.

16083-32

Rev.

-

