
 
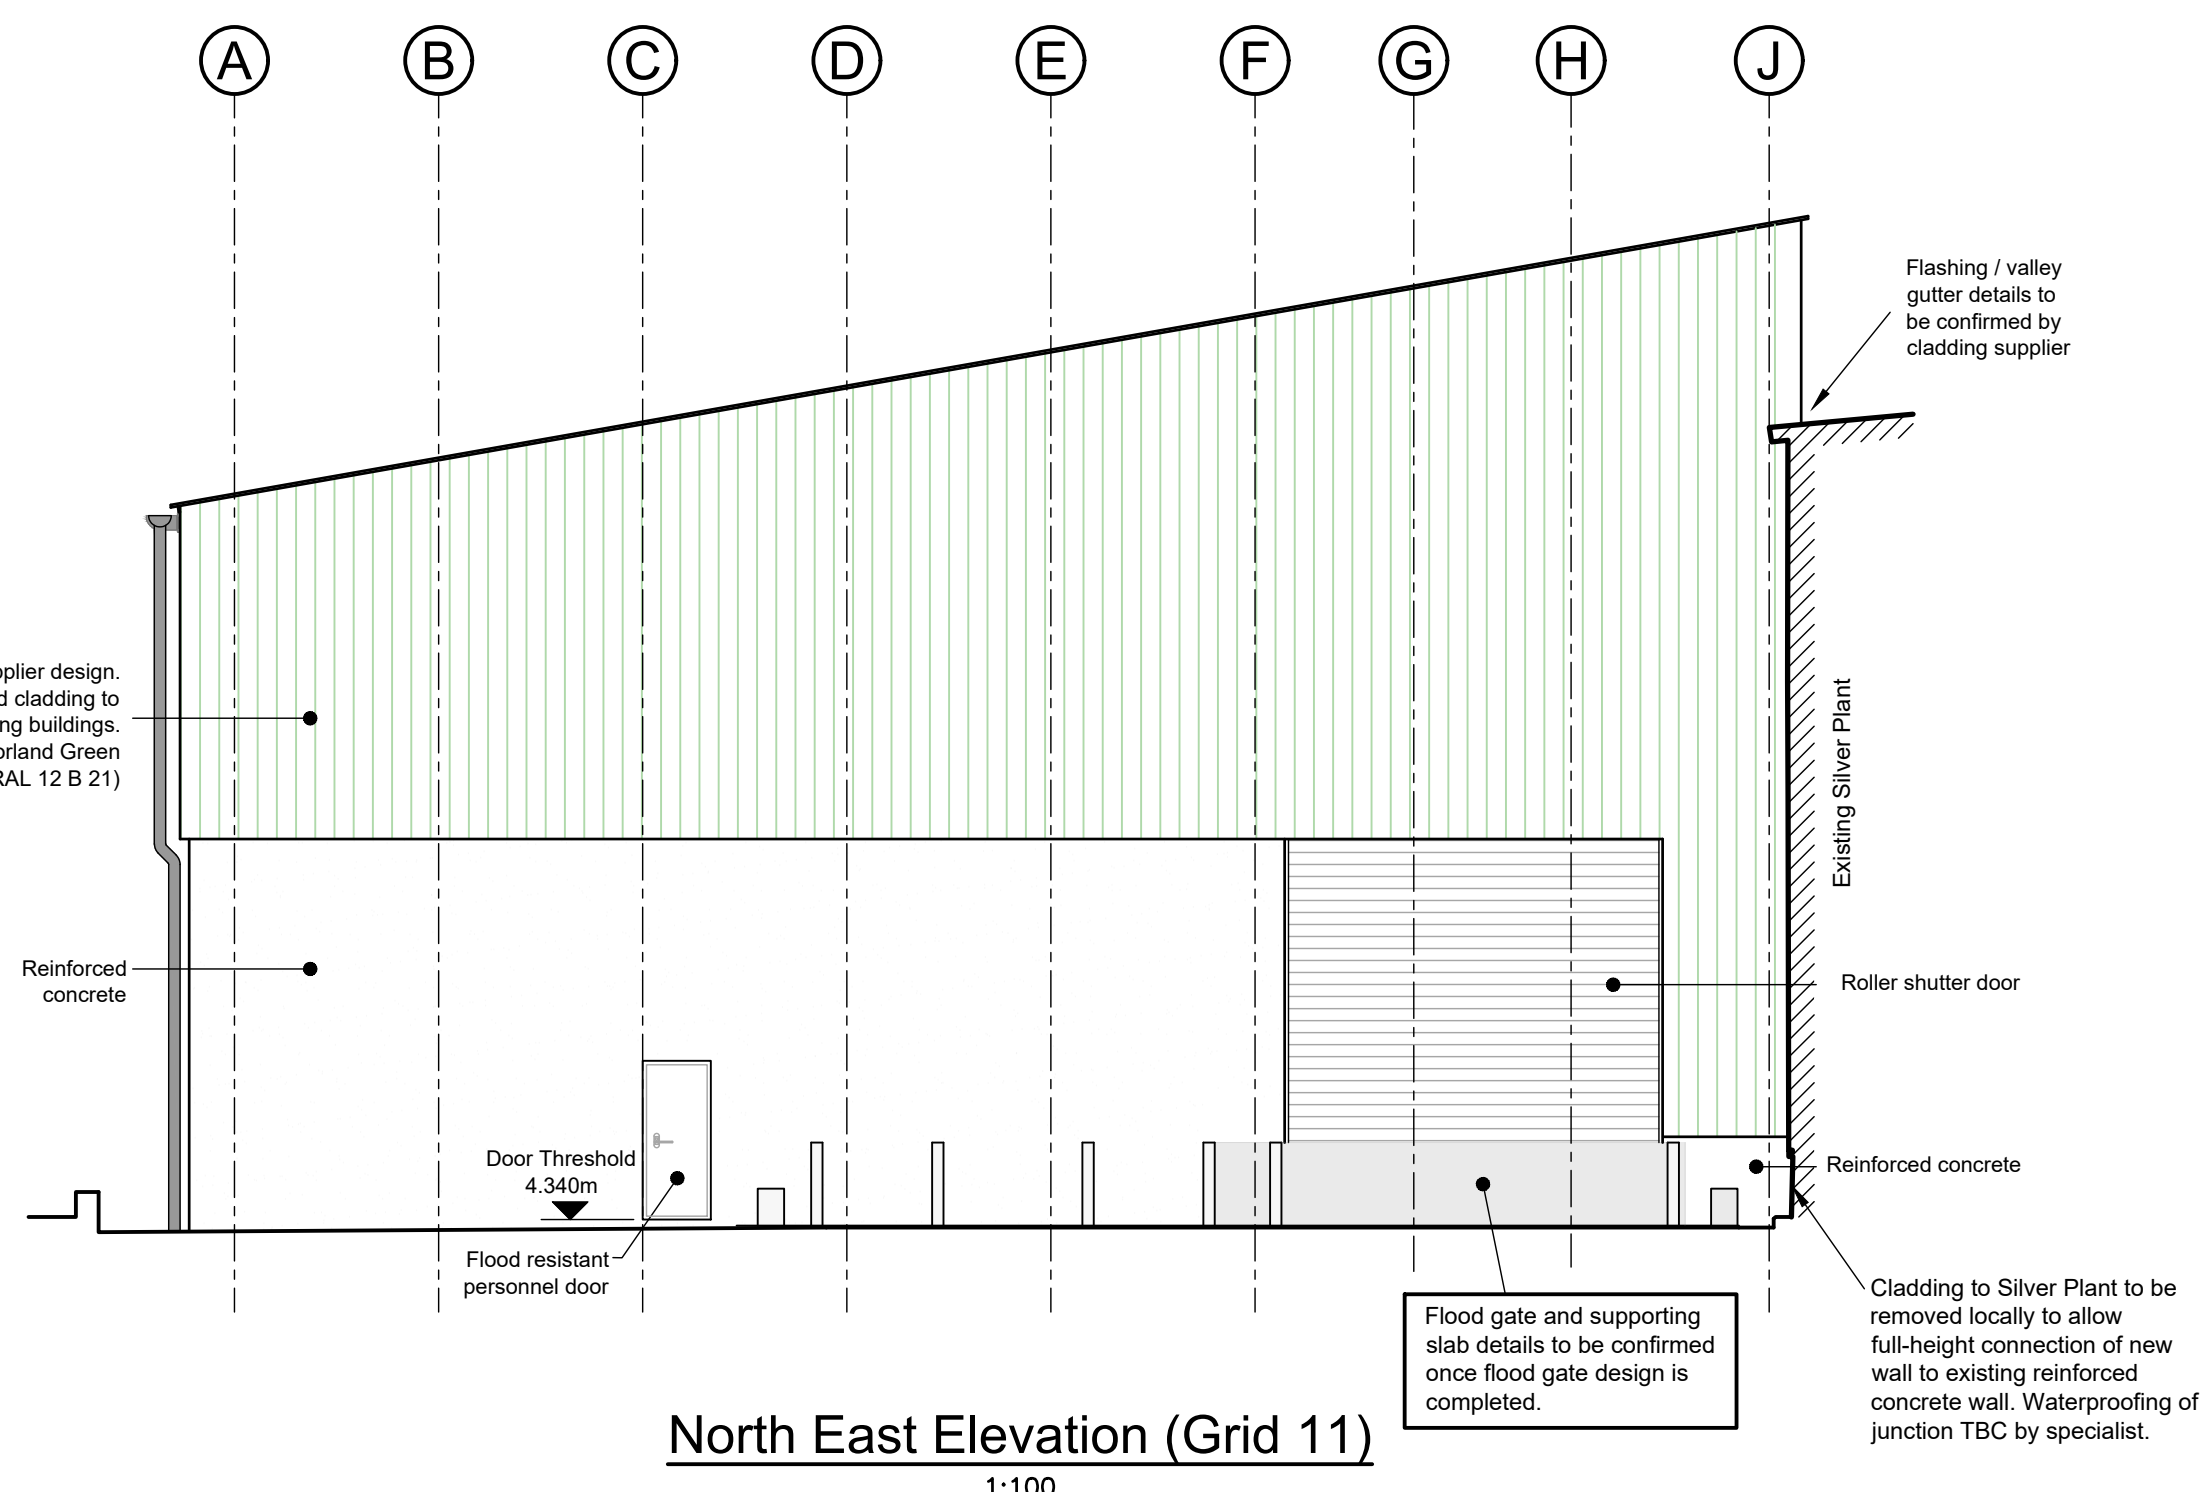
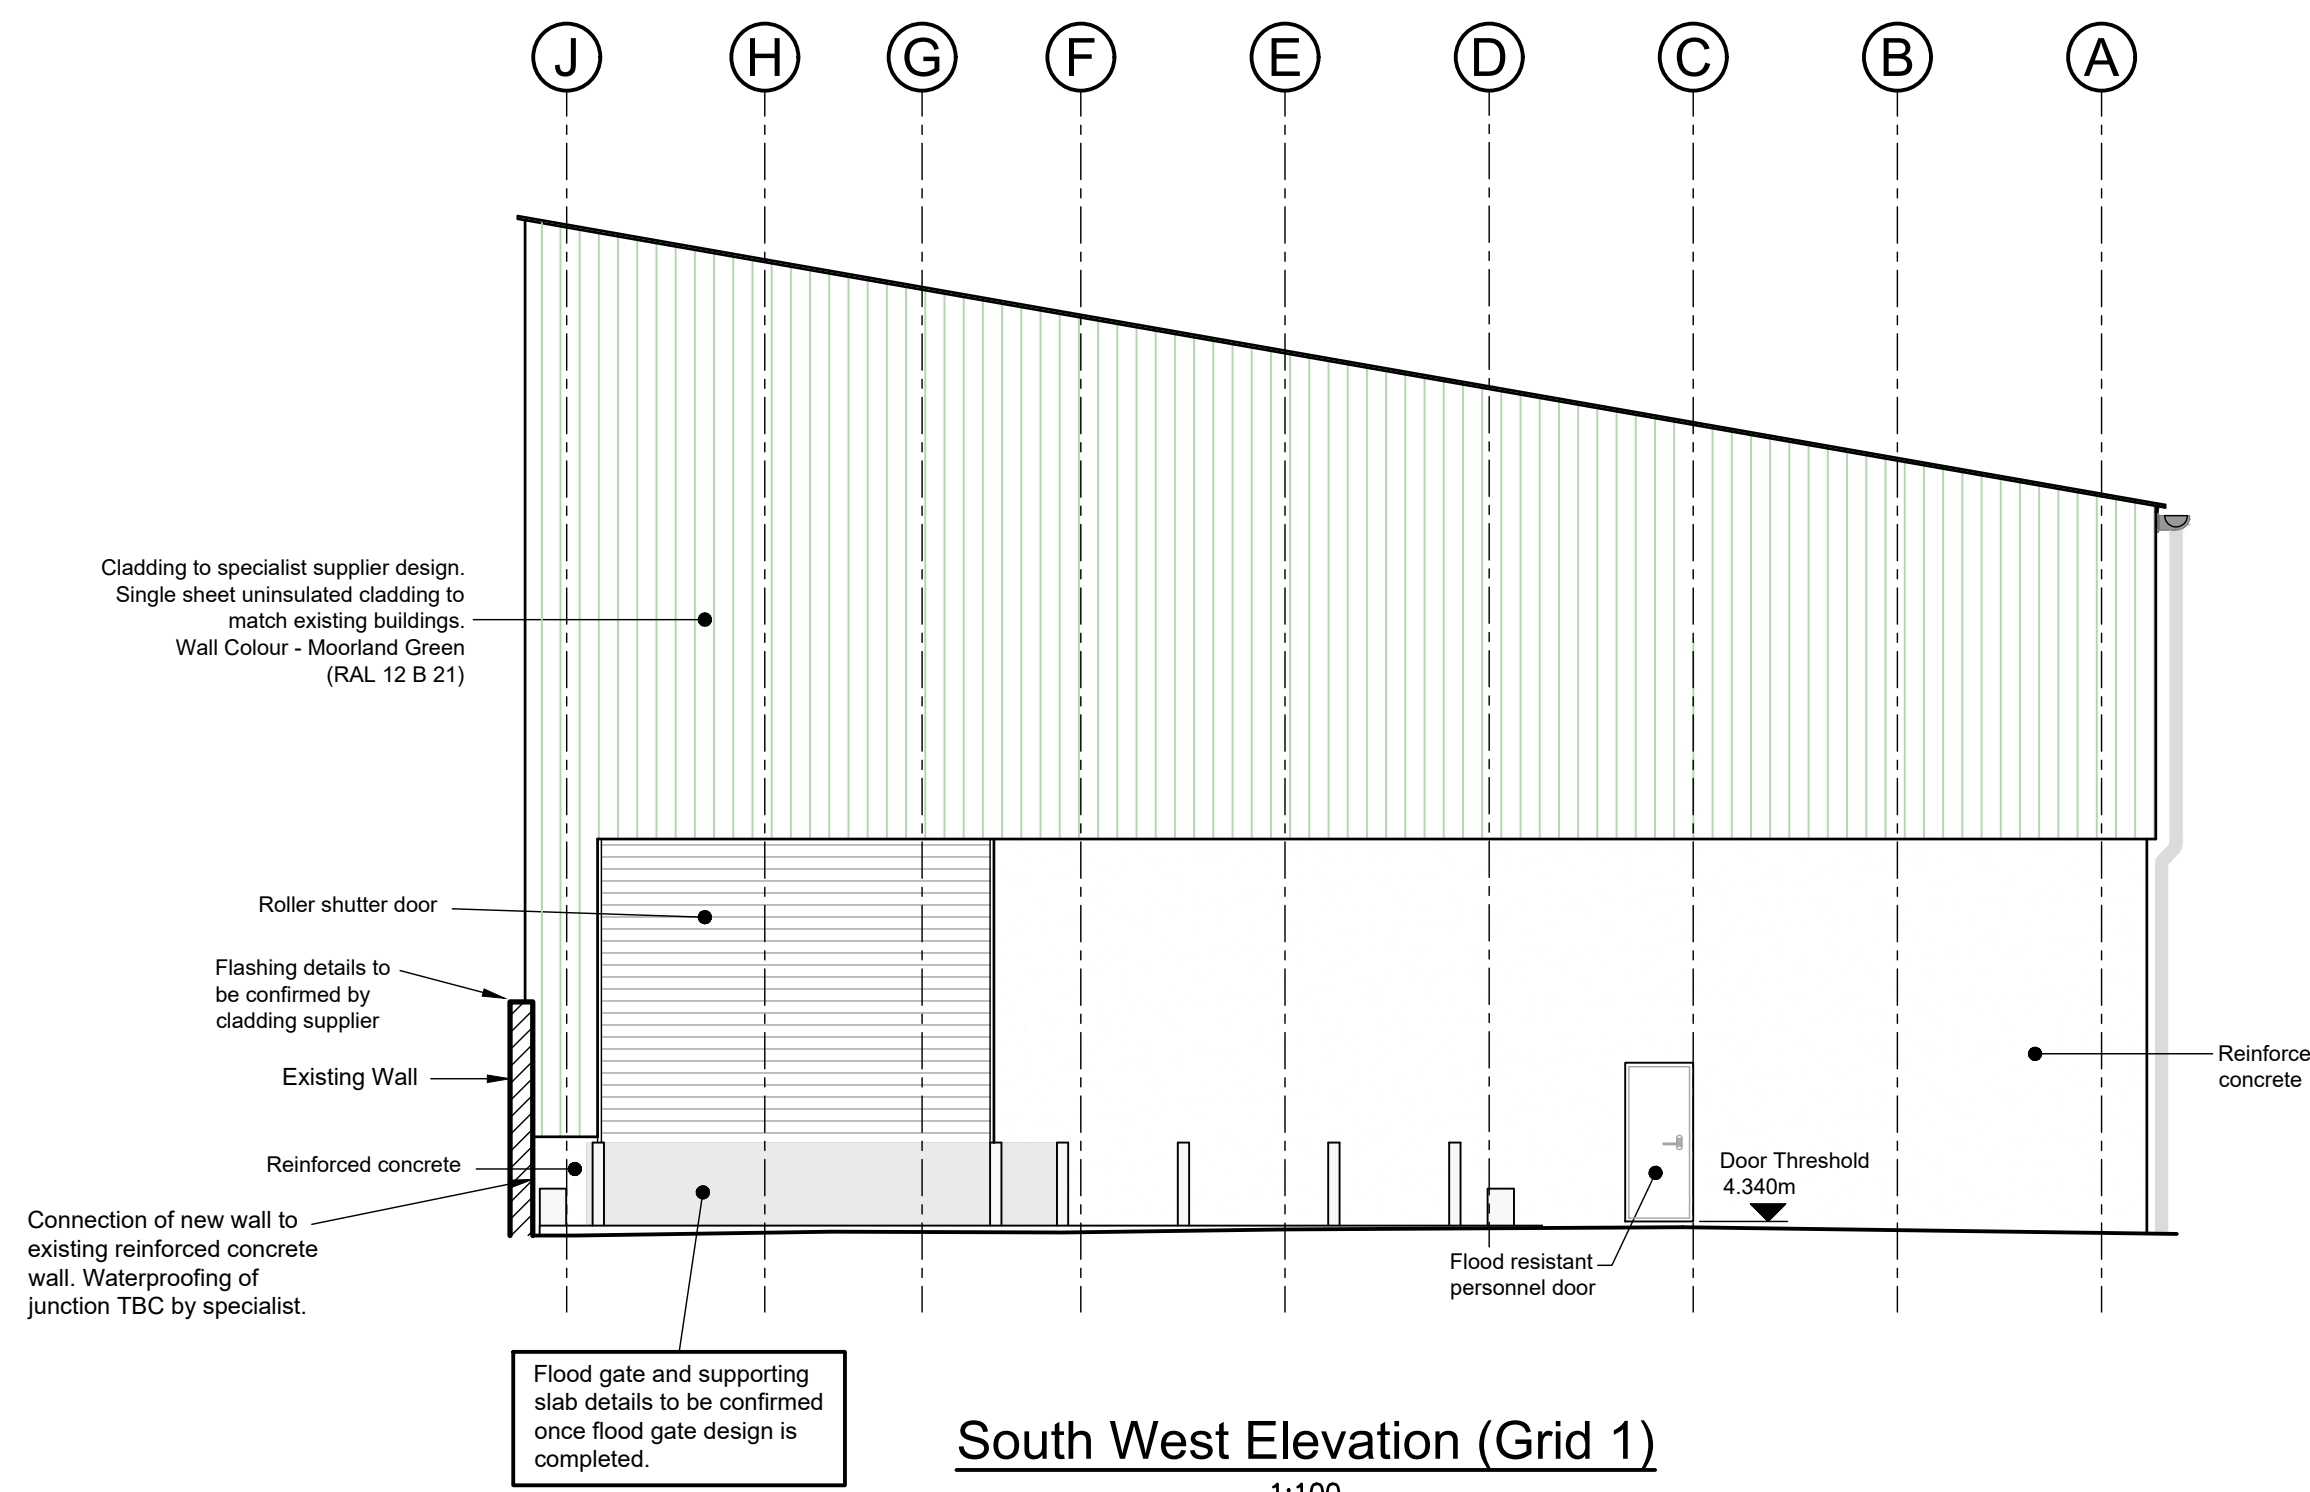
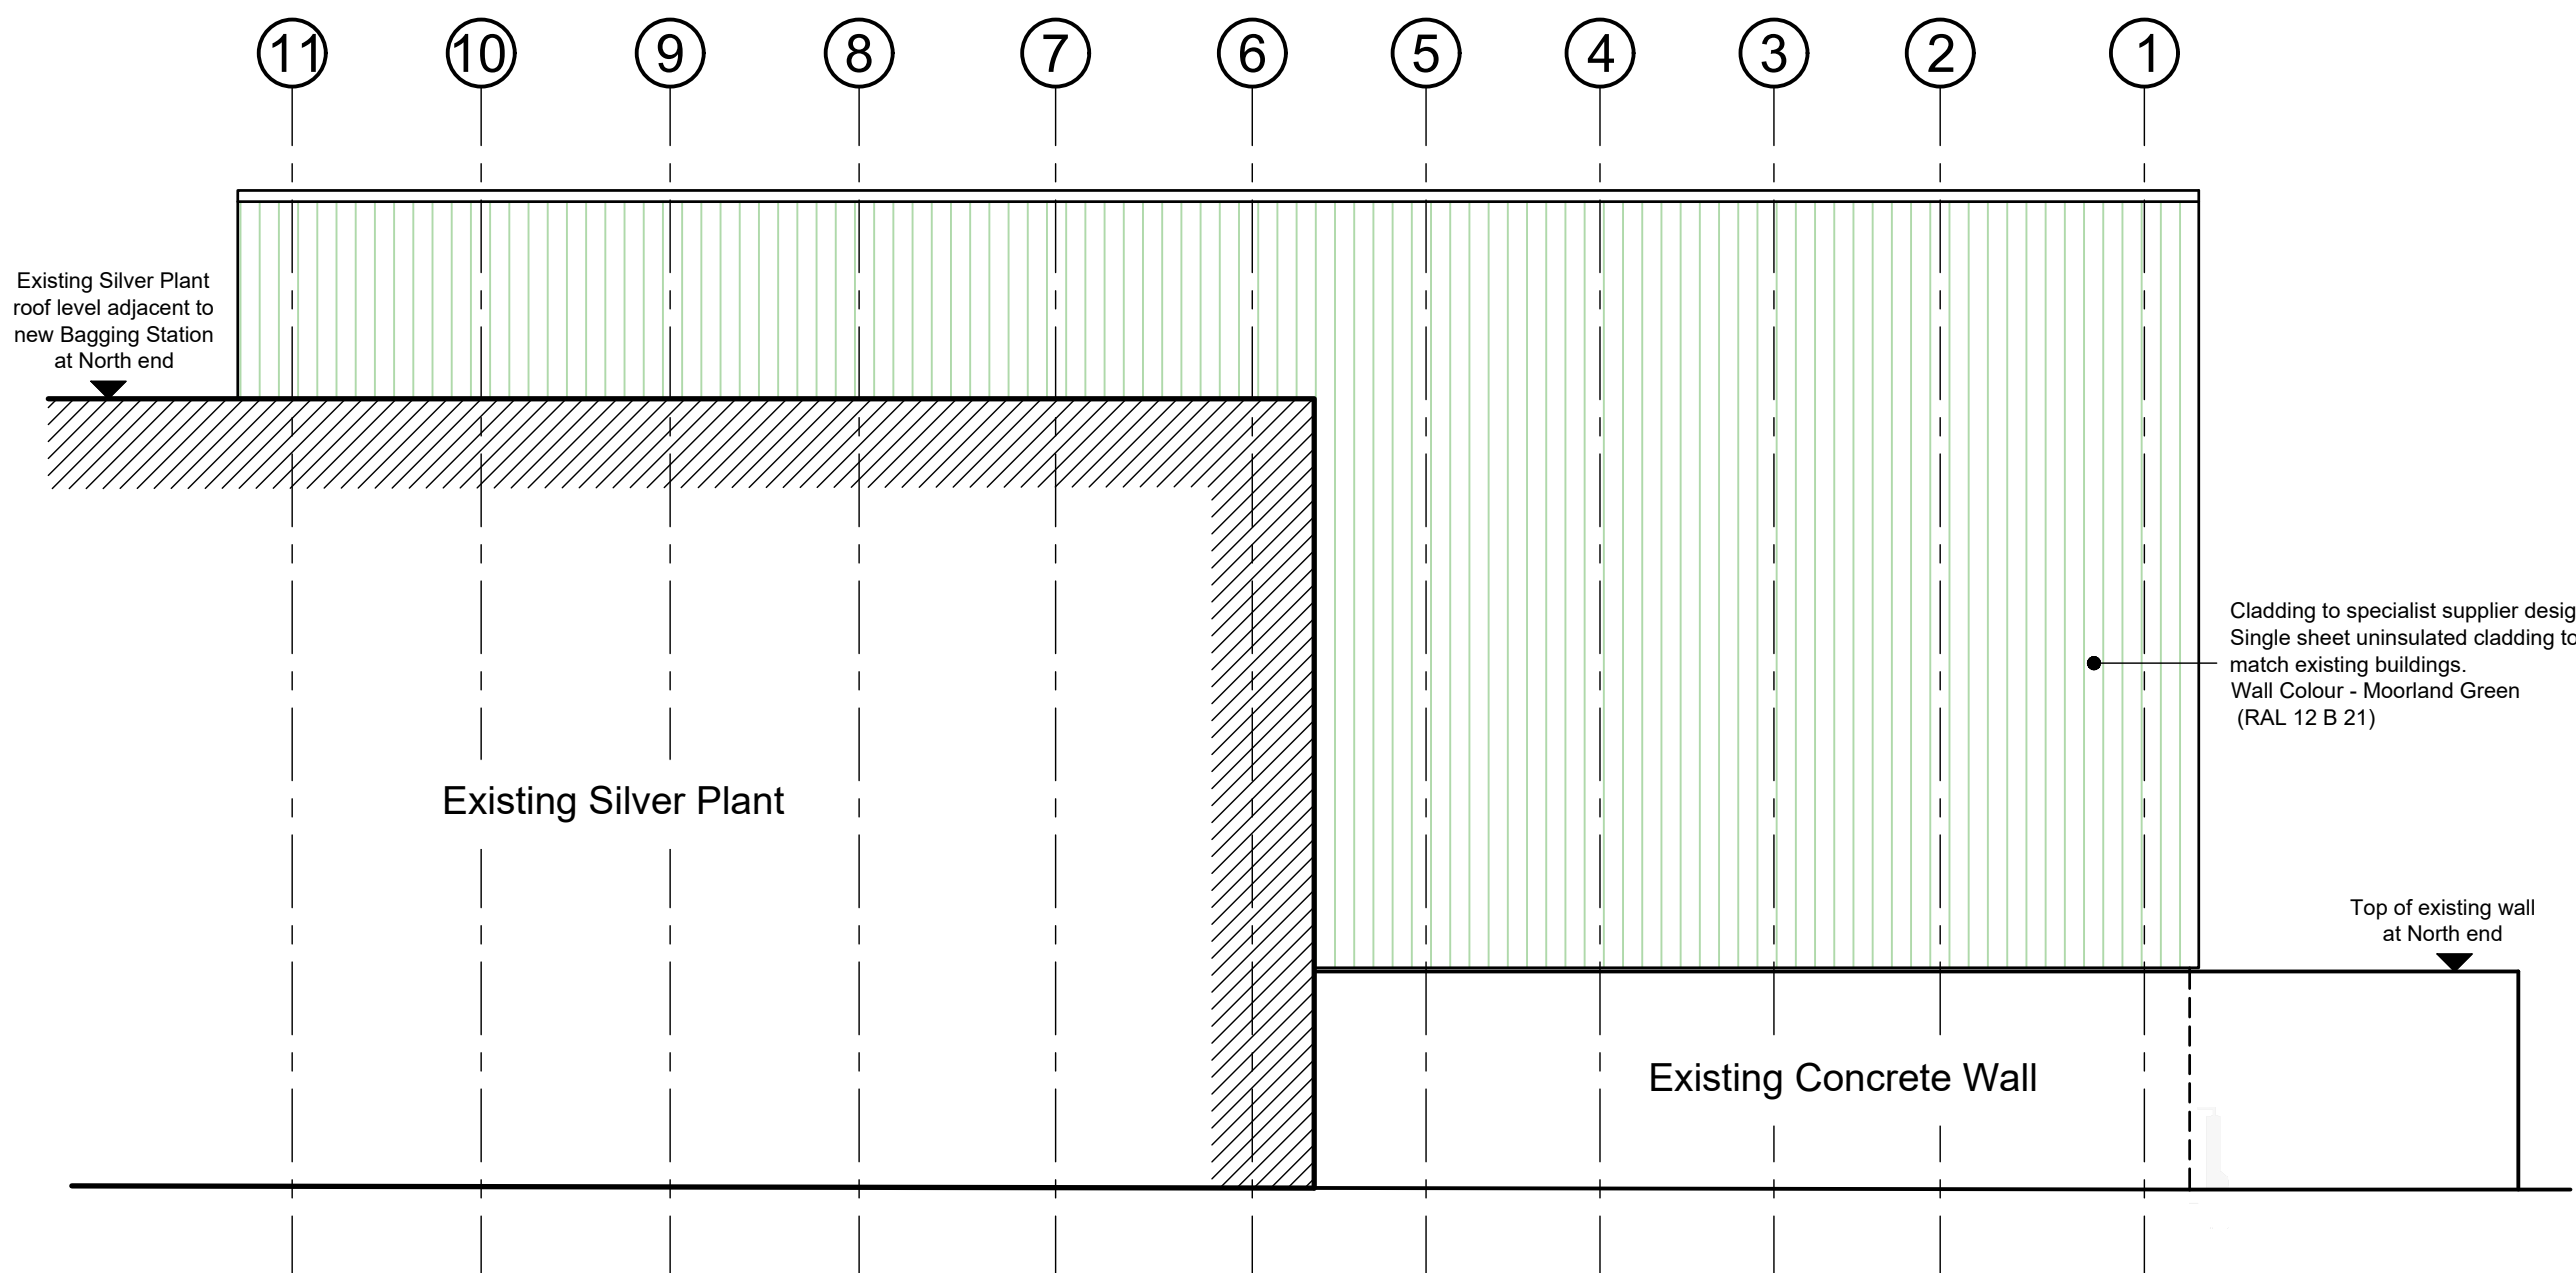


- General Notes
- 1 This drawing is to be read in conjunction with all relevant engineers drawings and the specification.
 - 2 Do not scale this drawing.
 - 3 All dimensions are in millimetres unless noted otherwise.
 - 4 All levels shown relate to Ordnance Survey Datum Newlyn.
 - 5 All steelwork to be galvanised (TBC).

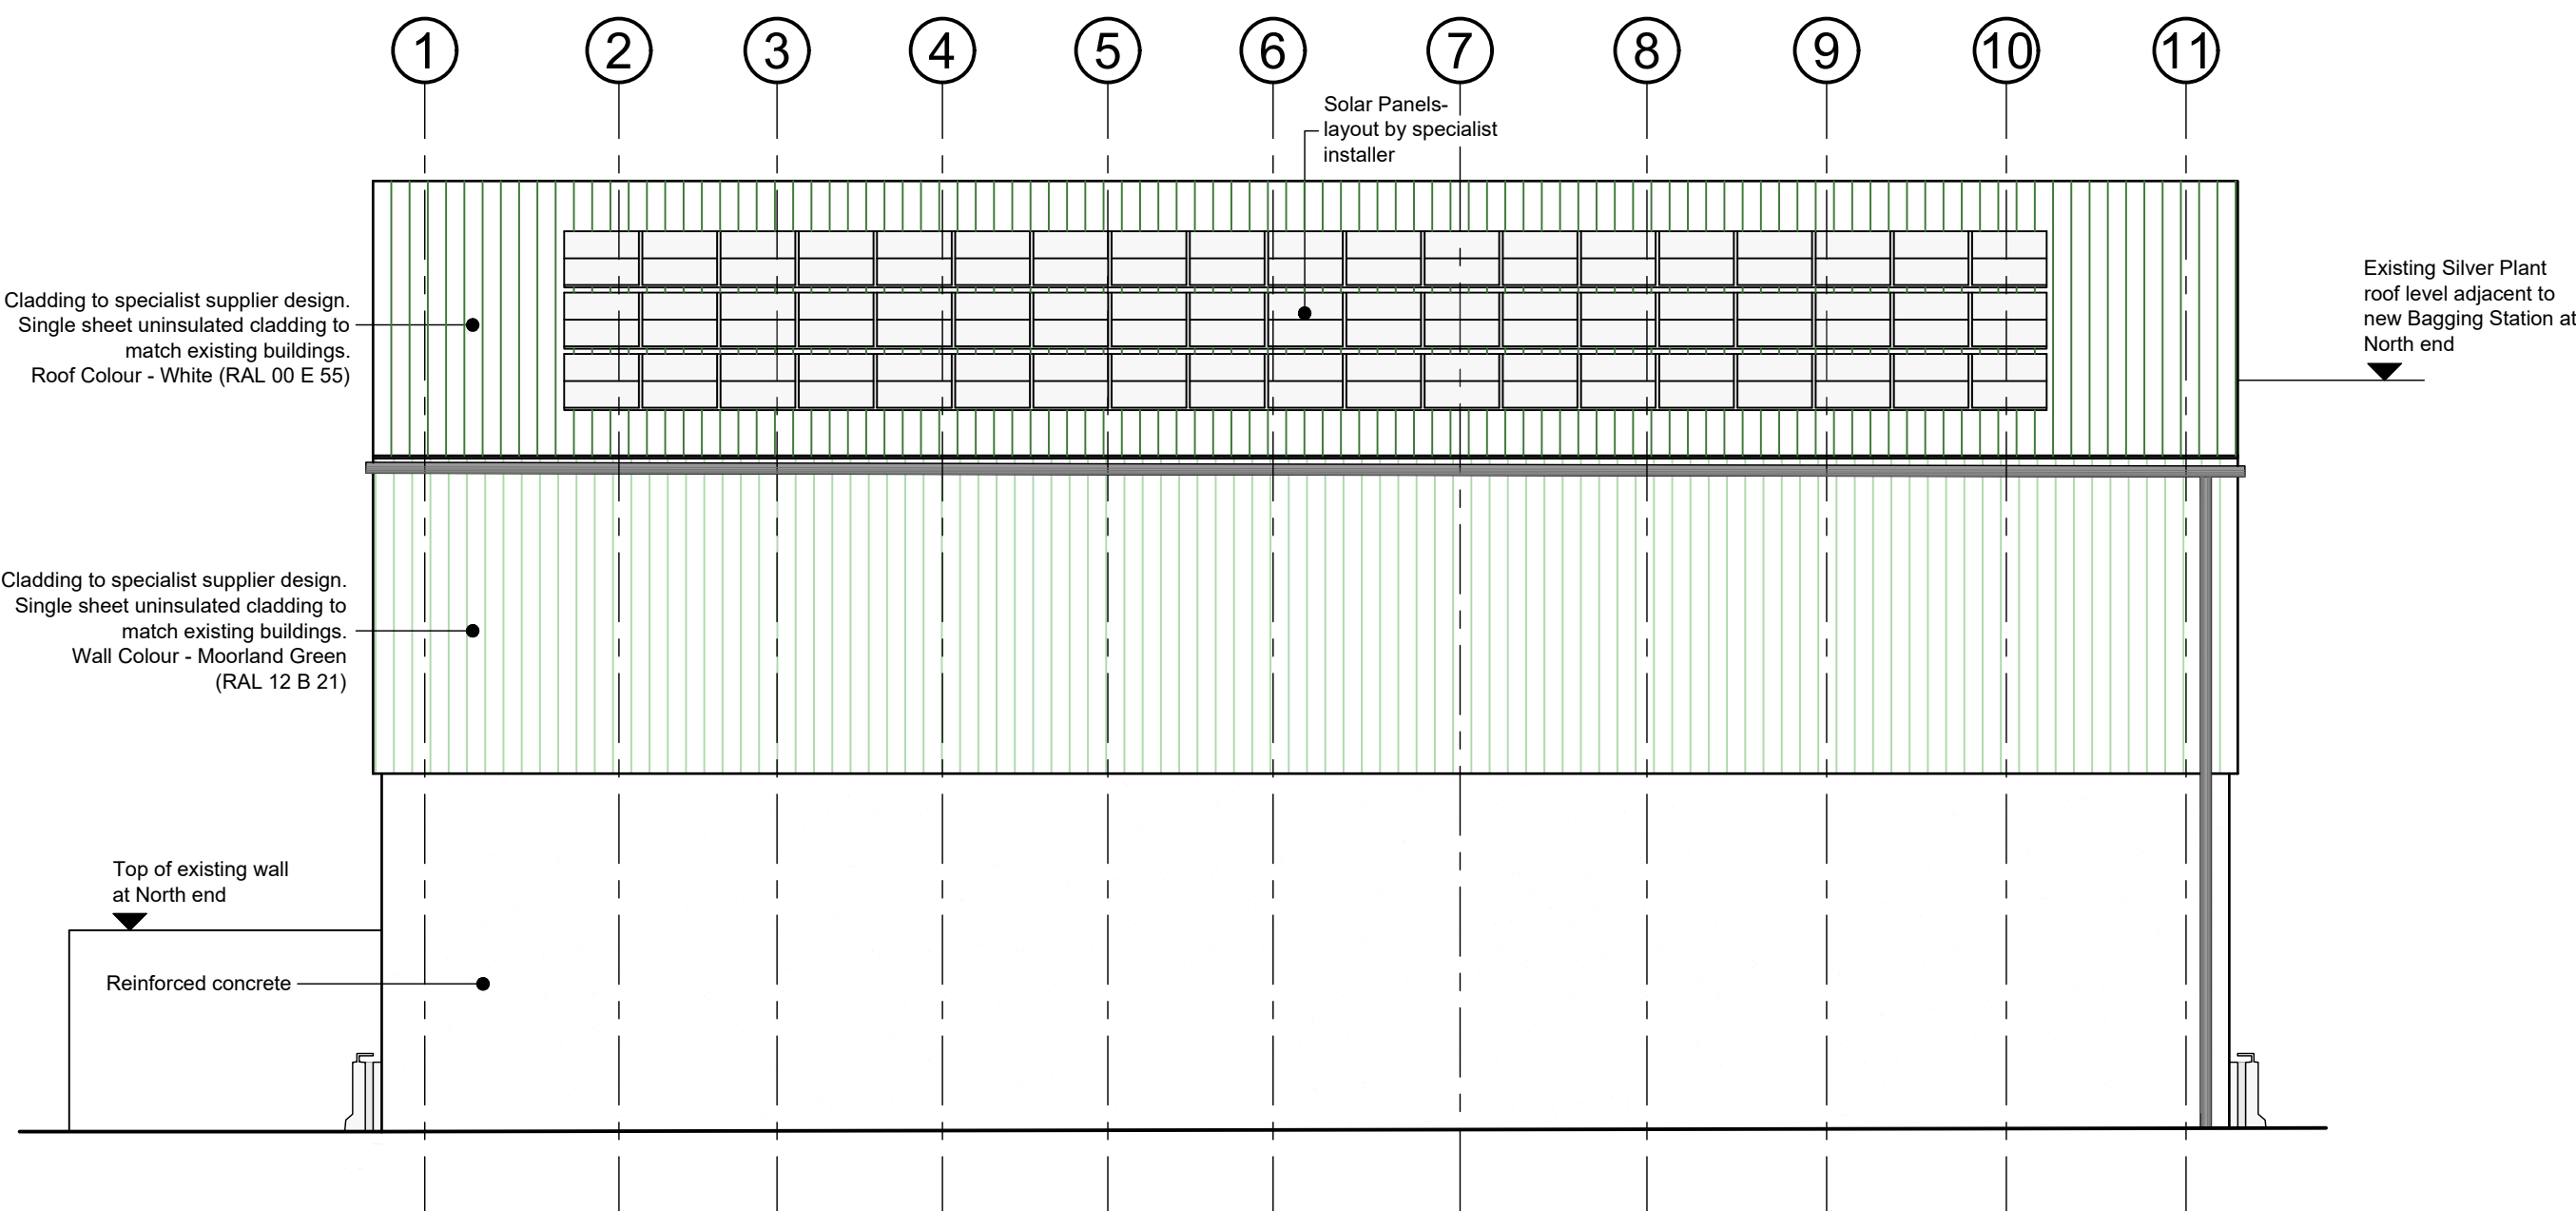

©

Evans & Langford
Engineering your Environment

- Structural & Civil Engineers
- Land & Building Surveyors
- Geo-Environmental Engineers
- Project Managers
- CDM Consultants
- Contract Administrators

Evans & Langford Consultants Ltd, RB House, The Square, Lenham ME17 2PG
www.evanslangford.co.uk Tel +44 (0) 1622 690120 mail@evanslangford.co.uk
Evans & Langford is part of the RB Group

Revisions		Checked	Date
A	North wall and pile layout revised	CPS	02/10/23
B	Flood gate updated, Flood resistant personnel doors added. North West elevation added.	CPS	29/02/24
C	Issued for Construction.	CPS	04/07/24

Revisions		Checked	Date

Britannia Refined Metals Ltd.
Northfleet
New Lead Storage Area

Elevations

Scale	1:100	Drawn	CAS
	⊙ A1	Date	Sept 23
		Checked	CPS
		Date	Sept 23
		Approved	CPS
		Date	Sept 23

Drg No. 16083-06

Rev. C

