




Proposed Front Elevation

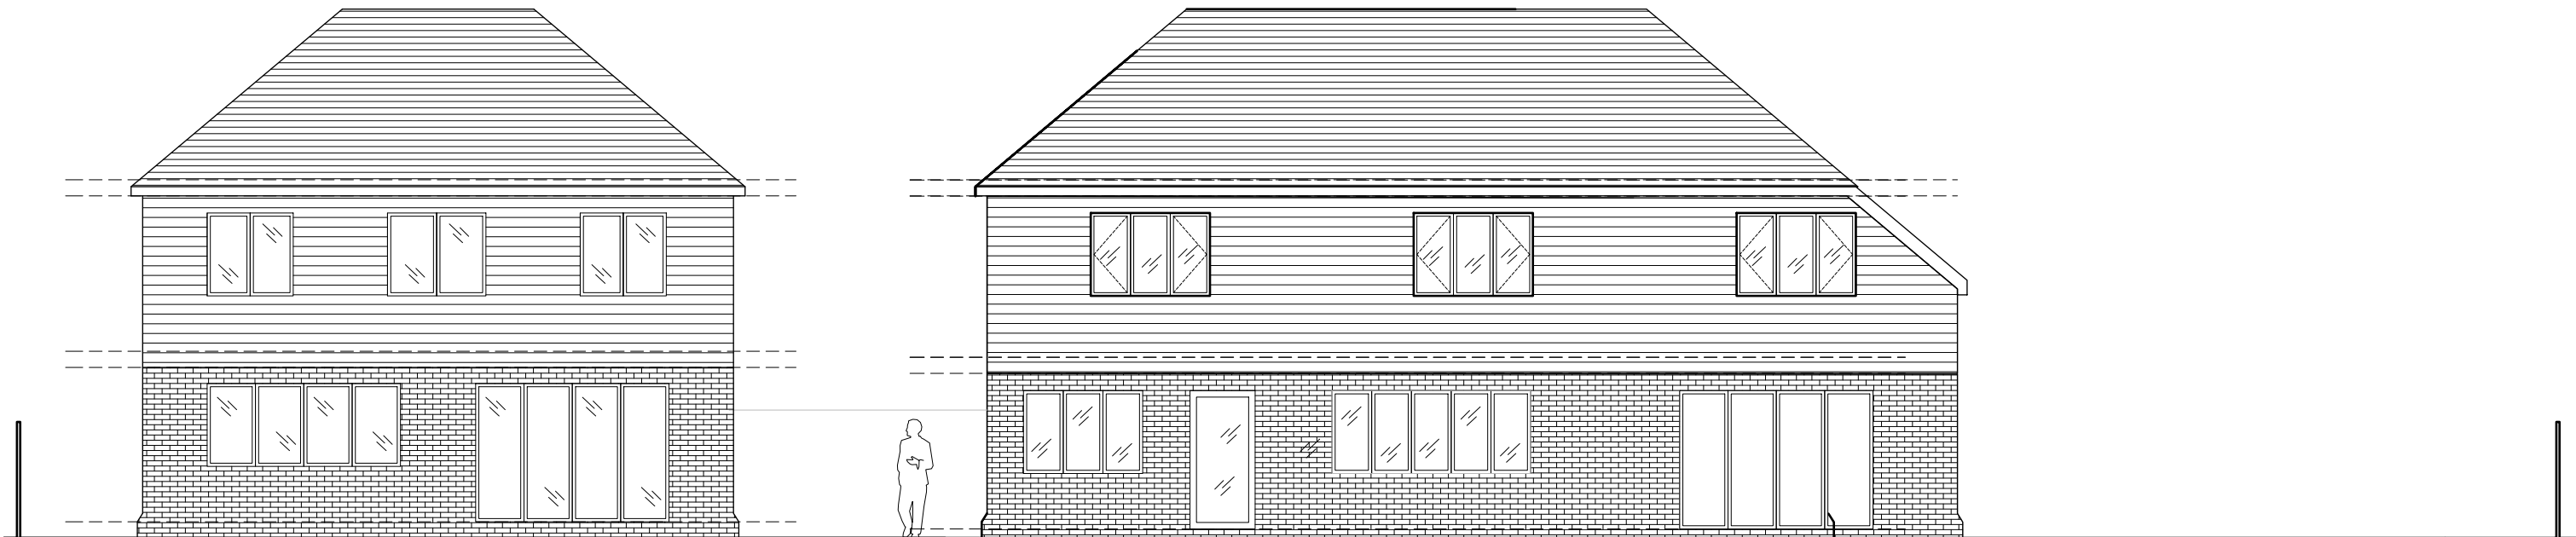

Proposed Rear Elevation



09	General Notes 1 This drawing is prepared solely for design and planning submission purposes. It is not intended or suitable for either Building Regulations or Construction purposes and should not be used for such. 2 Setting-out is based on outline survey only. All dimensions to be checked on site prior to construction/ordering 3 Unless shown otherwise all dimensions are to structural surfaces and are in mm. 4 Unless shown refer to internal door schedule for door size. Door opening to be set out to give full specified architrave either side. 5 Refer to drawing number. 6 Any discrepancies between the Engineer's and Architect's drawings must be verified with the architect	Rev		Date	Description	By	Chkd	Client		Project		Date		Scale		Status	OMNI ARCHITECTURE
								Mr Abdul Ahad		New House		Aug 23'		1:100 @ A3		Planning	
								77a Windsor Road, DA12 5BW		Proposed Elevations 1		7138 - 210		Revision			