
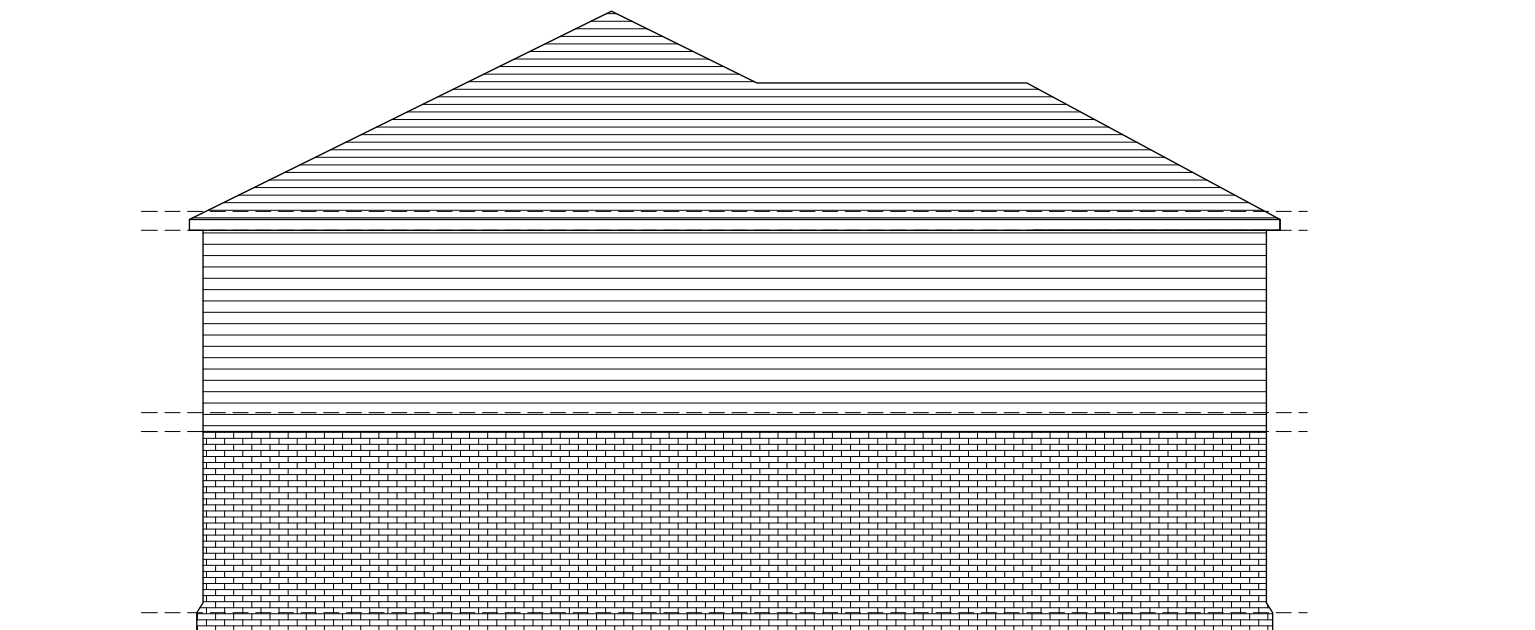
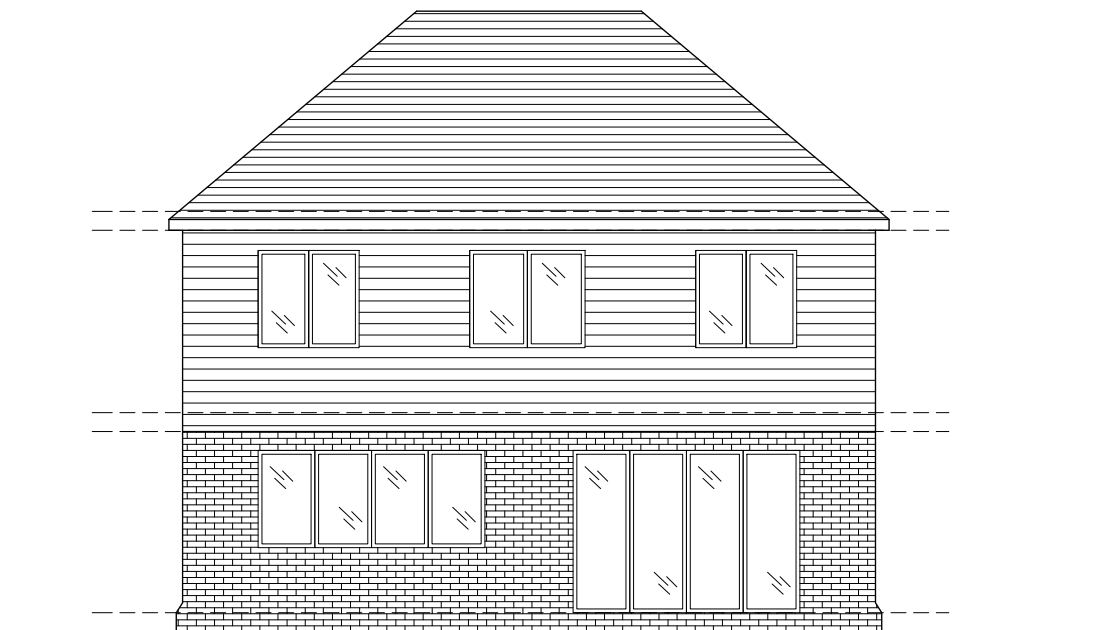


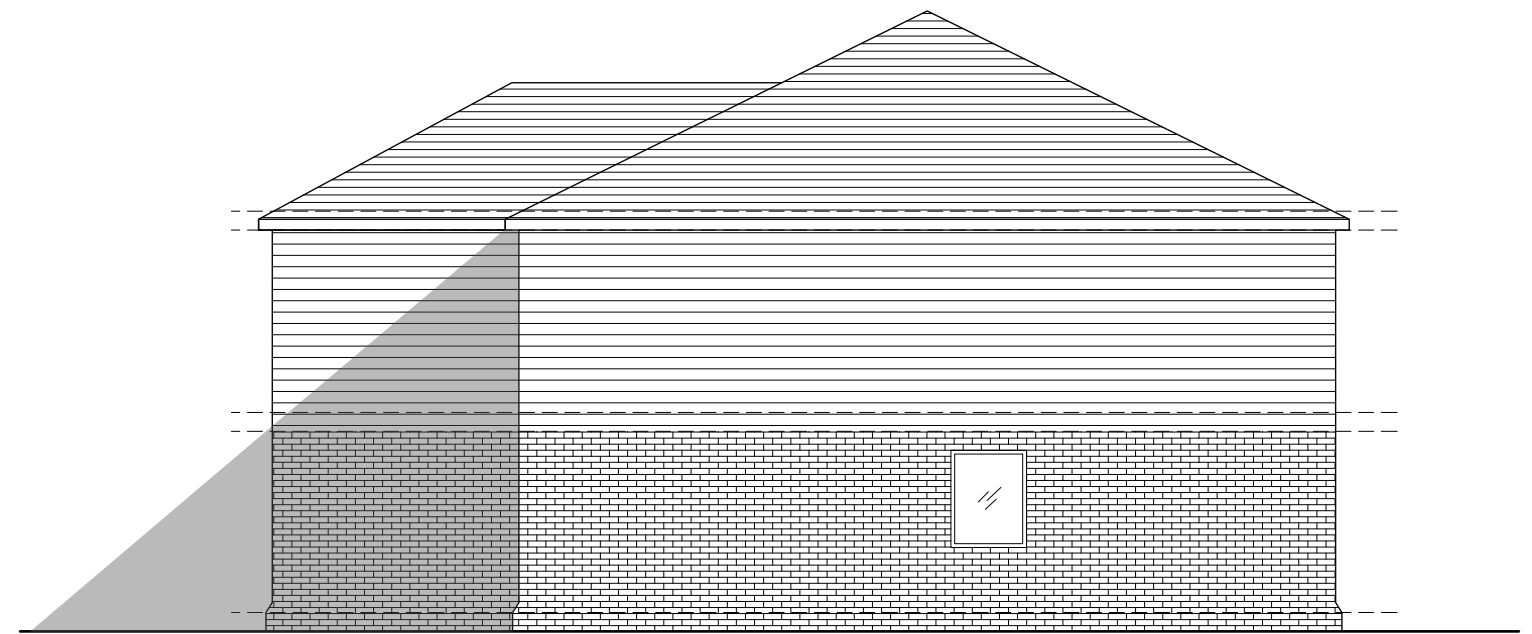

10	General Notes 1 This drawing is prepared solely for design and planning submission purposes. It is not intended or suitable for either Building Regulations or Construction purposes and should not be used for such. 2 Setting-out is based on outline survey only. All dimensions to be checked on site prior to construction/ordering 3 Unless shown otherwise all dimensions are to structural surfaces and are in mm. 4 Unless shown refer to internal door schedule for door size. Door opening to be set out to give full specified architrave either side. 5 Refer to drawing number. 6 Any discrepancies between the Engineer's and Architect's drawings must be verified with the architect	<table><tr><th>Rev</th><th>Date</th><th>Description</th><th>By</th><th>Chkd</th></tr><tr><td></td><td></td><td></td><td></td><td></td></tr><tr><td></td><td></td><td></td><td></td><td></td></tr><tr><td></td><td></td><td></td><td></td><td></td></tr><tr><td></td><td></td><td></td><td></td><td></td></tr><tr><td></td><td></td><td></td><td></td><td></td></tr><tr><td></td><td></td><td></td><td></td><td></td></tr><tr><td></td><td></td><td></td><td></td><td></td></tr></table>	Rev	Date	Description	By	Chkd																																				<table><tr><th>Client</th></tr><tr><td>Mr Abdul Ahad</td></tr></table>	Client	Mr Abdul Ahad	<table><tr><th>Project</th></tr><tr><td>New House</td></tr></table>	Project	New House	<table><tr><td colspan="3">t: 07904 119 951 e: info@omni-architecture.co.uk www.omni-architecture.co.uk</td></tr></table>	t: 07904 119 951 e: info@omni-architecture.co.uk www.omni-architecture.co.uk			OMNI ARCHITECTURE
		Rev	Date	Description	By	Chkd	
Client	
Mr Abdul Ahad	
Project	
New House	
t: 07904 119 951 e: info@omni-architecture.co.uk www.omni-architecture.co.uk	
<table><tr><th>Site</th></tr><tr><td>77a Windsor Road, DA12 5BW</td></tr></table>	Site	77a Windsor Road, DA12 5BW	<table><tr><th>Drawing Title</th></tr><tr><td>Proposed Elevations 2</td></tr></table>	Drawing Title	Proposed Elevations 2	<table><tr><th>Date</th><th>Scale</th><th>Status</th></tr><tr><td>Aug 23'</td><td>1:100 @ A3</td><td>Planning</td></tr></table>	Date	Scale	Status	Aug 23'	1:100 @ A3	Planning	7138 - 211	
Site	
77a Windsor Road, DA12 5BW	
Drawing Title	
Proposed Elevations 2	
Date	Scale	Status	
Aug 23'	1:100 @ A3	Planning	
		Revision	