



Notes:

- Do not scale from this drawing.
- All dimensions to be verified on site and is in mm.
- Builder to verify all dimensions, heights and levels prior to commencement of work.
- All documents shall be checked to ensure that they are compatible by the contractor before construction commences. In the event of apparent ambiguity or contradiction the engineer and/ or architect shall be notified immediately.
- The contractor in preparing his estimate shall visit the site and acquaint himself with the problems involved .
- The contrator shall issue all statutory notices to the local Authority during progress and completion of works.

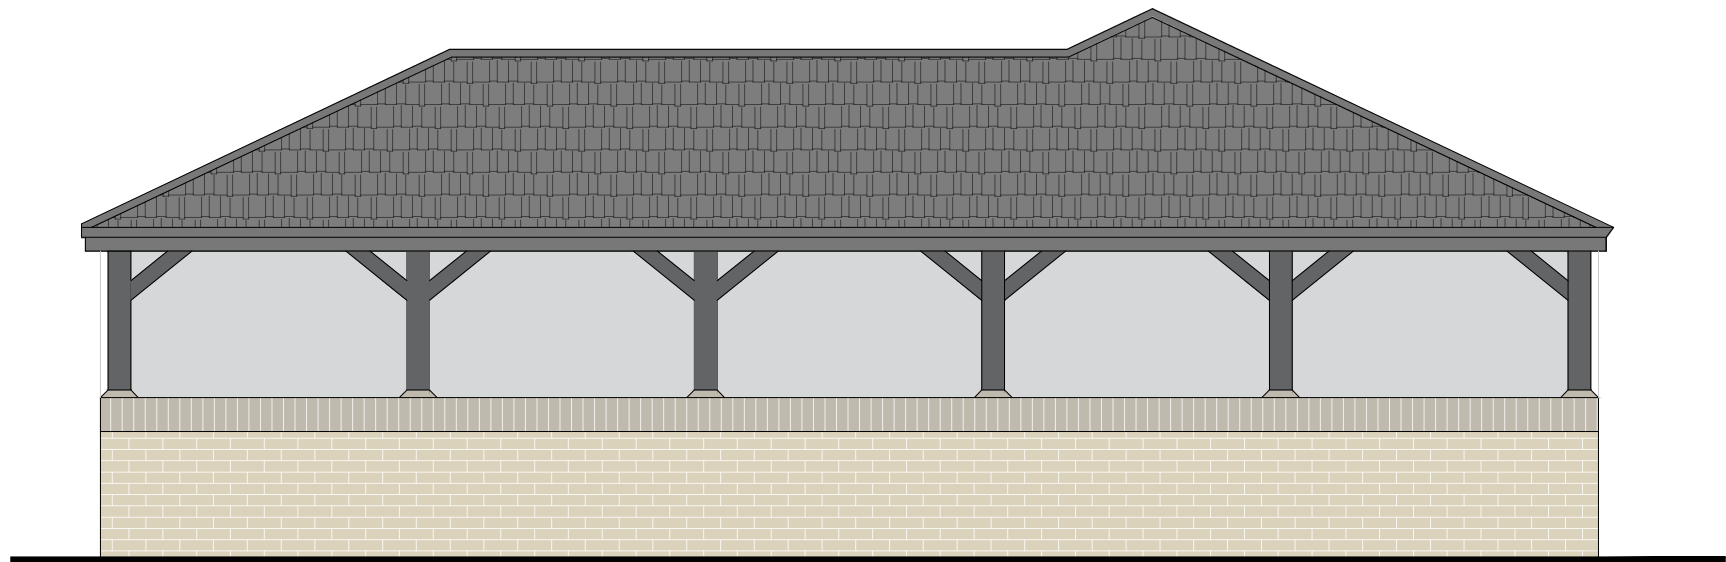


Front Elevation

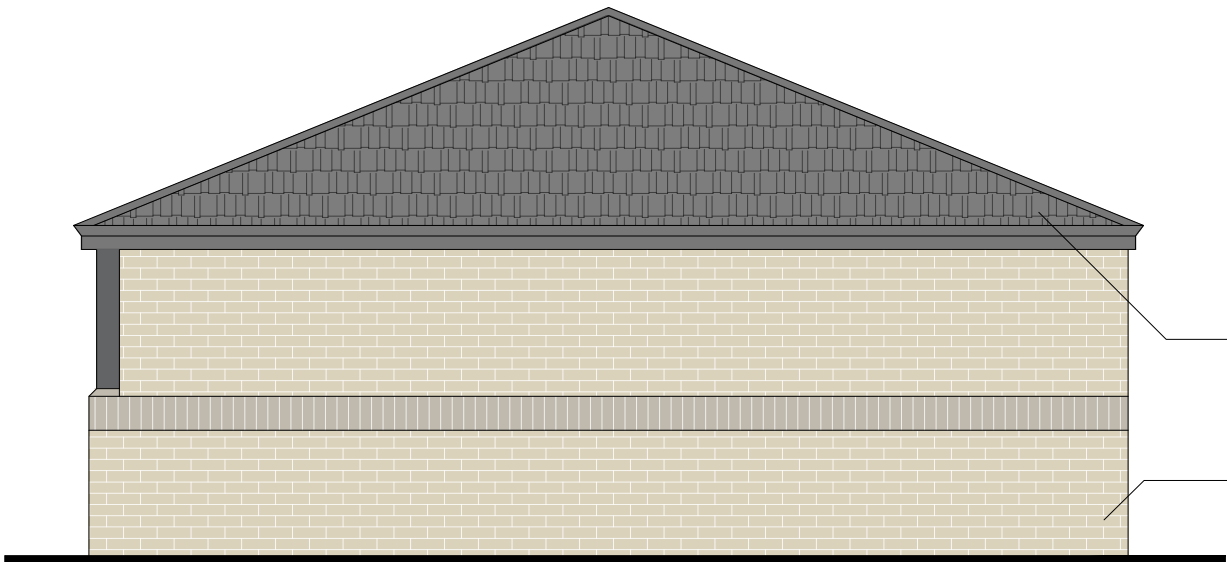


Side Elevation




Smooth grey concrete roof tiles

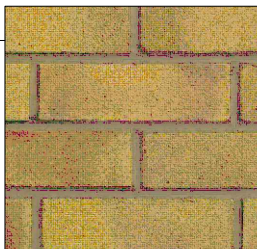

Yellow stock brick

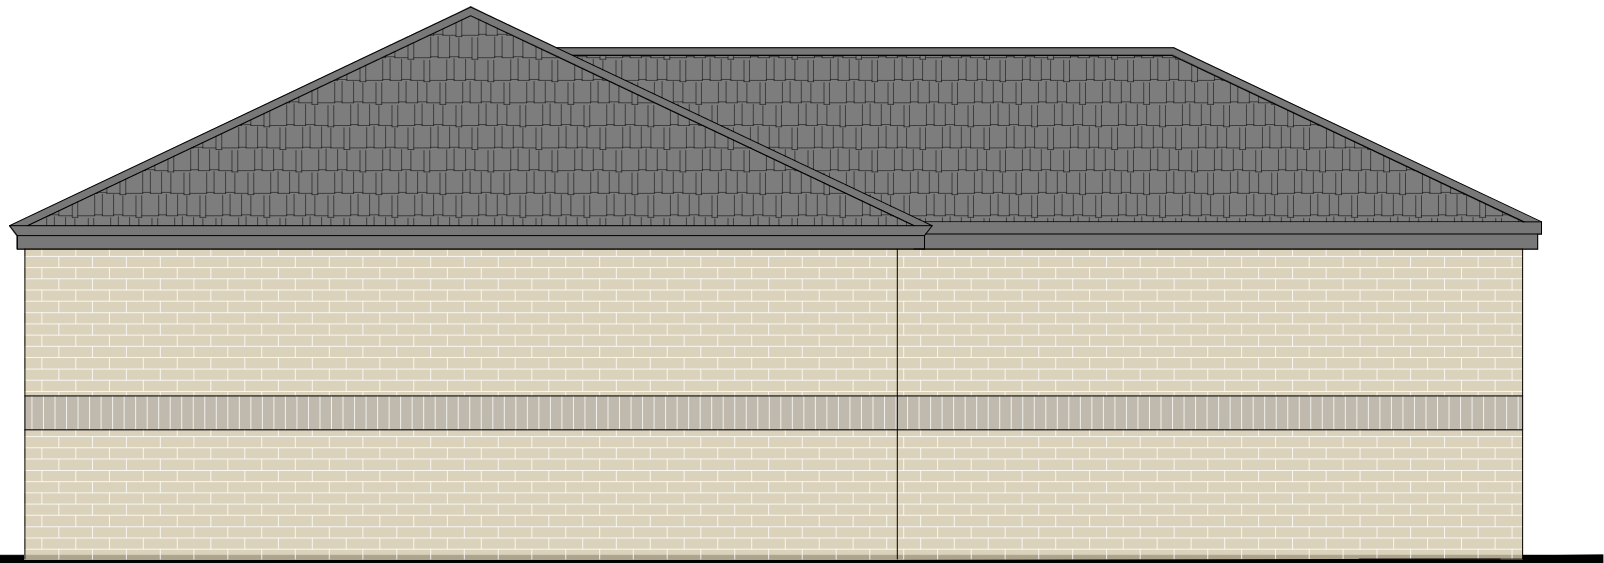

Rear Elevation

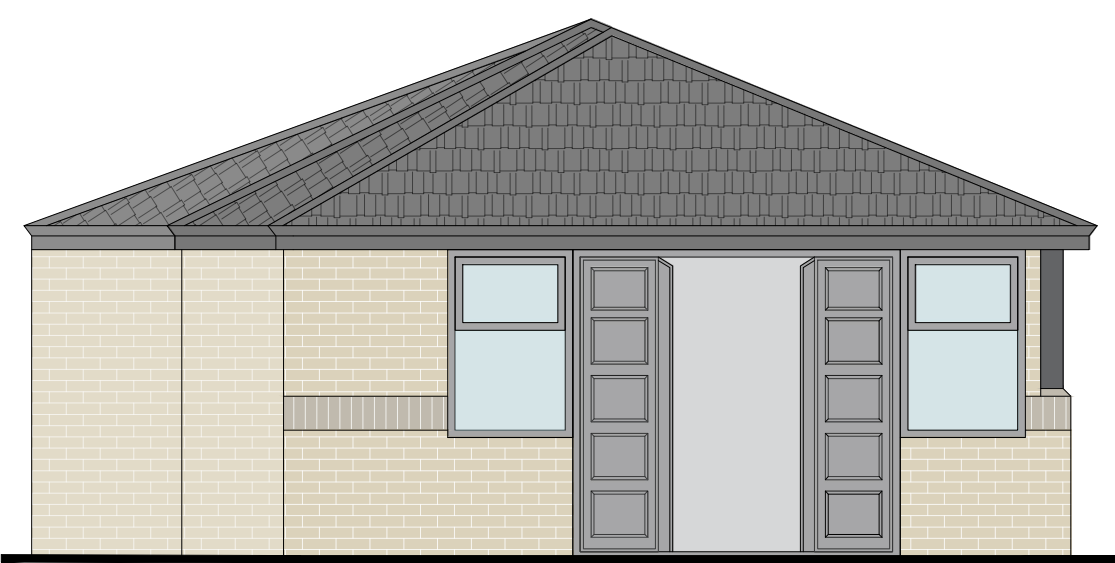

Side Elevation



Street Scene

|      |              |     |       |
|------|--------------|-----|-------|
| A    | -            | -   | -/-/- |
| REV: | DESCRIPTION: | BY: | DATE: |

STATUS: PLANNING

Whitehall Place  
47 The Terrace,  
Gravesend, Kent  
DA12 2DL  
01474 247 787  
info@barronedwards.co.uk  
www.barronedwards.co.uk

|        |                                                            |
|--------|------------------------------------------------------------|
| SITE:  | Rear of Prince Albert Pub<br>Gravesend<br>Kent<br>DA11 0PW |
| TITLE: | Proposed Elevations                                        |

1:100



1:50



|              |             |           |
|--------------|-------------|-----------|
| SCALE AT A2: | DATE:       | DRAWN:    |
| 1:50         | 25.08.23    | SA        |
| PROJECT NO:  | DRAWING NO: | REVISION: |
| 220502       | 005         | A         |