




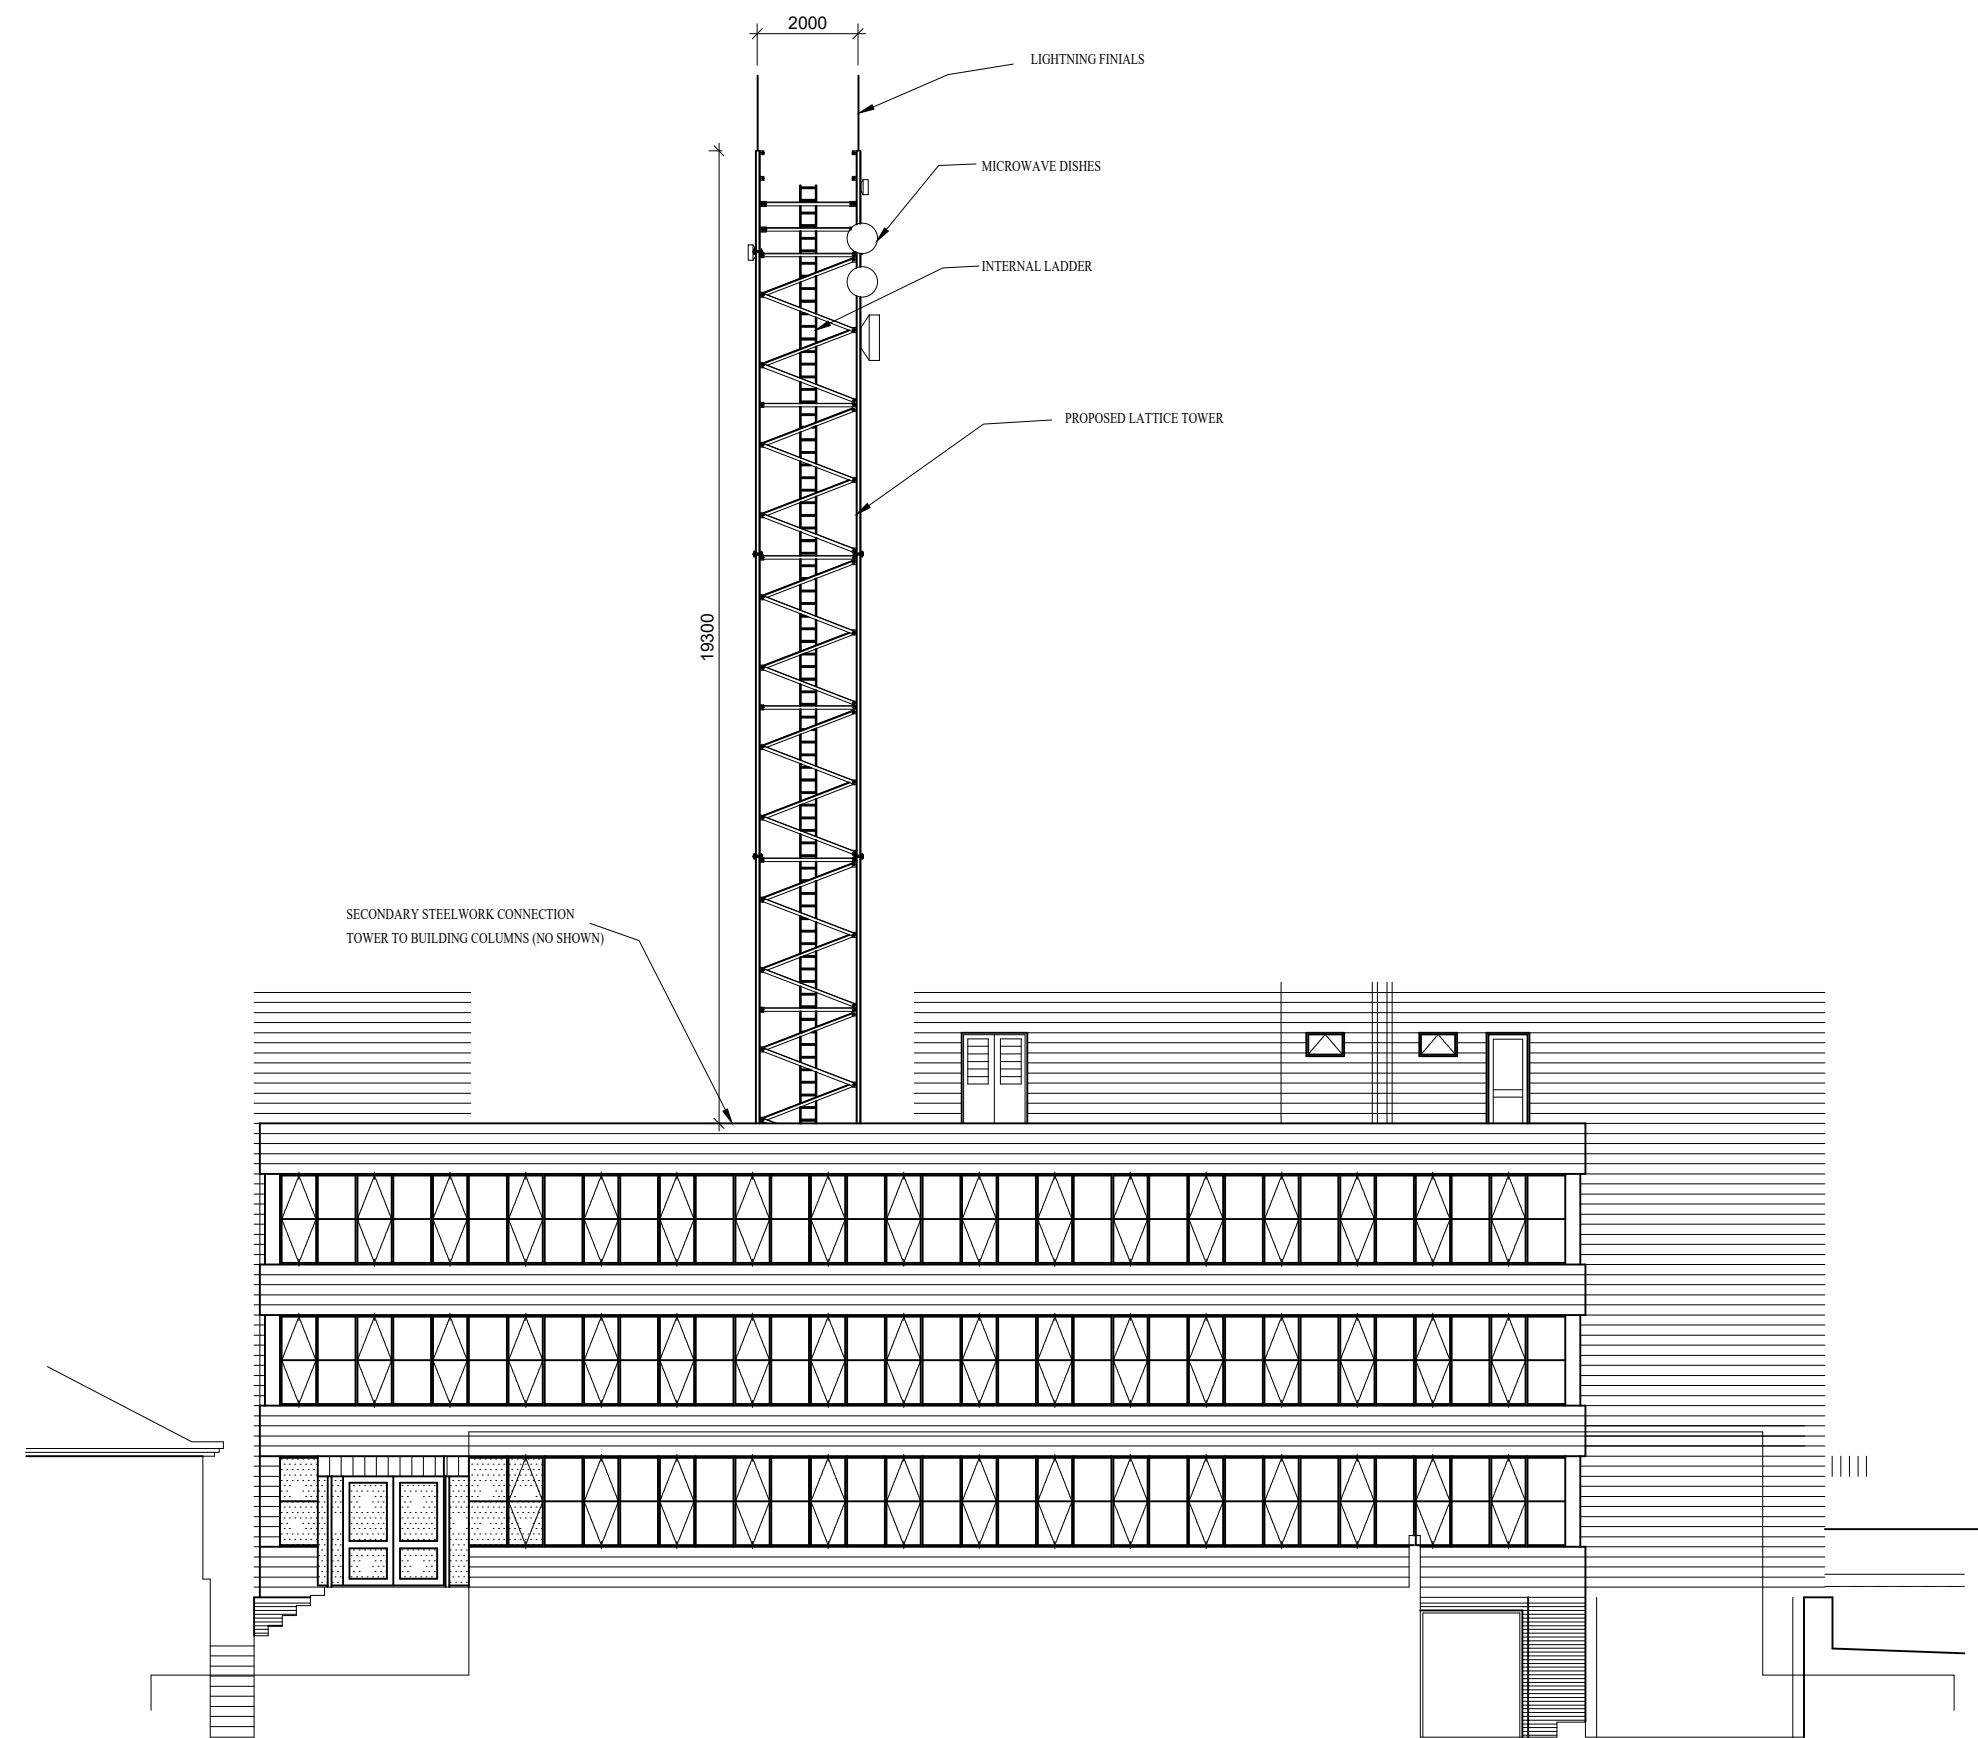


SOUTH ELEVATION

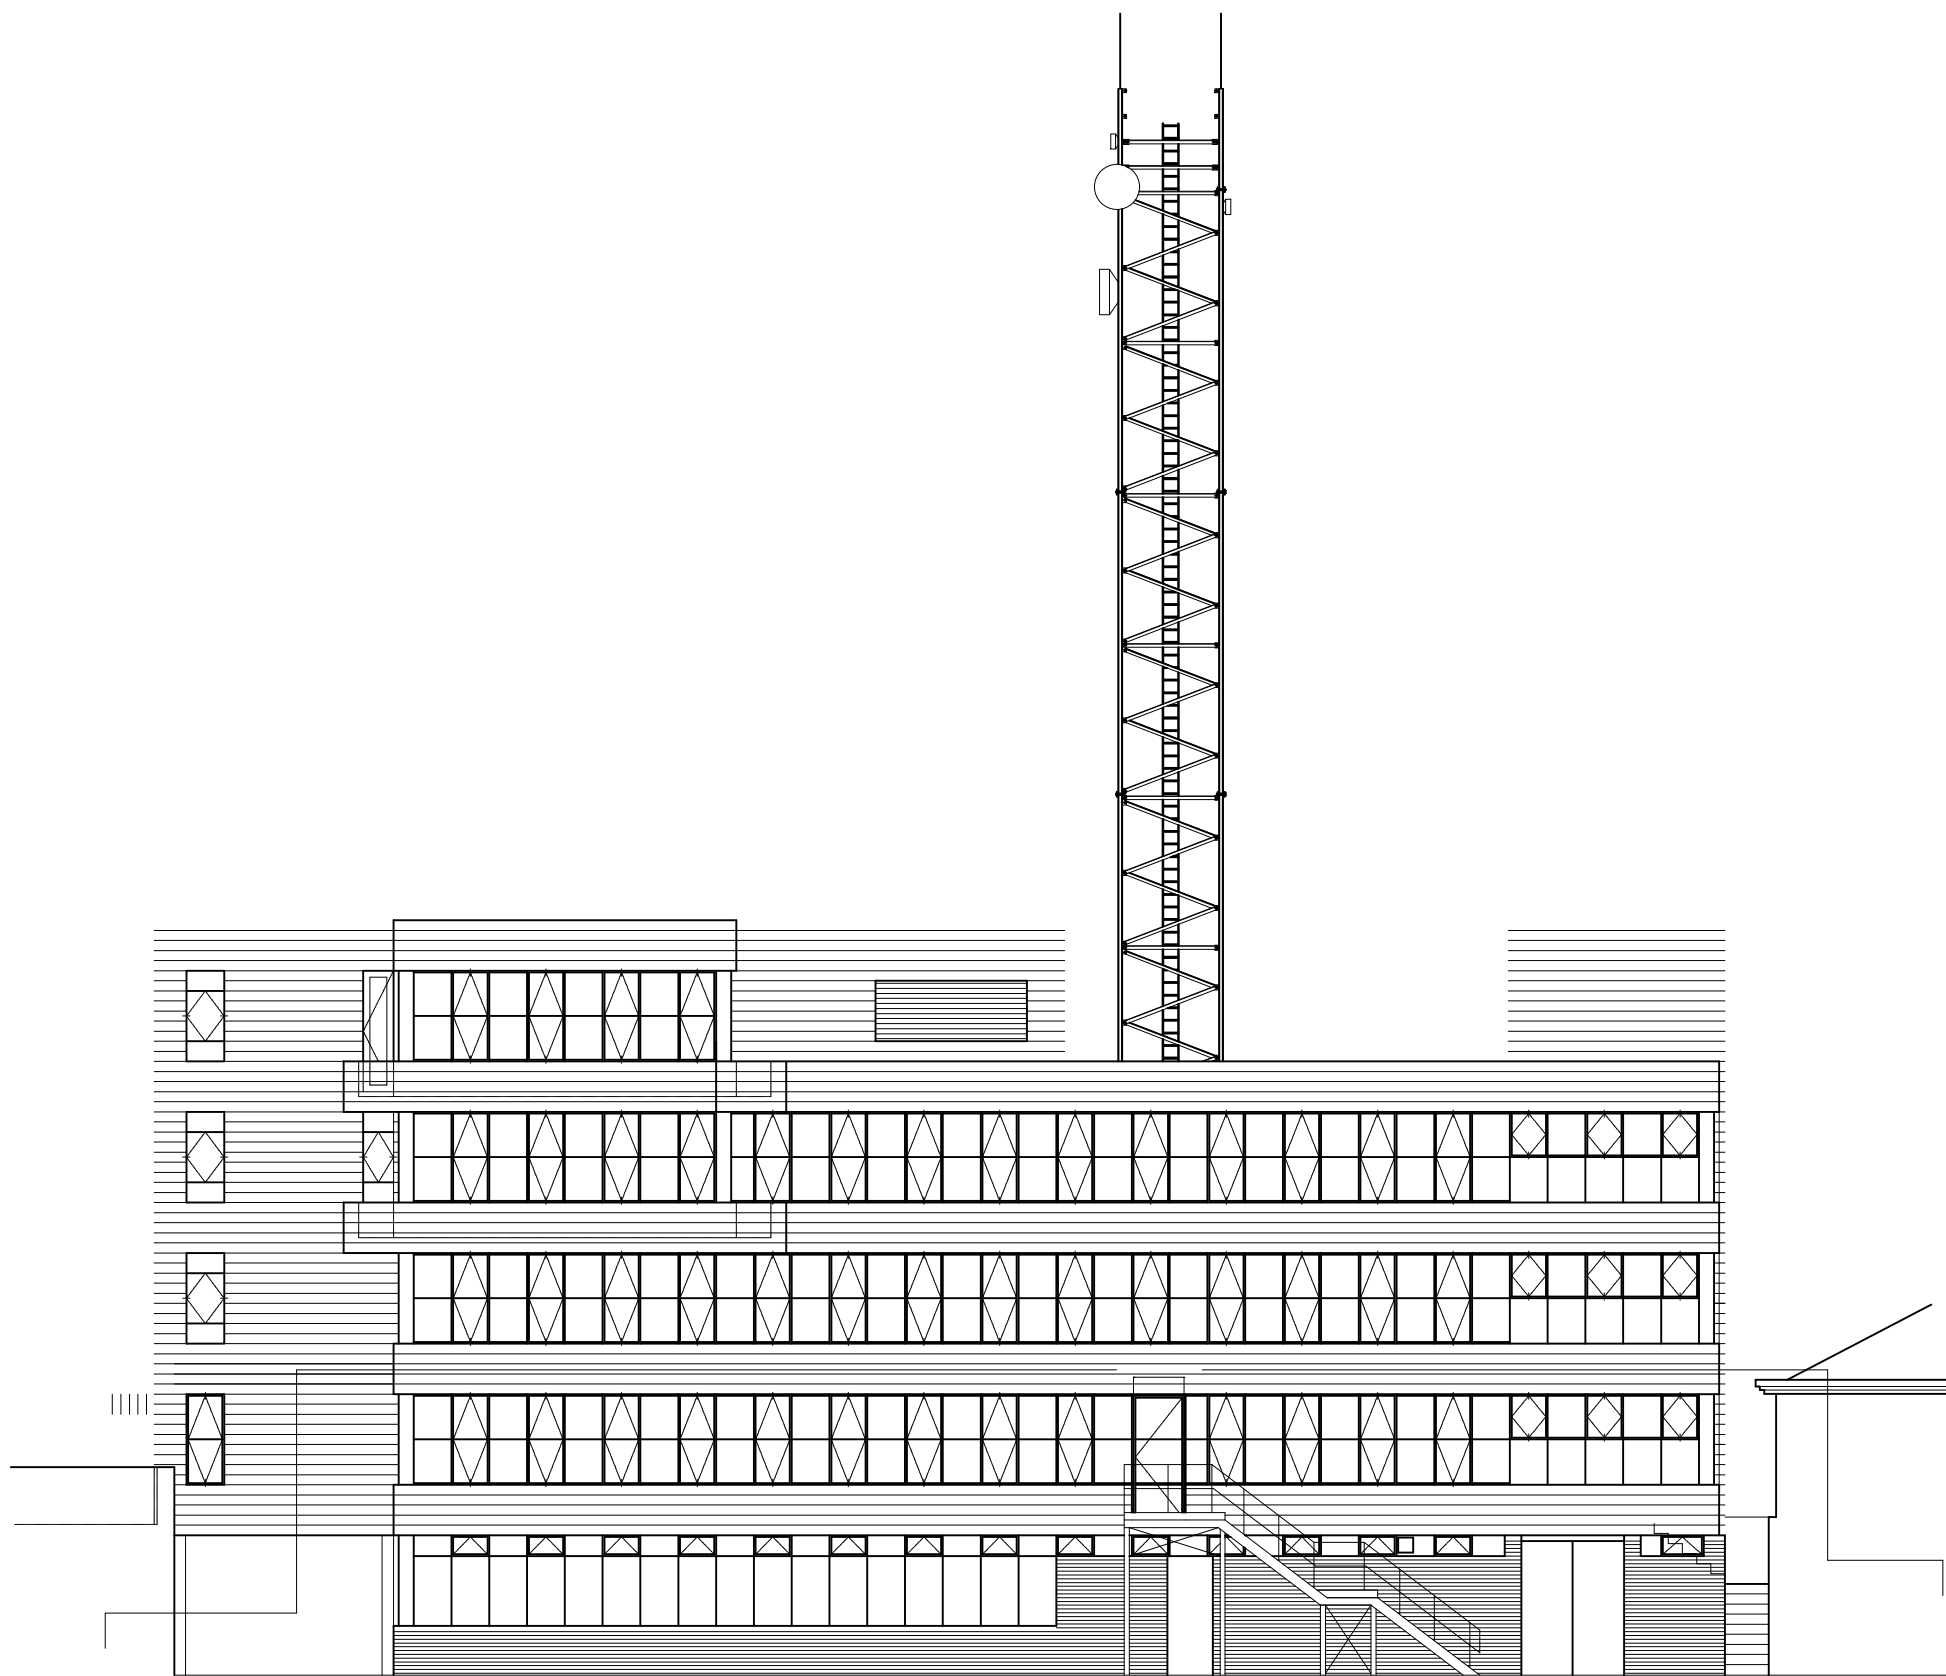


NORTH ELEVATION

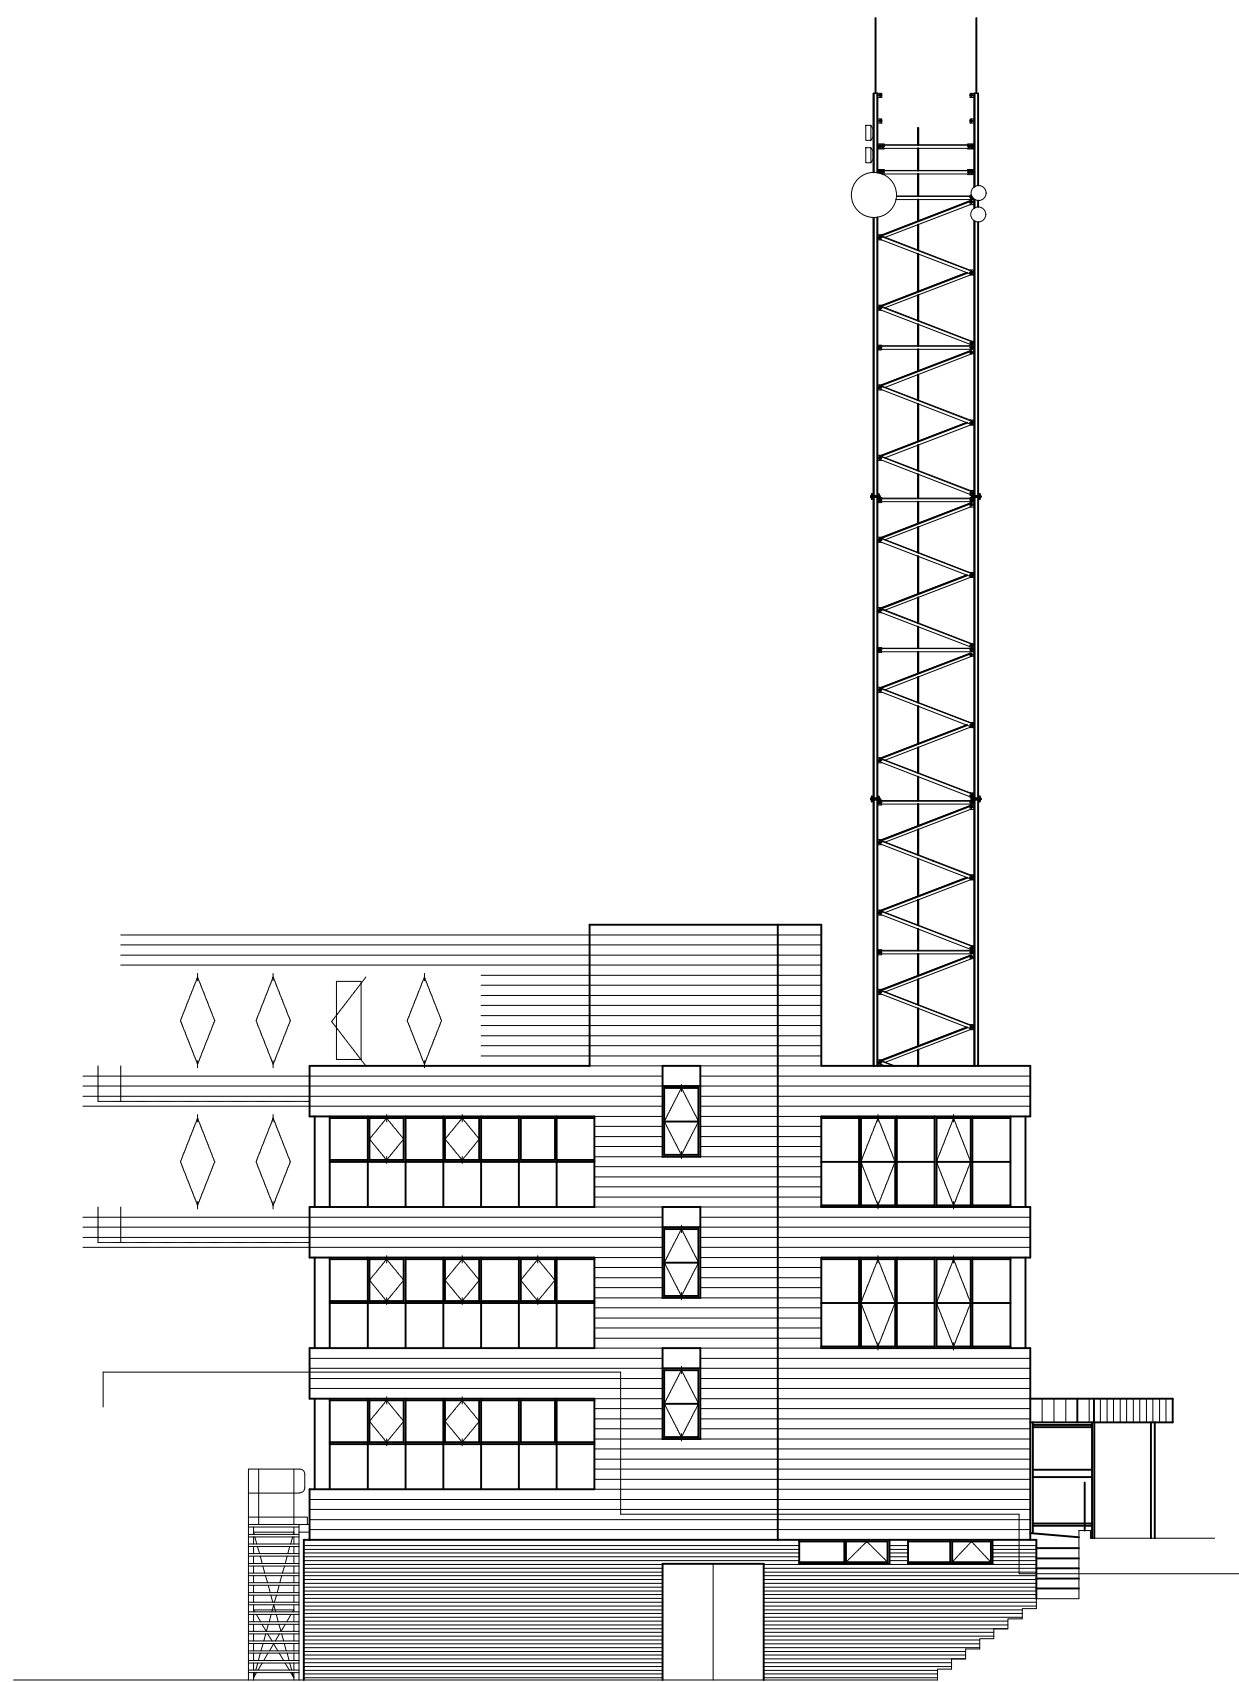


WEST ELEVATION

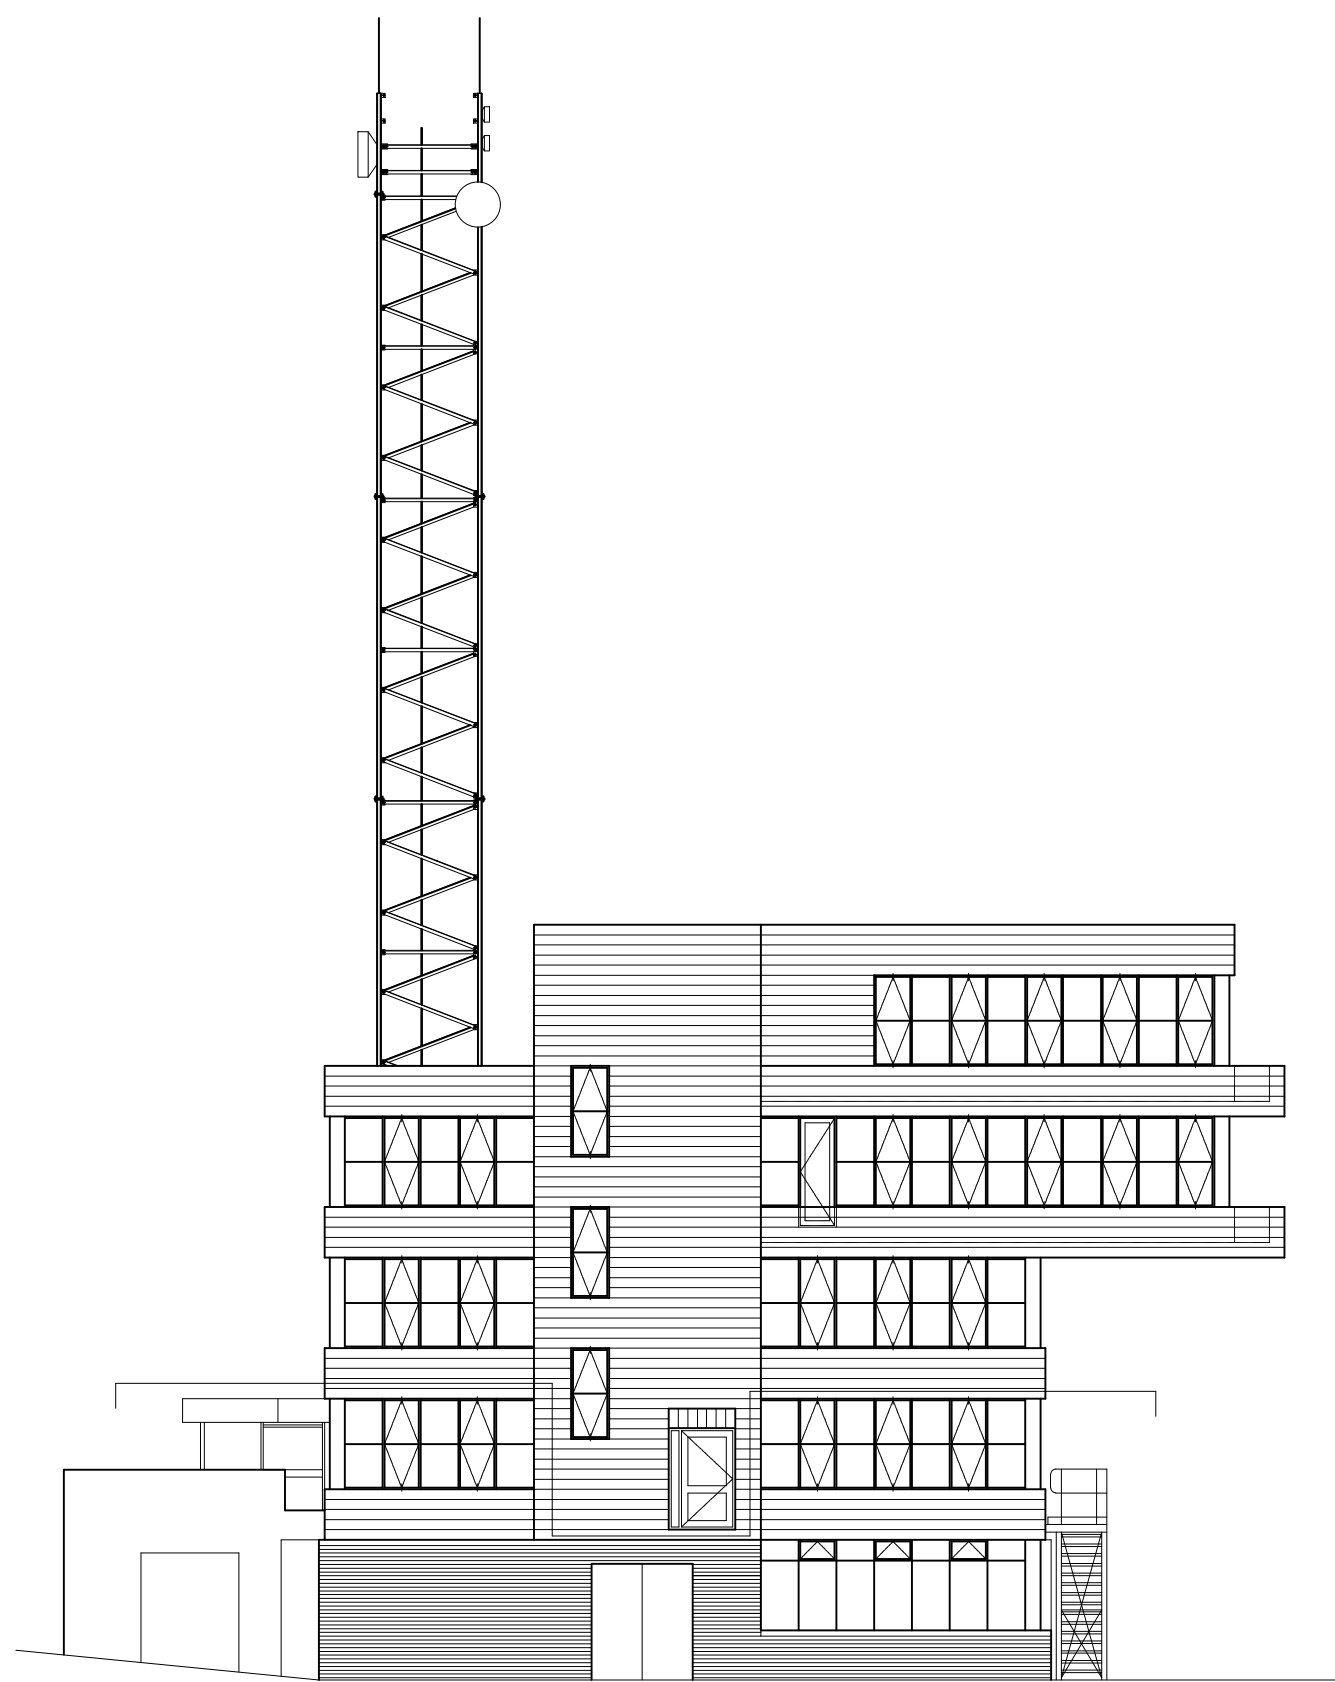

EAST ELEVATION

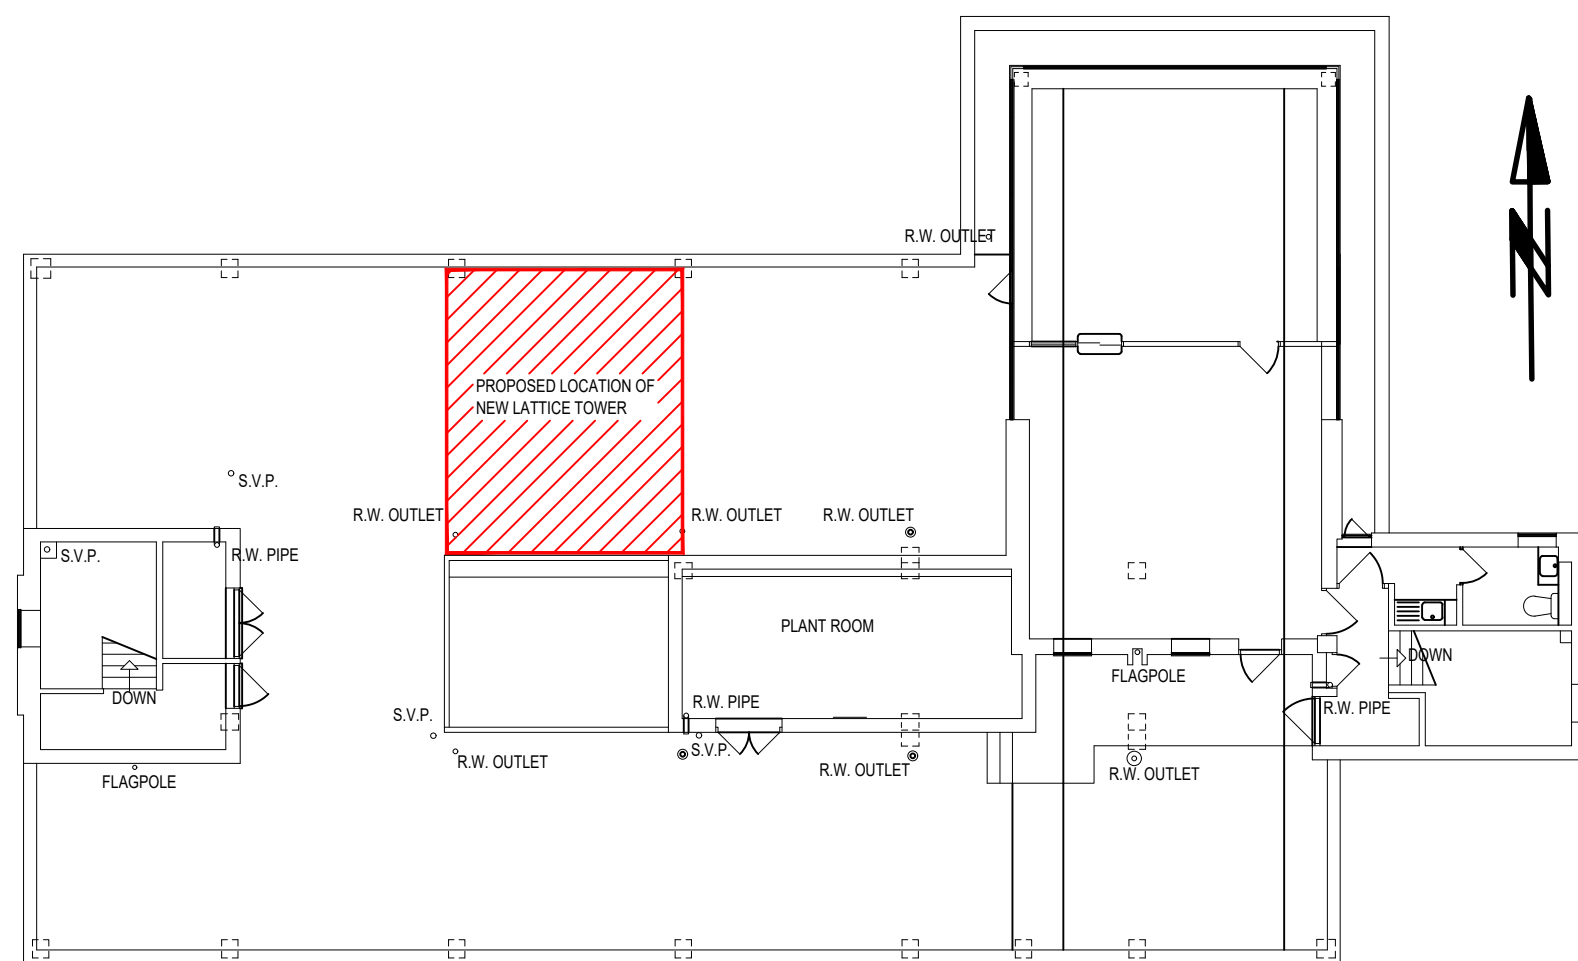

ROOF PLAN

 

SCALES IN METRES

Rev	Description	By	Date
PORT OF LONDON AUTHORITY			
CIVIL ENGINEERING DEPARTMENT London River House Royal Pier Road Gravesend Kent DA12 2BG Telephone 01474 562250 Facsimile 01474 562277 E-Mail: CivEng@pla.co.uk Web site: www.pla.co.uk			
Location		ALEXANDRA HOUSE ROYAL PIER ROAD GRAVESEND KENT	
Drawing Title PROPOSED ROOFTOP COMMUNICATIONS TOWER			
Date 23/08/23	Scale 1:150	Drawn NJ	Engineer N.JORDAN
Drawing Number ALH C 2036			Rev.