
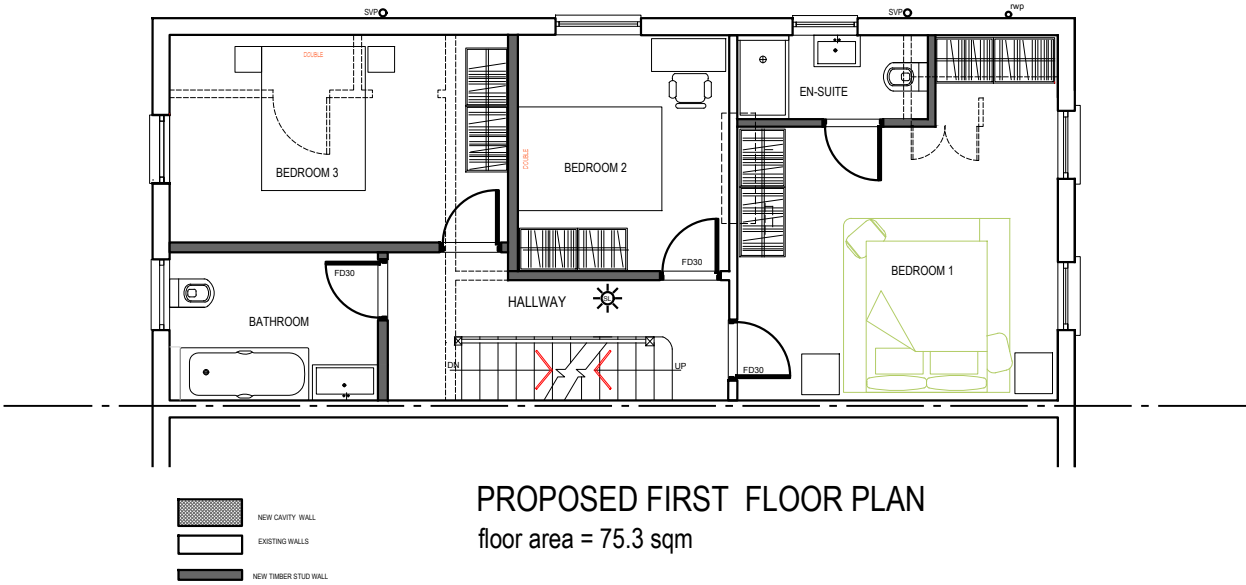
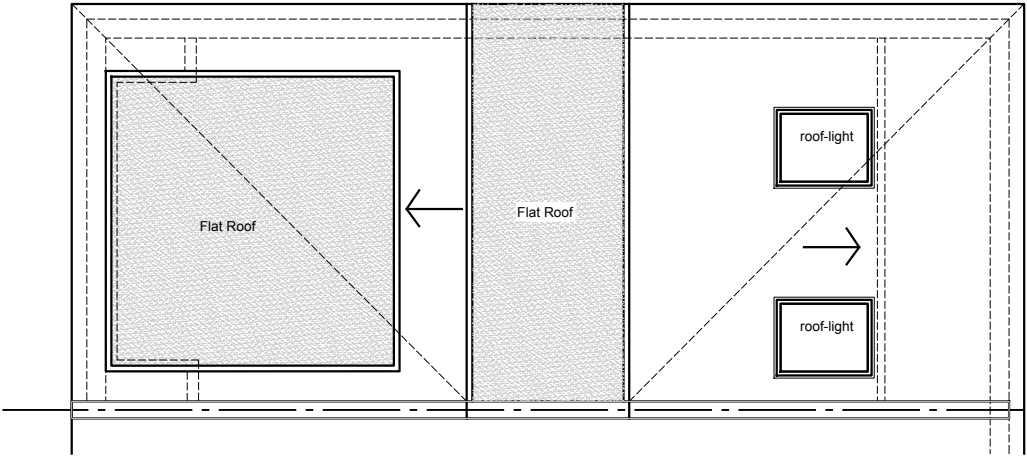
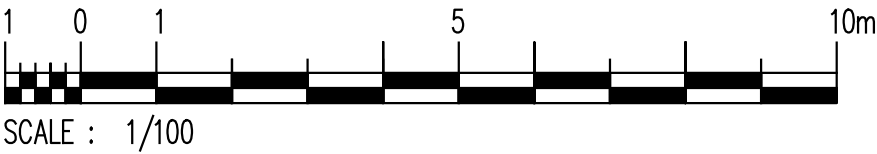


Notes: If in doubt ggg. Do not scale off this drawing. All dimensions are in millimetres unless noted otherwise. All levels are in metres above ordnance datum unless noted otherwise. This drawing is to be read in conjunction with other relevant architects and engineers drawings and specifications. All dimensions must be checked on site. Inform the architect of any discrepancies prior to construction. This drawing is copyright and may not otherwise be used or copied.

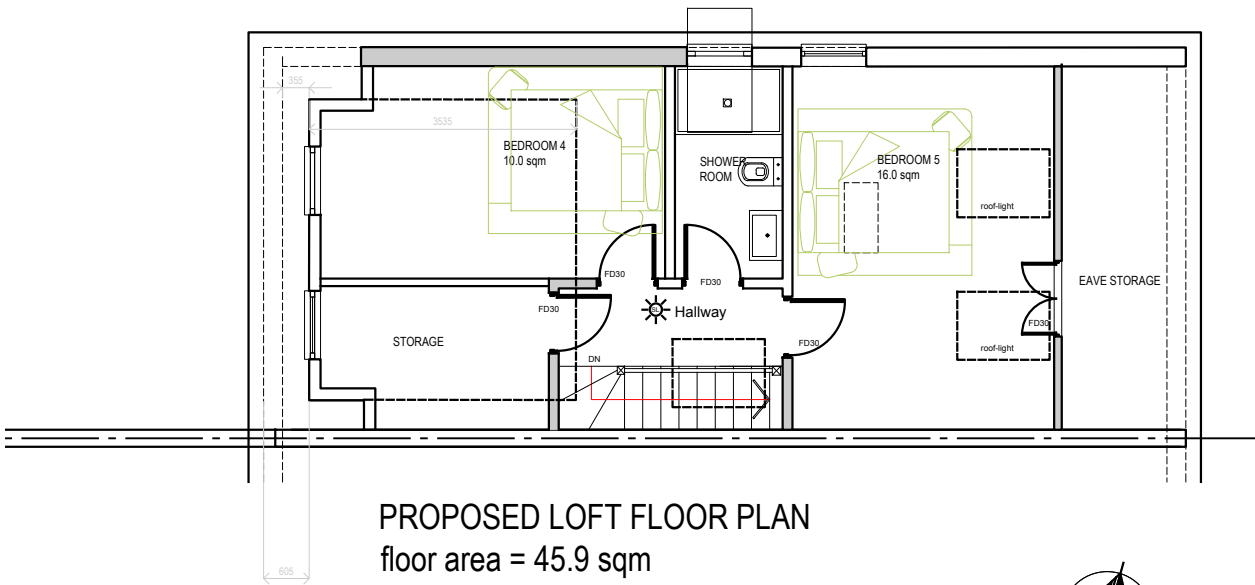

Revision	Description	Date
00		00.00.00

HPDESIGN STUDIO		
HPDESIGN STUDIO 146 Essex Road Leytonstone E10 6BS T: 07946883273 E: purbeckhouse16@gmail.com		
Project	40 Springhead Rd, Northfleet, Gravesend DA11 9QY	
Title	Proposed First Floor Loft Floor Plan and Roof Plan	
Client	Mr Mark Fante	
Lead Consultant		Project Number Spring 40/ 23
Drawing Number A-06	Revision -	Scale 1:100@A3 Date Aug. 2023