



SUPPLEMENTARY INFORMATION
NOT TO SCALE

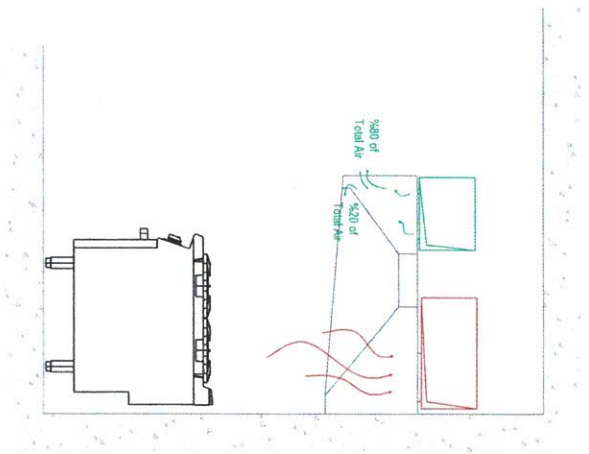

CANOPY SECTION VIEW

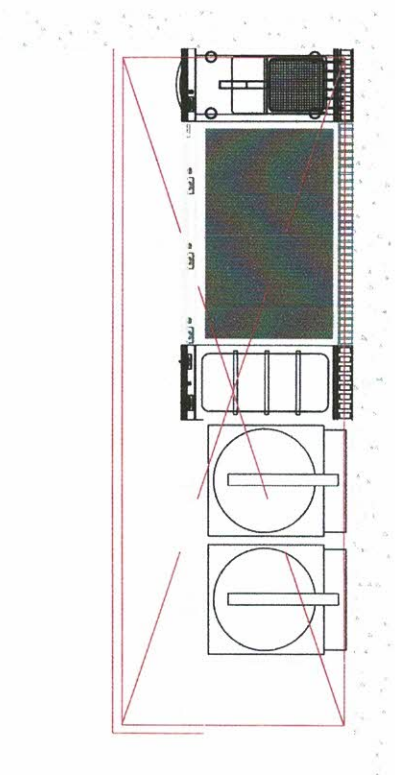

- 1 DOUBLE FRYER
- 2 1200MM CHARGRILL
- 3 BAIN MARIE
- 4 DONER MACHINE
- 5 DONER MACHINE
- 6 INFILL TABLE

CANOPY TOP VIEW

The copyright of this drawing is retained by Goya Works Ltd. This drawing must not be reproduced, either in part or in its entirety, without the permission of Goya Works Ltd. Any person granted permission to reproduce this drawing must acknowledge the permission and must not be used for any purpose other than that for which it was granted. Goya Works Ltd. is not responsible for any loss or damage arising from the use of this drawing. This drawing is provided on the understanding that its contents will be treated as confidential. Dimensions should be verified on site prior to any work commencing.

REV	DATE	DESCRIPTION
...	...	...



GOYA WORKS
GOYA WORKS LTD
74a High Street, Wainstead
London E11 2RJ
WB: +44 (0)7340023583
Email: email@goyaworks.co.uk
www.goyaworks.co.uk

CLIENT
Oaklands Property & Developments Limited


PROJECT TITLE
PROPOSED CANOPY SECTIONS

DRAWING TITLE
PROPOSED CANOPY SECTIONS

DRAWN	CHECKED	DATE	SCALE
GK	YSA	01/08/2023	1:20 @ A1
DRAWING NUMBER	REVISION		
GK-10080-003	0		


DRAWING STATUS
FOR PLANNING APPLICATION

SUPPLEMENTARY INFORMATION
NOT TO SCALE

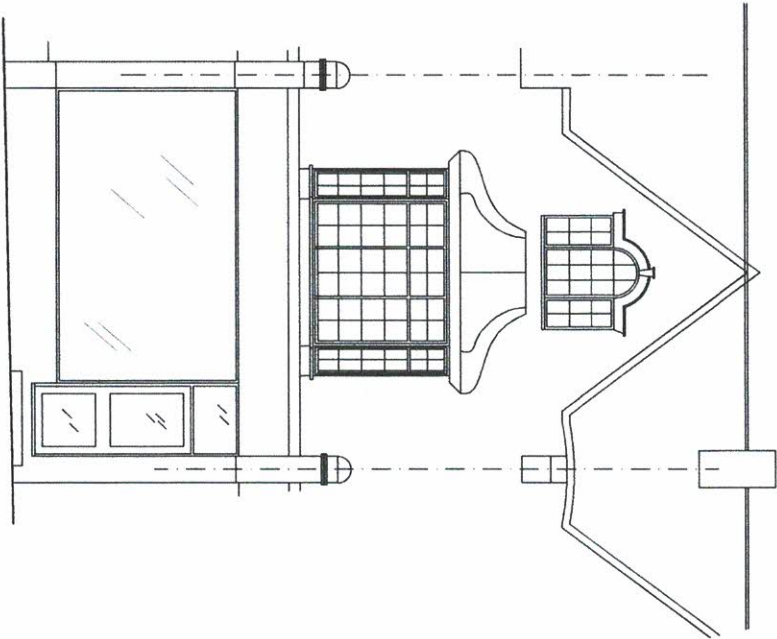

Front Elevation

Scale 1:100

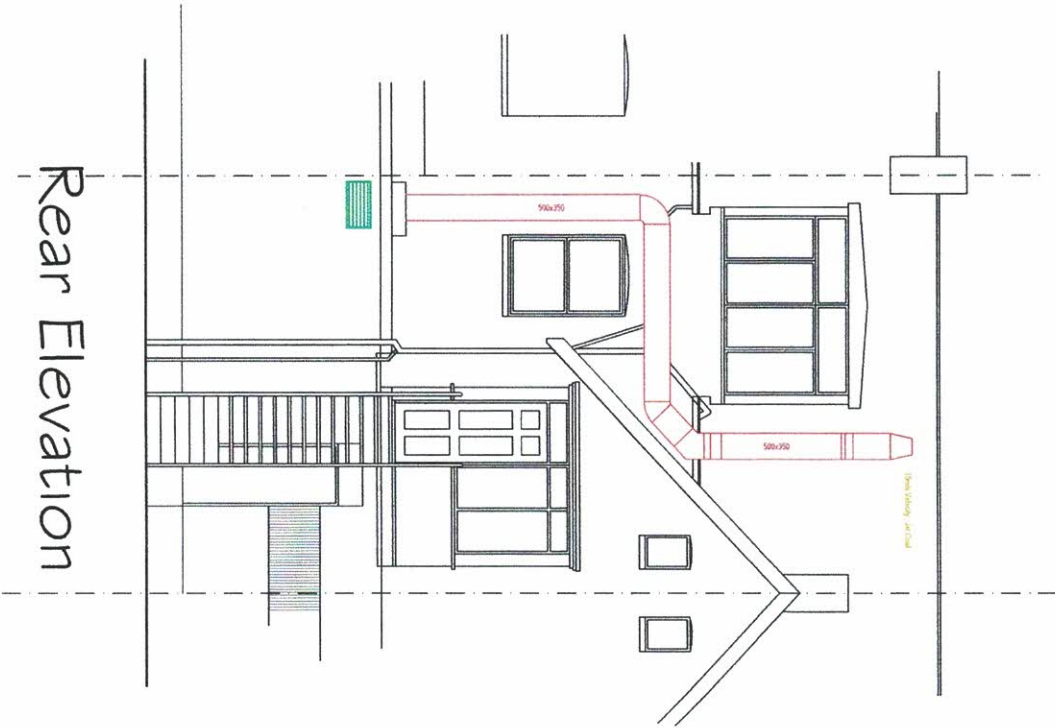

Rear Elevation

The copyright of this drawing is retained by Goya Works Ltd. This drawing must not be reproduced, either in part or in its entirety without the permission of Goya Works Ltd. Any permission granted for rendering or any other purpose must be in writing from an authorised person at Goya Works. This drawing is provided on the understanding that its contents will be treated as confidential. Dimensions should be verified on site prior to any work commencing.

REV	DATE	DESCRIPTION
...	...	...



GOYA WORKS
GOYA WORKS LTD
74a High Street, Wainstead
London E11 2RJ
WB: +44 (0)7340023863
Email: mail@goyaworks.co.uk
www.goyaworks.co.uk

CLIENT
Oaklands Property & Developments limited



PROJECT TITLE
PROPOSED EXTRACTION LAYOUTS

DRAWING TITLE
PROPOSED FRONT & REAR
ELEVATION

DRAWN	CHECKED	DATE	SCALE
GK	YSA	01/08/2023	1:50 @A1
DRAWING NUMBER	REVISION		
GK-10080-001	0		

DRAWING STATUS
FOR PLANNING APPLICATION

SUPPLEMENTARY INFORMATION
NOT TO SCALE

 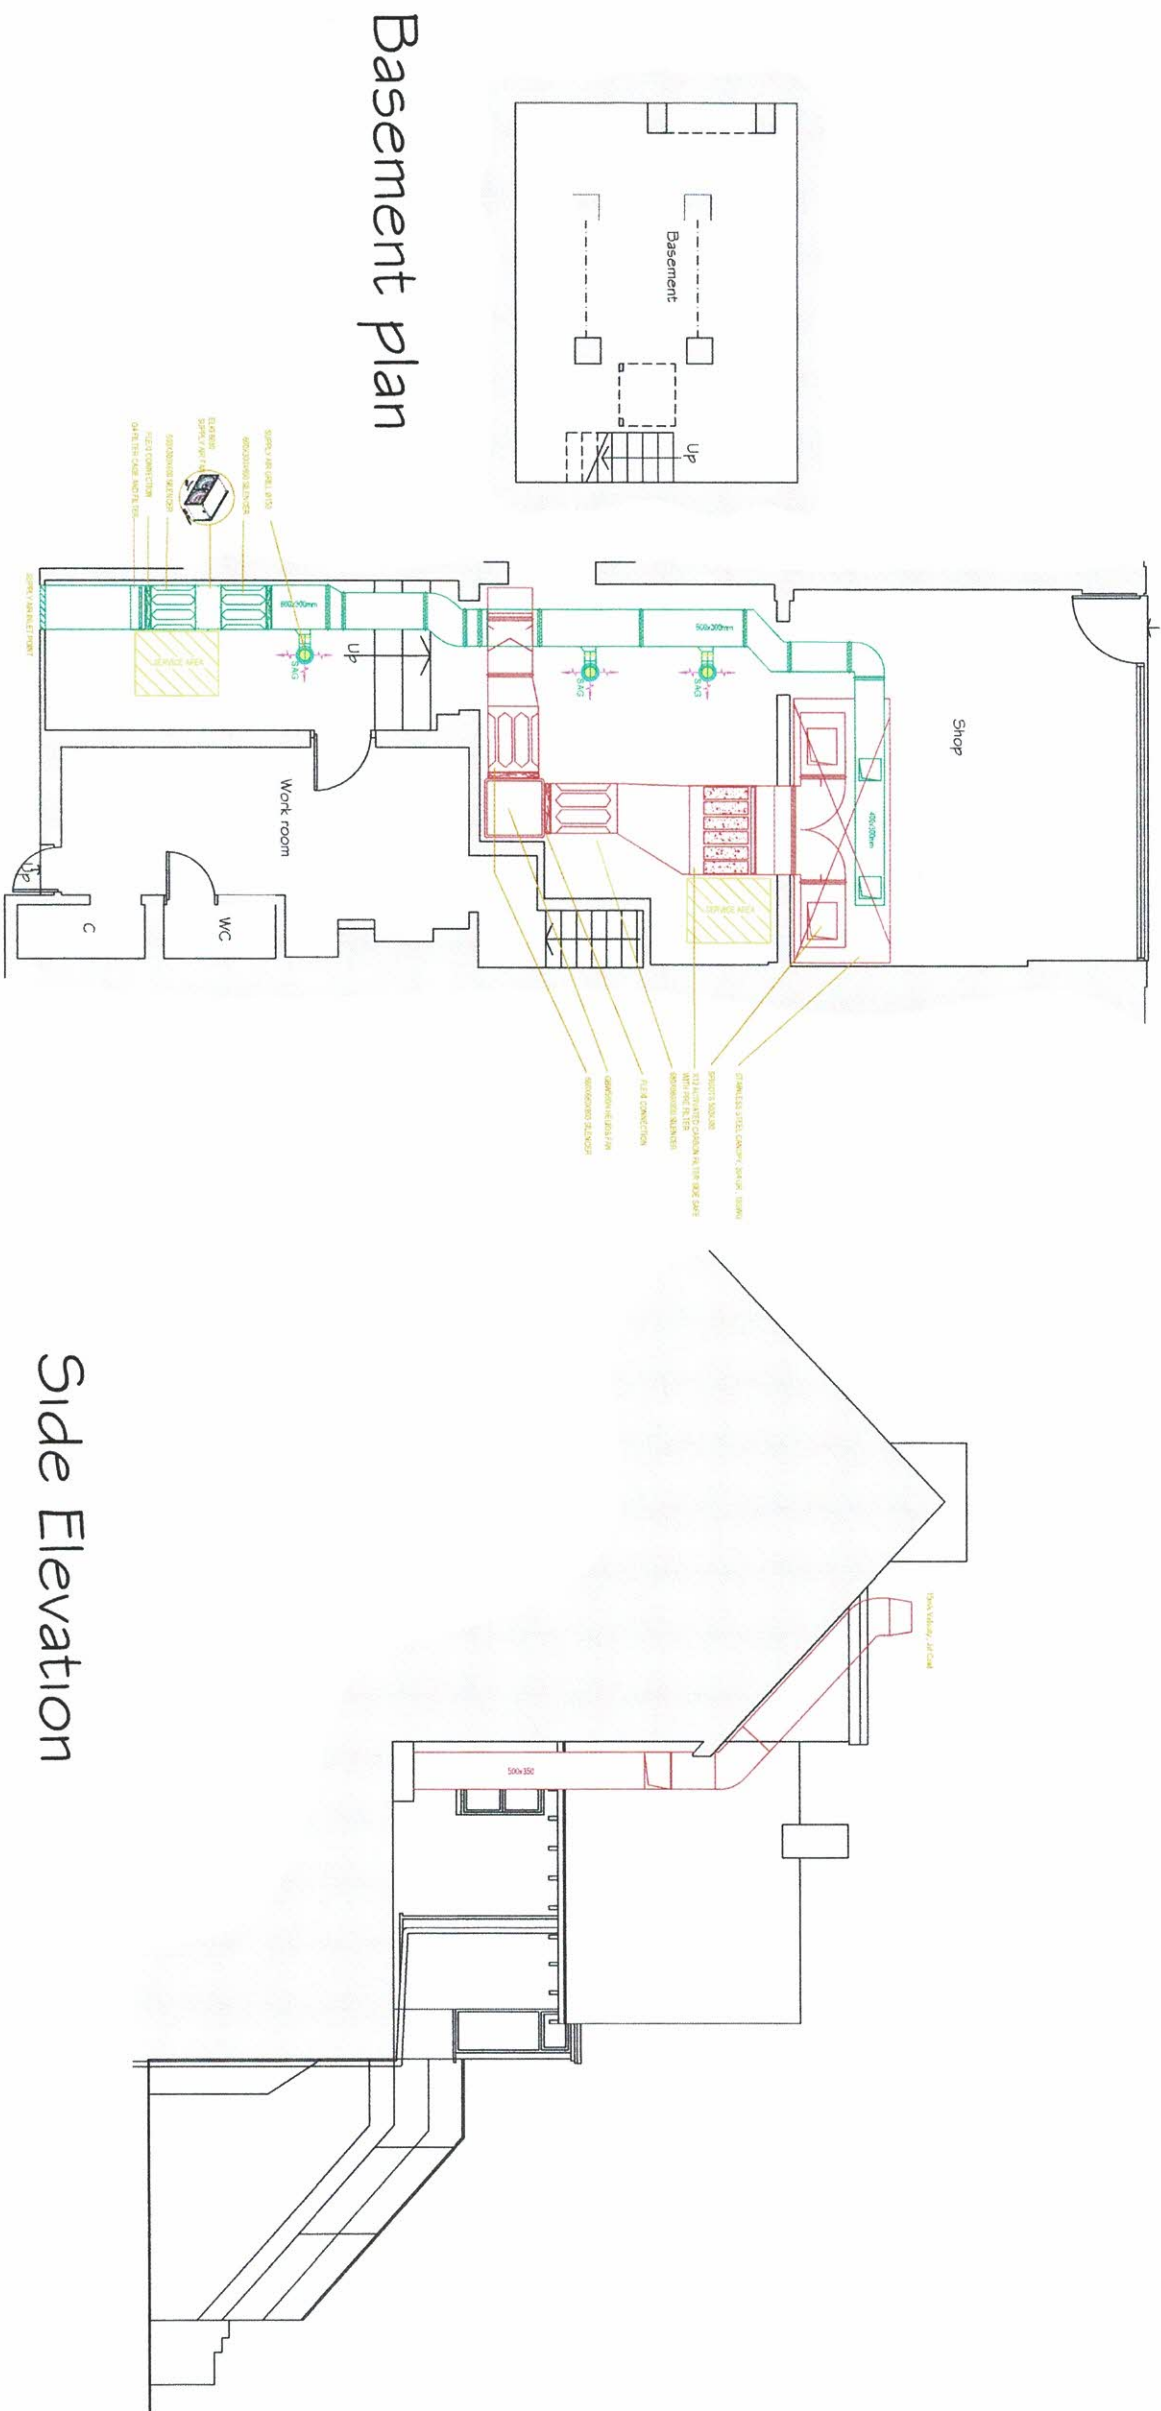

REV	DATE	DESCRIPTION
...	...	...



GOYA WORKS
GOYA WORKS LTD
74a High Street, Warrstead
London E11 2RJ
WB: +44 (0)7340025883
Email: mail@goyaworks.co.uk
www.goyaworks.co.uk

CLIENT
Oaklands Property & Developments Limited

PROJECT TITLE
PROPOSED EXTRACTION LAYOUTS


DRAWING TITLE
PROPOSED SIDE ELEVATION
PROPOSED FLOOR PLANS

DRAWN	CHECKED	DATE	SCALE
GK	YSA	01/08/2023	1:50 @ A1
DRAWING NUMBER	REVISION		
GK-10080-002	0		

DRAWING STATUS
FOR PLANNING APPLICATION



The copyright of this drawing is retained by Goya Works Ltd. This drawing must not be reproduced, either in part or in its entirety without the permission of Goya Works Ltd. Any permission granted for lending or any other purpose must be in writing from an authorised person at Goya Works. This drawing is provided on the understanding that it's contents will be treated as confidential. Dimensions should be verified on site prior to any work commencing.

Supplementary Information
Not To Scale

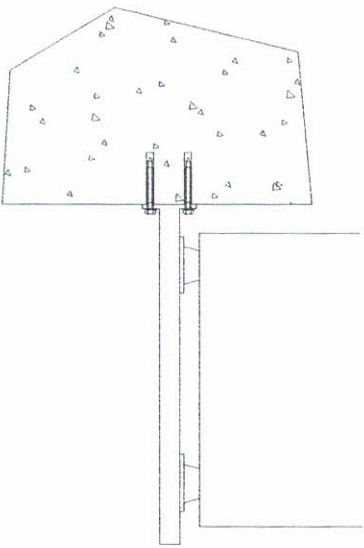


40X40 Heavy duty struts/rawl bolted to wall using 2no m10 (8.8) resin anchors. Resin to be Hilti HIT HY270 installed strictly in accordance with manufacturers instructions

C100 STRUT WALL
FIXING DETAILS TYPICAL

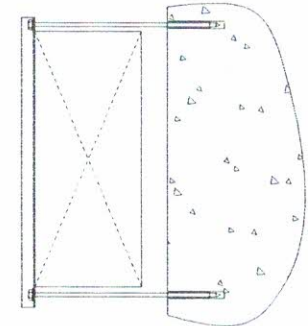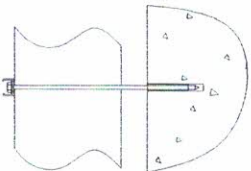


40X40 Heavy duty struts/rawl bolted to ceiling using 2no m10 (8.8) resin anchors. Resin to be Hilti HIT HY270 installed strictly in accordance with manufacturers instructions

C101 STRUT CEILING
FIXING DETAILS TYPICAL

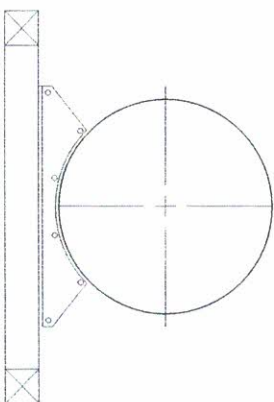

C102 MOUNT FEETS
FIXING DETAILS TYPICAL

JM mounting feet screwed to timber frame worked using 2no m8 wood screw. The timber frame work will be done by the client, and all spiral ducting is going to be located on the frame.

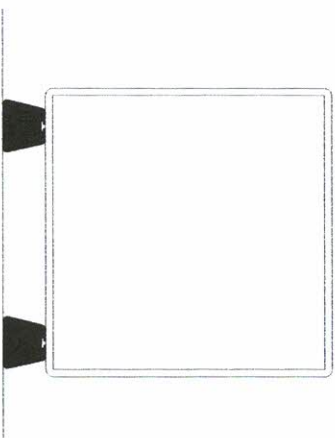

Anti vibration feet located under to all heavy equipment worked on the platform.

C103 MOUNT ANTI
VIBRATION FEETS
FIXING DETAILS TYPICAL

The copyright of this drawing is retained by Goya Works Ltd. This drawing must not be reproduced, copied or used in any way without the written permission of Goya Works Ltd. Any permission granted for tendering or any other purpose must be in writing from an authorised person at Goya Works. This drawing is provided on the understanding that its contents will be treated as confidential. Dimensions should be verified on site prior to any work commencing.



GOYA WORKS
GOYA WORKS LTD
74a High Street, Wainstead
London E11 2RJ
WB: +44 (0)7340023583
Email: mail@goyaworks.co.uk
www.goyaworks.co.uk

CLIENT
Oaklands Property & Developments Limited

PROJECT TITLE
PROPOSED CONNECTION TYPES

DRAWING TITLE
PROPOSED CONNECTION TYPES

DRAWN	CHECKED	DATE	SCALE
GK	YSA	01/08/2023	1:50 @A1
DRAWING NUMBER	REVISION		
GK-10080-004	0		

DRAWING STATUS
FOR PLANNING APPLICATION