


This drawing and the design are the copyright of **ON Architecture Ltd** only.
This drawing should not be copied or reproduced without written consent.
All dimensions are to be checked on site prior to setting out and fabrication and **ON Architecture Ltd** should be notified of any discrepancy prior to proceeding further.
For Construction & Fabrication Purposes – Do not scale from this drawing, use only the illustrated dimensions herein. Additional dimensions are to be requested and checked directly.
Illustrated information from 3rd party consultants/specialists is shown as indicatively only. See other consultant/specialist drawings for full information and detail.

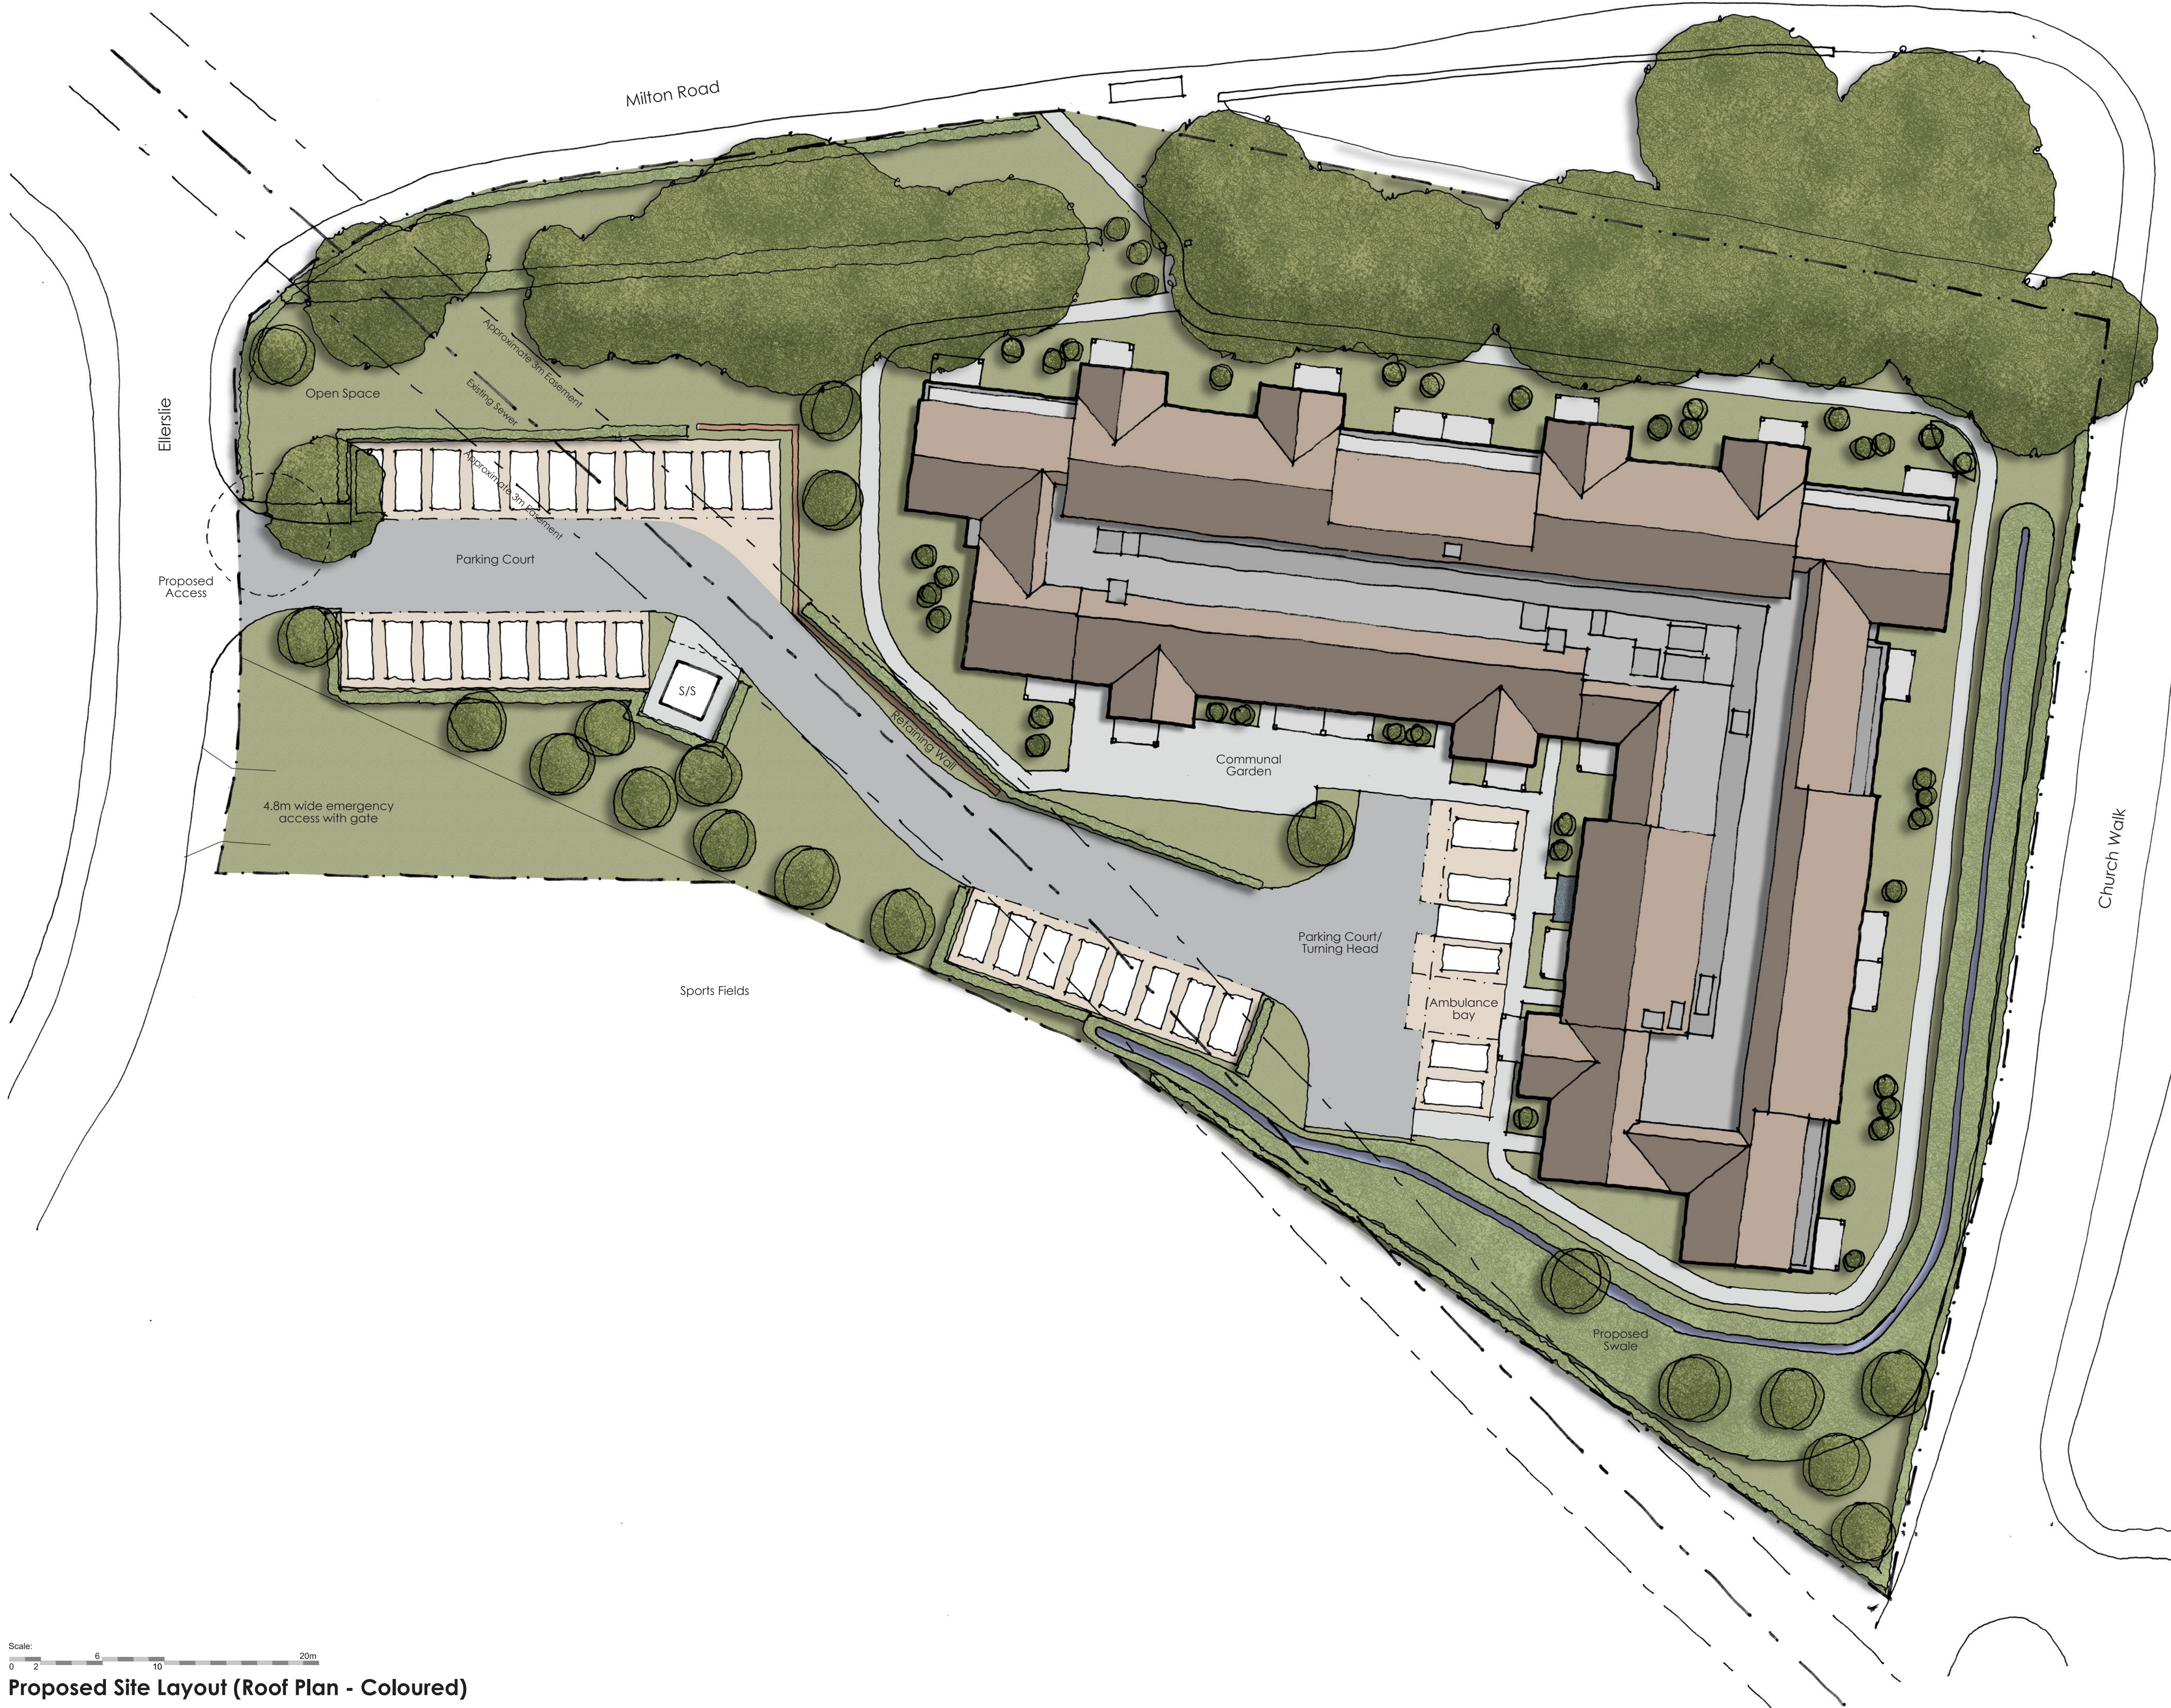

Revision Note & Date				Initial
Rev	Date	Note		
A	26/10/2022	Minor amendments following Drainage Engineer comments.		RY
B	02/11/2022	Amendment to parking layout.		RY
C	02/11/2022	Amendment to red line to incorporate emergency access to playing fields.		RY
D	22/11/2022	Minor amendments to parking layout.		RY
E	30/08/2023	Scheme redesign following planning officer comments.		RY

ON
ARCH
TECT
URE

Canterbury Studio
Logan House, St Andrews Close
Canterbury
CT11 2RP
info@onarchitecture.co.uk
onarchitecture.co.uk
01227 634334

Project Title
Proposed Retirement Living Development
Bowls Club, Gravesend
Client Details
McCarthy Stone

Drawing Title
Proposed Site Layout
(Roof Plan - Coloured)

BM Number

Scale
1:200 @A1

Date
September 2022

Drawn
DK

Checked
RDT

Drawing Status
PINKFILE

Project Number
LSE-2821-03-AC-11

Drawing Number

Drawing Revision
E

Scale:
0 2 6 10 20m

Proposed Site Layout (Roof Plan - Coloured)
Proposed Retirement Living Development, Bowls Club, Gravesend