



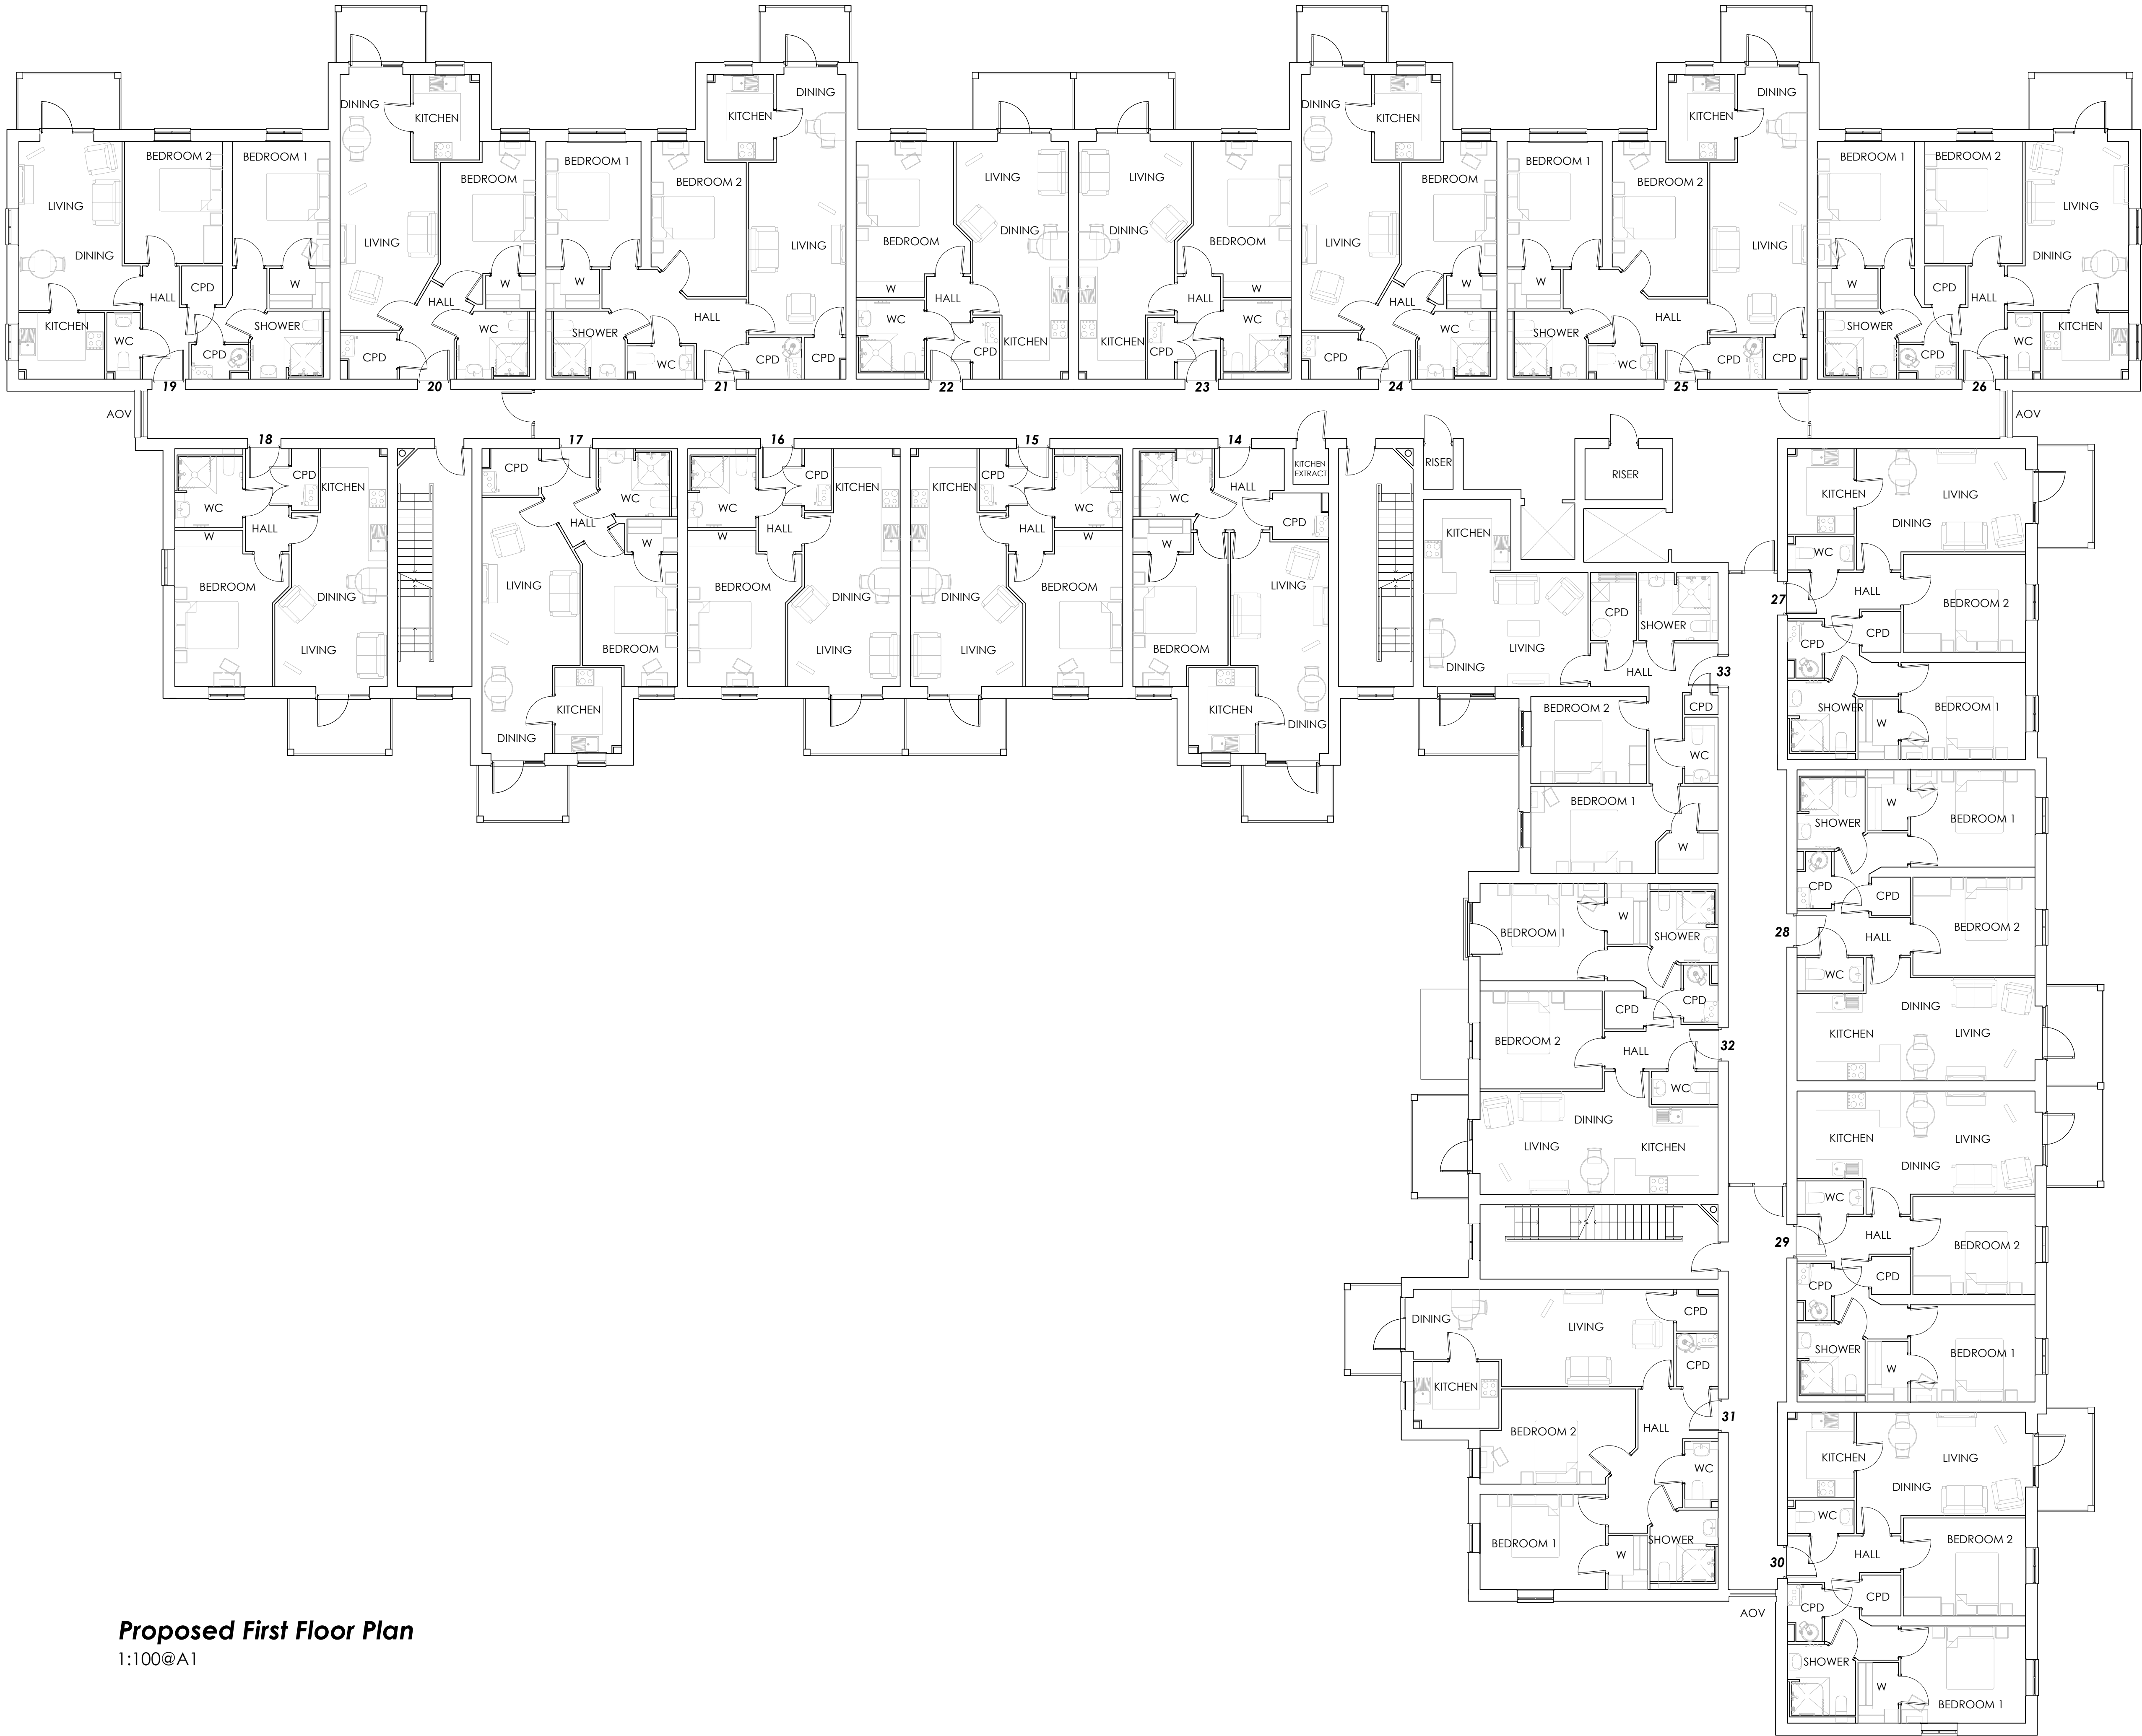

This drawing and the design are the copyright of **ON Architecture Ltd** only.
This drawing should not be copied or reproduced without written consent.
All dimensions are to be checked on site prior to setting out and fabrication and **ON Architecture Ltd** should be notified of any discrepancy prior to proceeding further.
For Construction & Fabrication Purposes - Do not scale from this drawing, use only the illustrated dimensions herein. Additional dimensions are to be requested and checked directly.
Illustrated information from 3rd party consultants/specialists is shown as indicatively only. See other consultant / specialist drawings for full information and detail.
All aspects of the architectural design concerning fire performance / fire safety (whether or not illustrated / annotated) are to be considered as 'For Approval' only, irrespective of the drawing status / suitability.

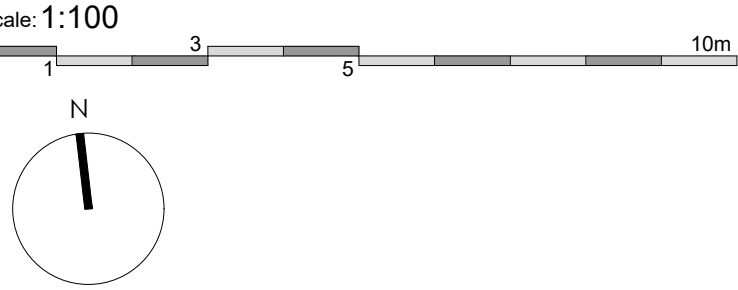

Revision Note & Date			Initial
Rev.	Date	Note	
P1	23-08-2022	Minor amendments following fire consultant comments.	PTW
P2	14-09-2022	Minor amendments following client comments.	PTW
P3	20-09-2022	Minor updates following client comments.	KY
P4	14-10-2022	Minor amendments following client comments.	KY
P5	21-08-2023	Scheme redesign following planning officer comments.	KY
P6	30-08-2023	Minor updates following client comments.	KY
P7	03-09-2023	Minor updates to windows following client comments.	KY

ON

ARCHITECTURE

Canterbury Studio
Lagon House, St Andrews Close
Canterbury,
CT1 2RP
info@onarchitecture.co.uk
onarchitecture.co.uk
01227 634334

Project Title

Proposed Retirement Living Plus Development
Bowls Club, Gravesend

Clients Details

McCarthy Stone

Drawing Title

First Floor Plan

BIM Number

Scale

1:100@A1

Date

August 2022

Drawn

GA

Checked

DK

Drawing Status

PINK FILE

Project Number

LSE-2821-03-AC-1001

Drawing Number

Drawing Revision

P7

Proposed First Floor Plan
1:100@A1