
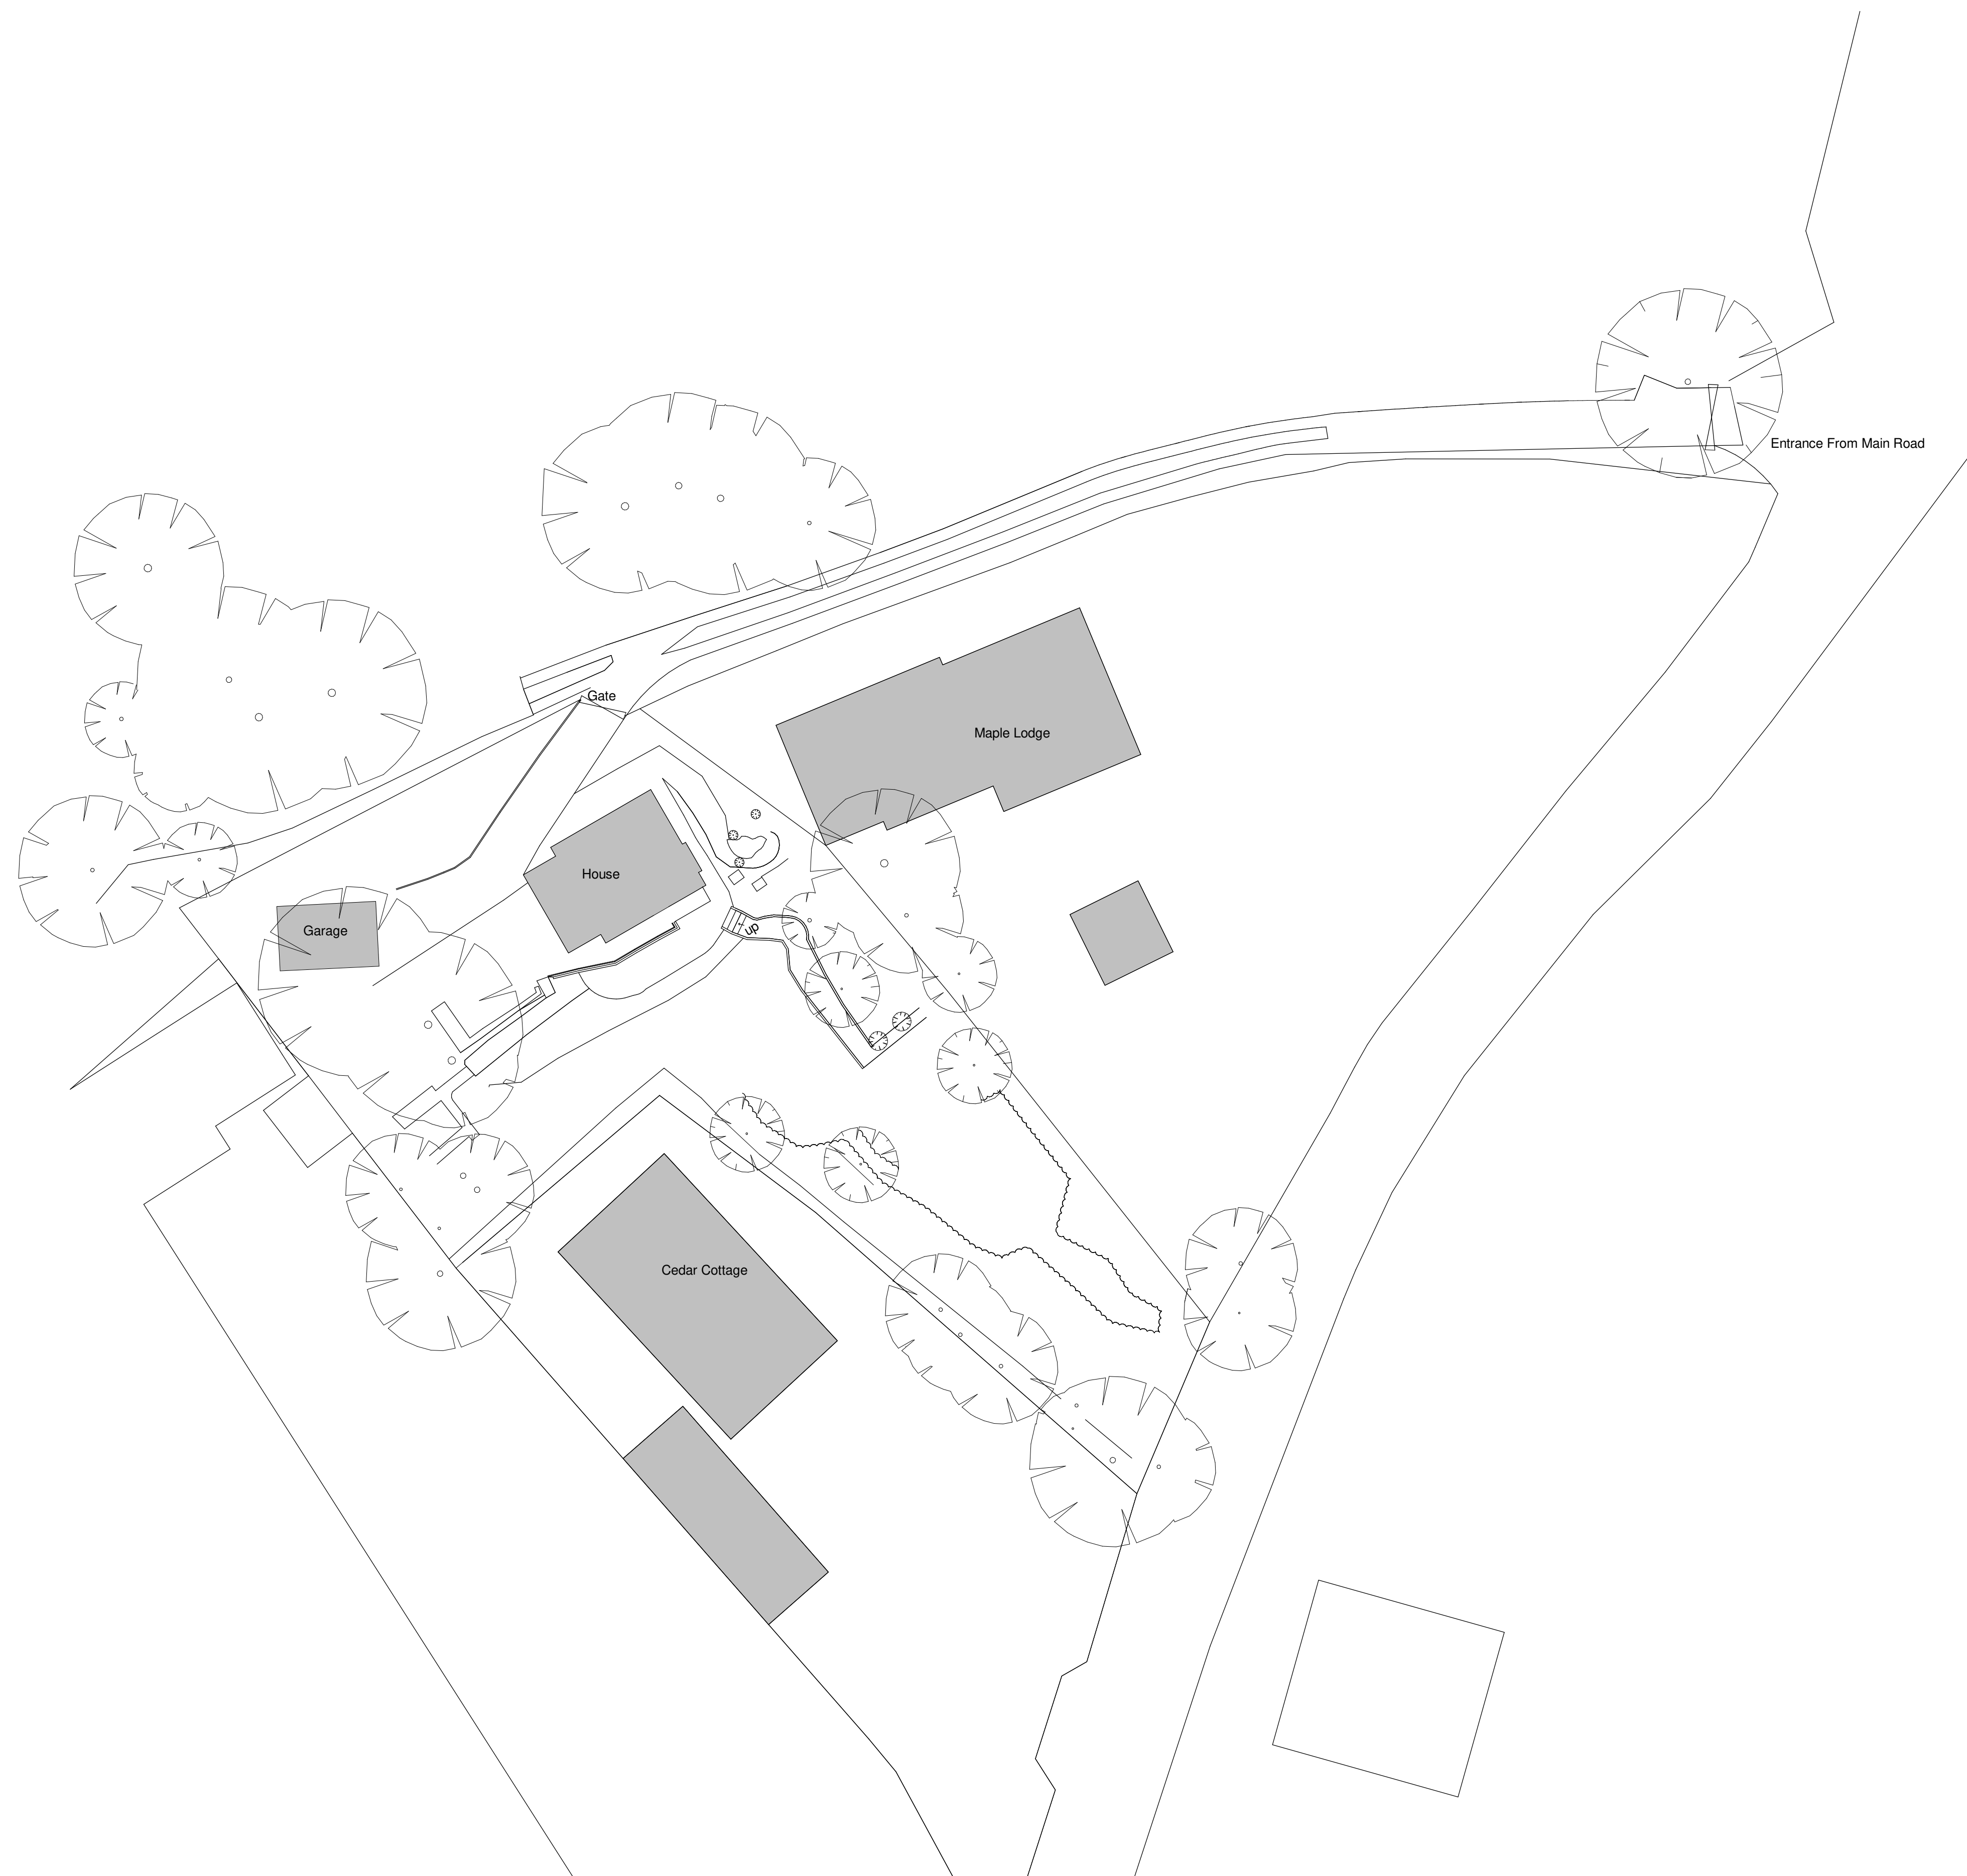


This drawing is protected under copyright

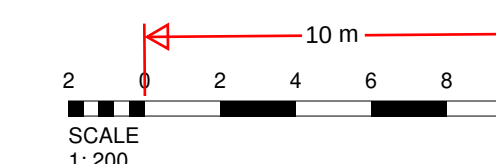

Site Plan

1 : 200

[illegible]

PROJECT	
---------	--

The Oaks, Ridge Lane,
Meopham, DA13 0DP

	TITLE
--	-------

Existing Drawing

CLIENT

DRAWN BY AK	CHECKED BY AK	DATE 25/03/24
SCALE (@ A1) 1 : 200		PROJECT NUMBER 602
DRAWING NUMBER PL003		REV