

Rev	Description	Date

PROJECT
The Oaks, Ridge Lane,
Meopham, DA13 0DP


TITLE
Proposed Drawing

CLIENT

DRAWN BY AK	CHECKED BY AK	DATE 25/03/24
SCALE (@ A1) 1 : 50	PROJECT NUMBER 602	
DRAWING NUMBER PL007		REV




Rear Elevation
1 : 50

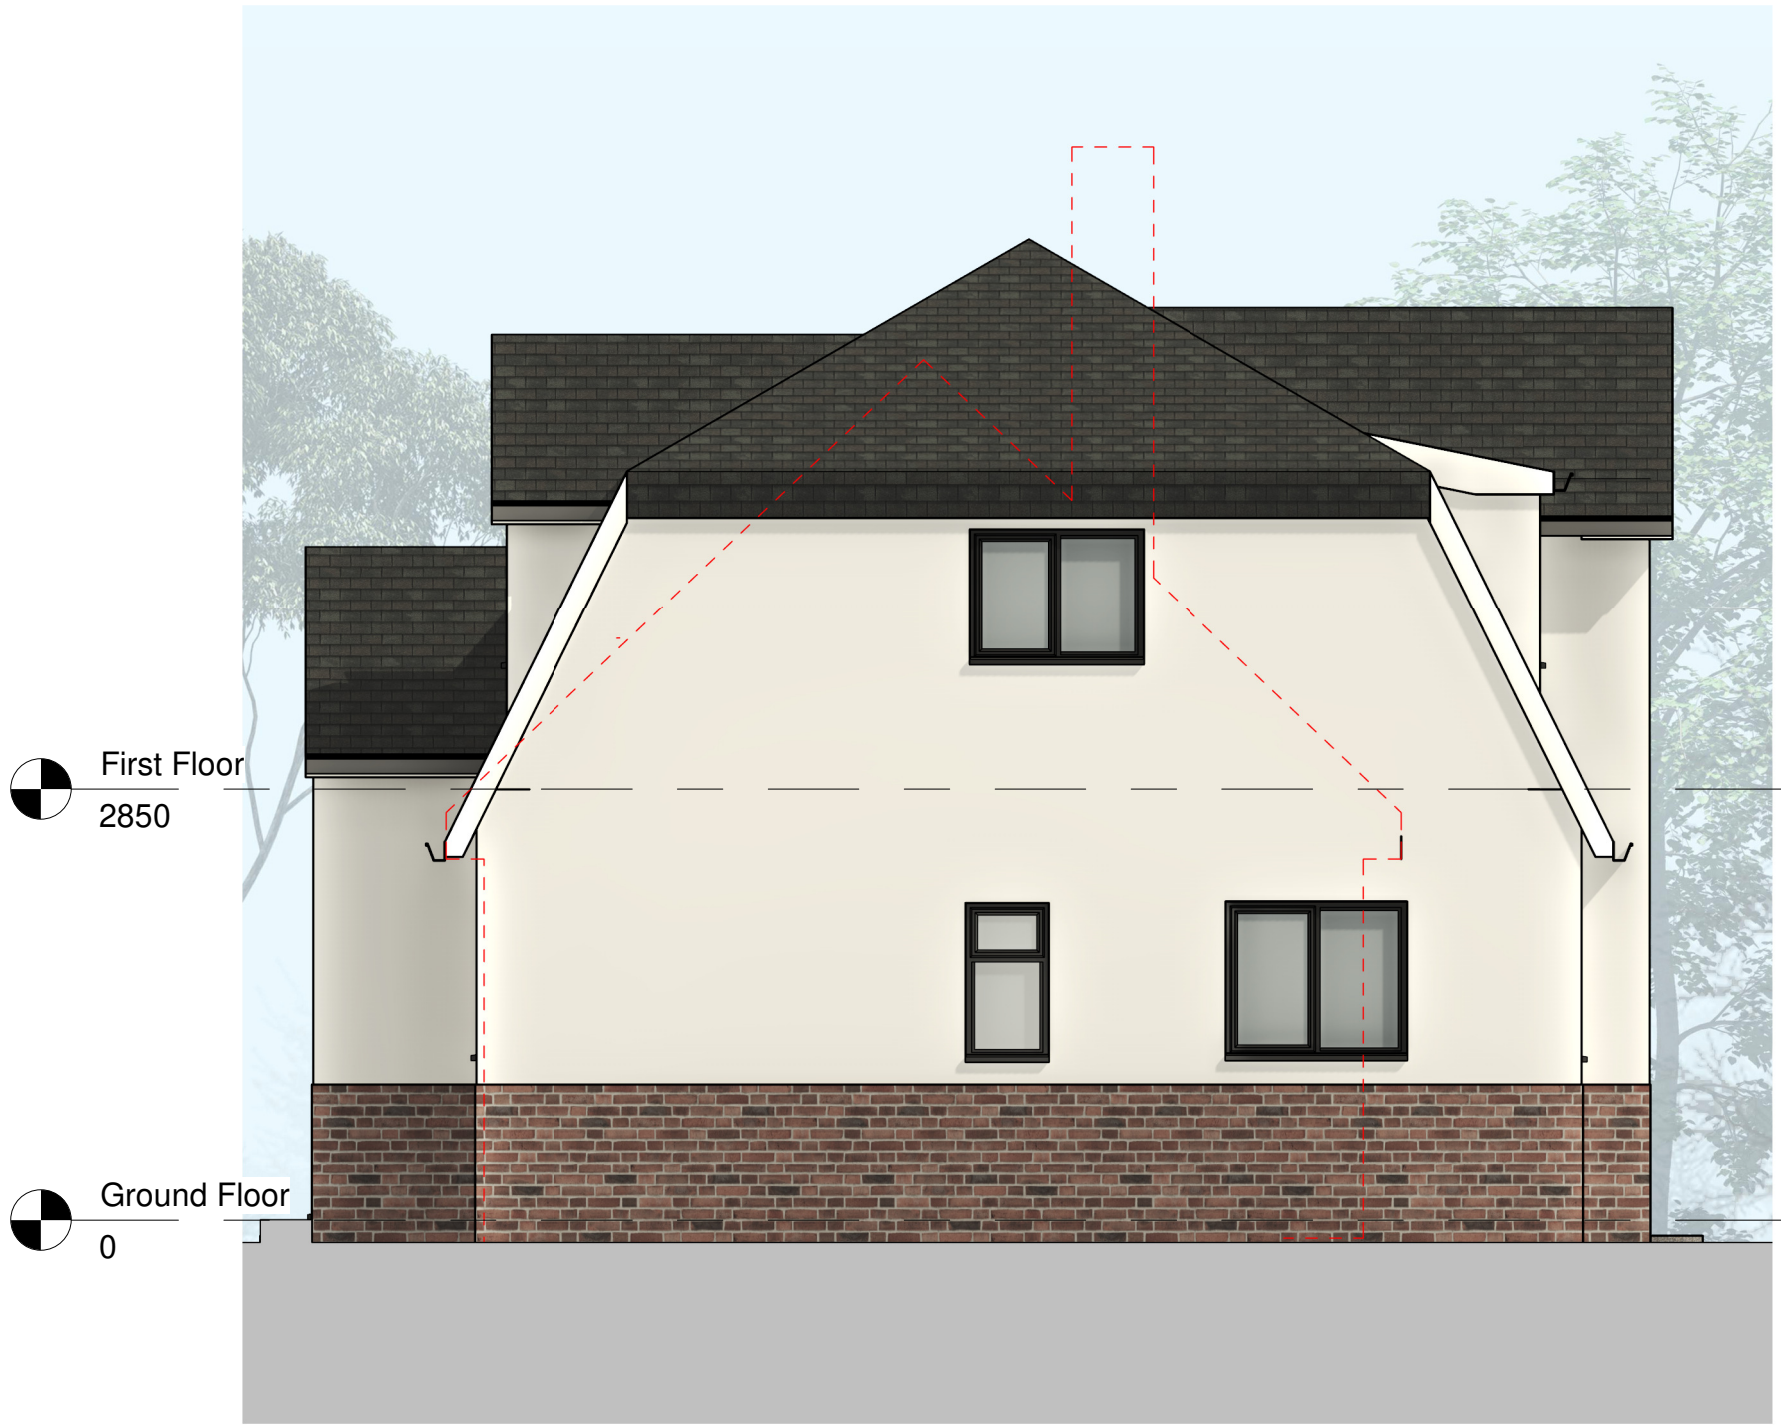

Right Elevation
1 : 50



Front Elevation
1 : 50

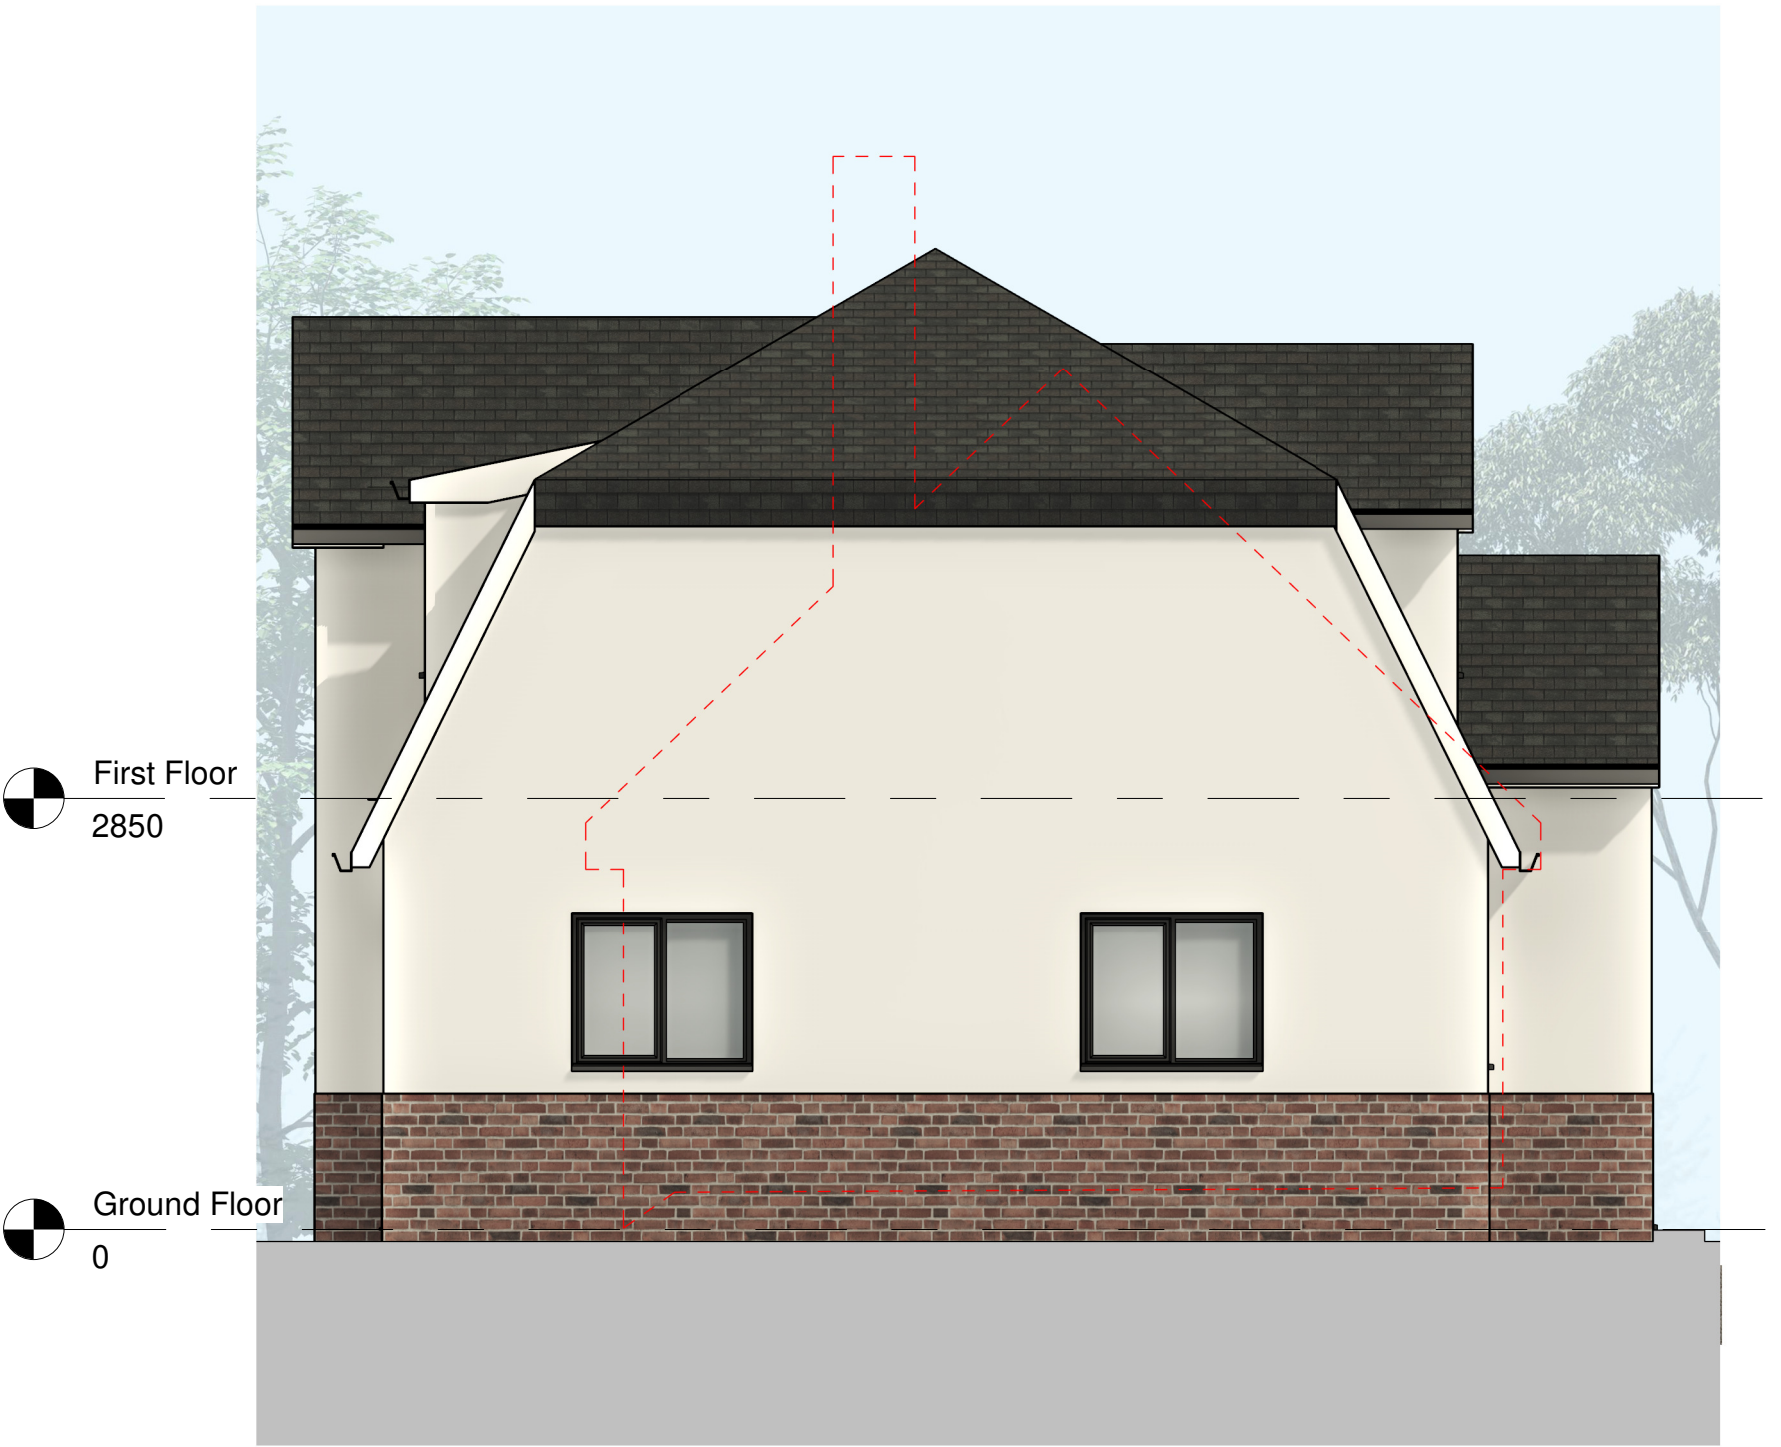

Left Elevation
1 : 50