





01 | 1:100 | FRONT ELEVATION



02 | 1:100 | SIDE ELEVATION

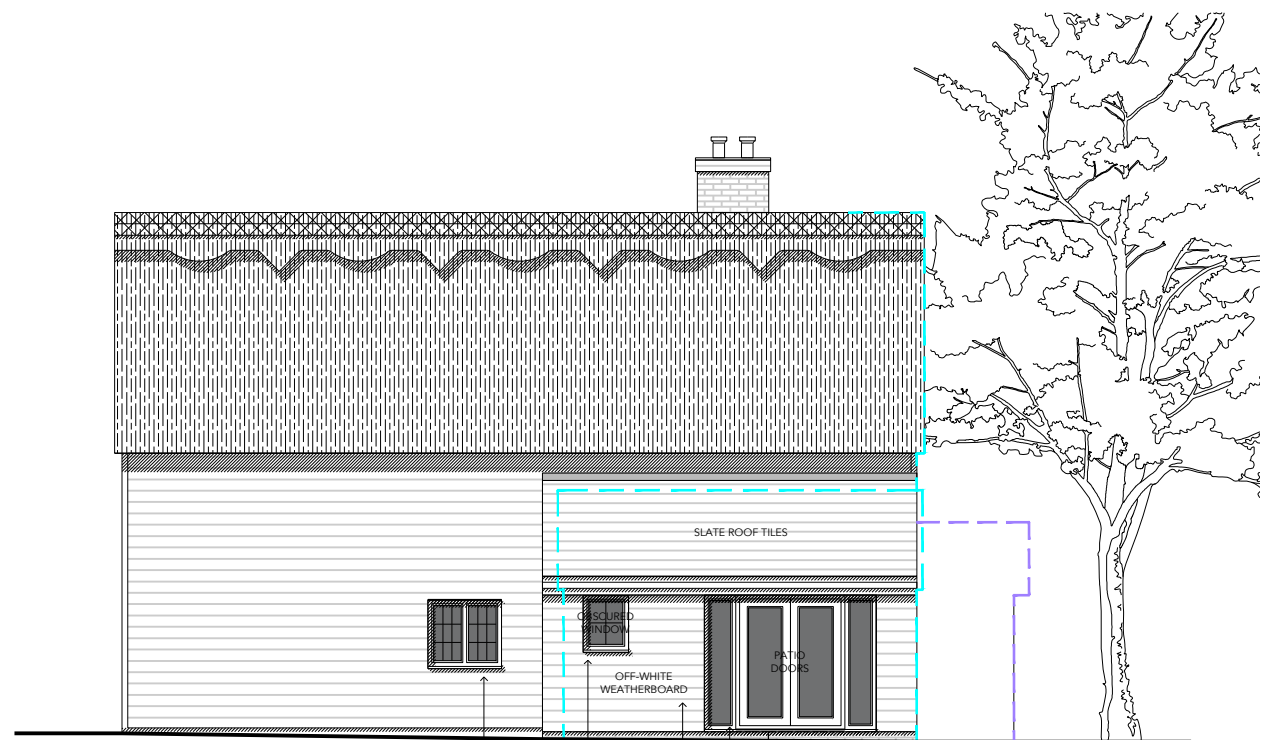

03 | 1:100 | REAR ELEVATION

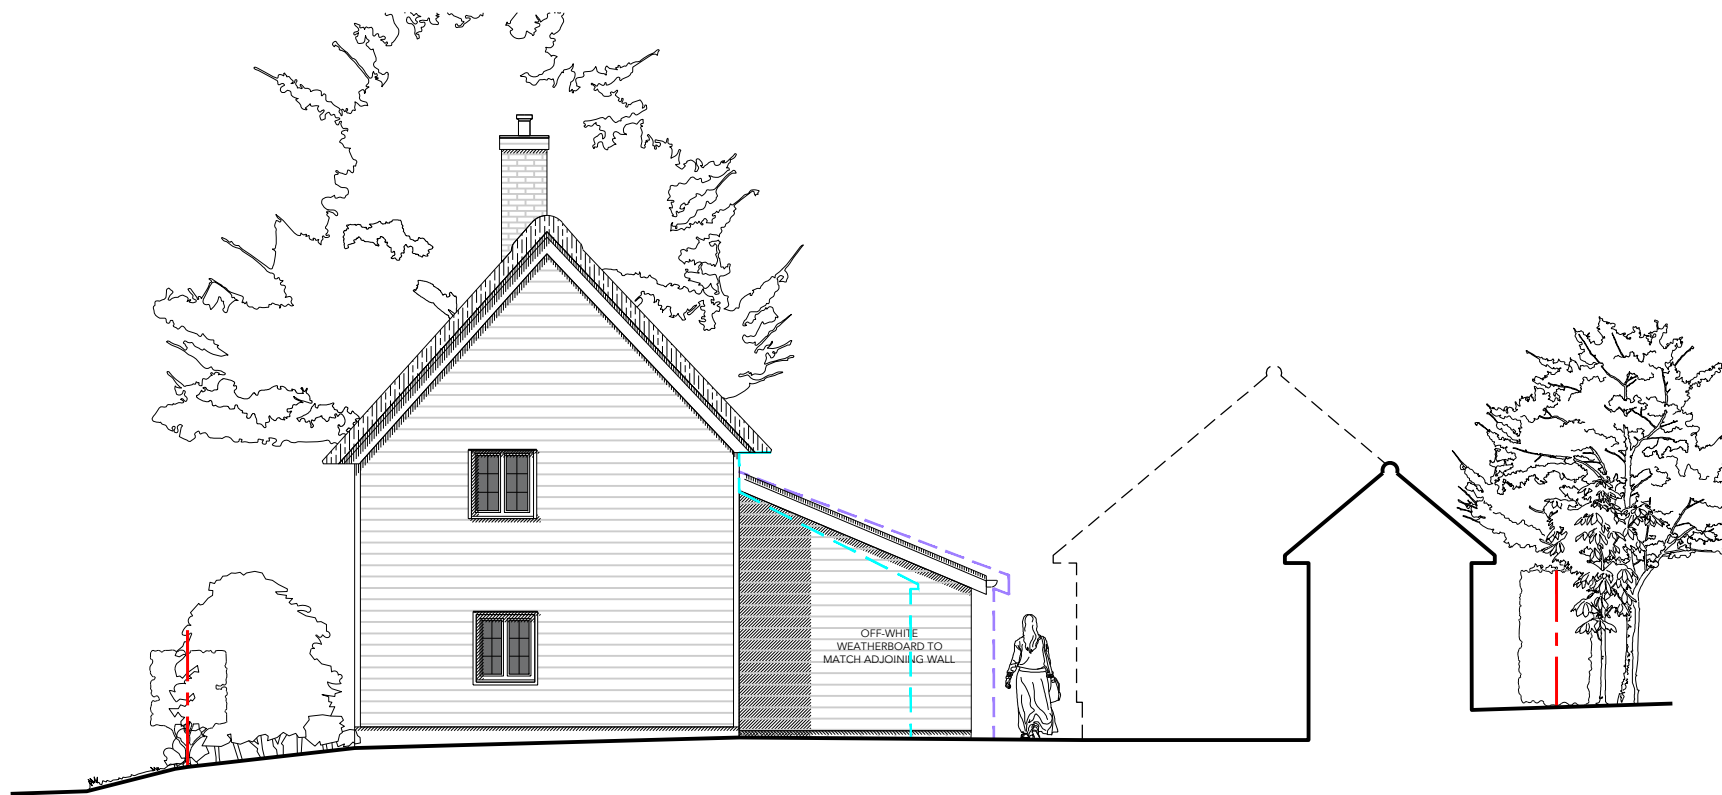

04 | 1:100 | SIDE ELEVATION


SCALE 1:100

— Outline of Previous Submission (20240178)
— Existing Building Line
— Application Boundary

D R A W I N G K E Y

Old Vicarage, Church Street, Higham,
Rochester ME3 7LR
PROPOSED ELEVATIONS

S C A L E 1:100 @ A3
D A T E FEBRUARY 2024
P U R P O S E PLANNING
R E F E R E N C E 2331 P 120 R E V B

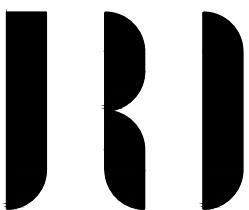

DRAWING INFORMATION
Drawing copyright of JRD Kent. Do not scale from drawings. Report all discrepancies, errors & omissions. Check dimensions on site before commencing works. Materials, Components & Workmanship to comply with British & European Standards. JRD Kent Ltd | info@jrdkent.com | 07506 911494

DRAWING REVISIONS
A 21.02.24 Proposed side window amended.
B 20.05.24 Drawings Amended:
- Size of extension reduced.
- Amount of glazing reduced.
- Rooflights removed from the proposal.
- Extension to no longer protrude beyond the side wall.