





01 | 1:100 | FRONT ELEVATION



02 | 1:100 | SIDE ELEVATION

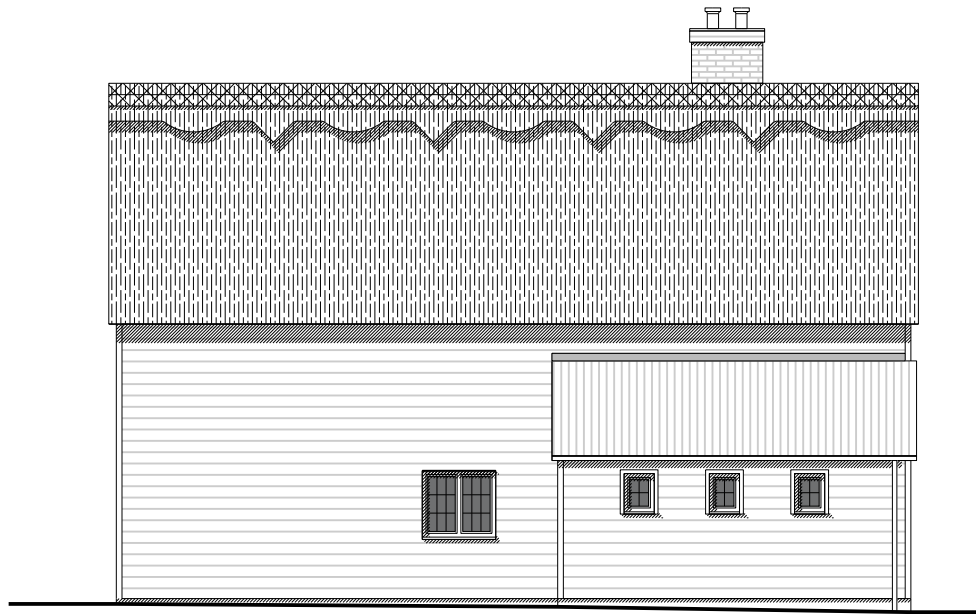

03 | 1:100 | REAR ELEVATION

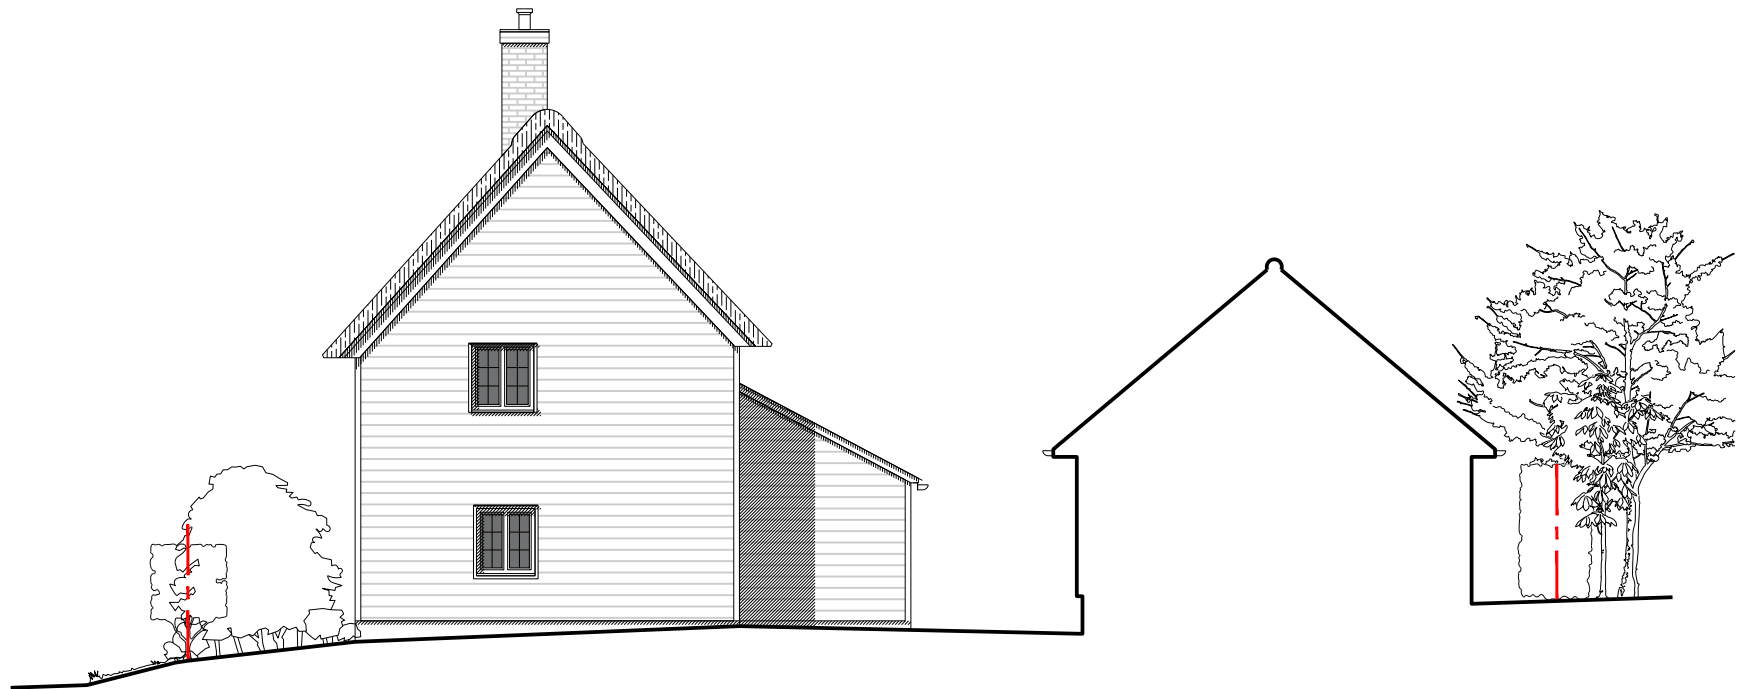

04 | 1:100 | SIDE ELEVATION



Application Boundary
DRAWING KEY

Old Vicarage, Church Street, Higham,
Rochester ME3 7LR
EXISTING ELEVATIONS

SCALE 1:100 @ A3
DATE NOVEMBER 2023
PURPOSE SURVEY
REFERENCE 2331 E 020 REV A