
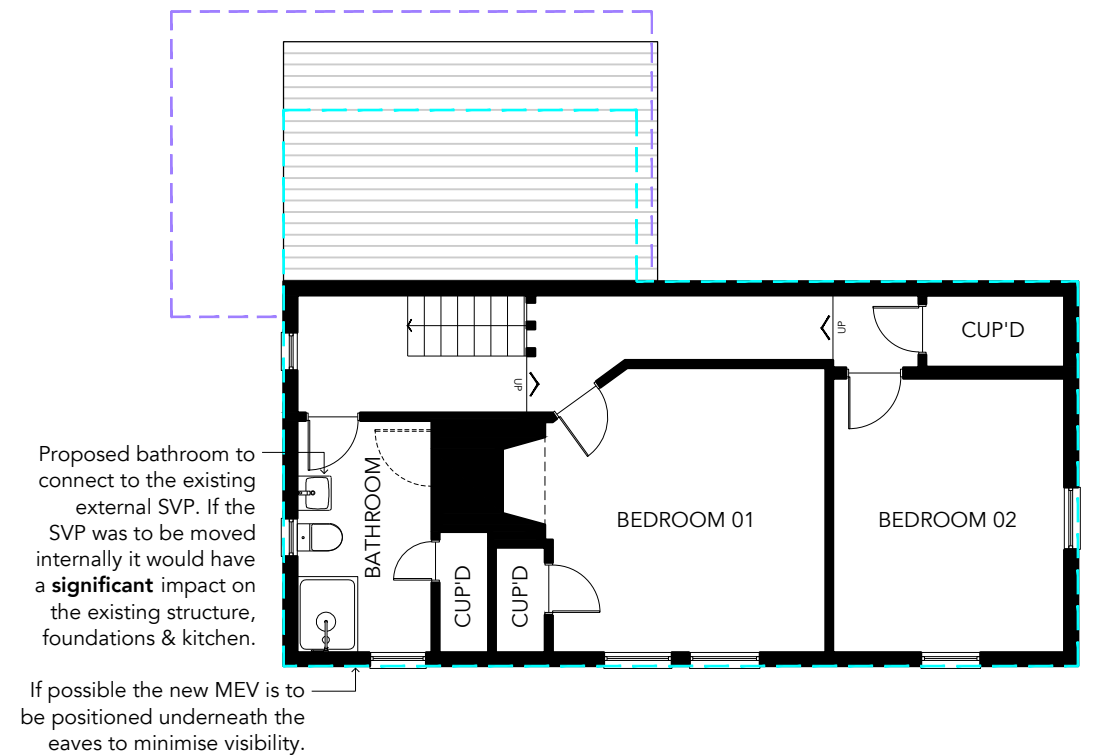


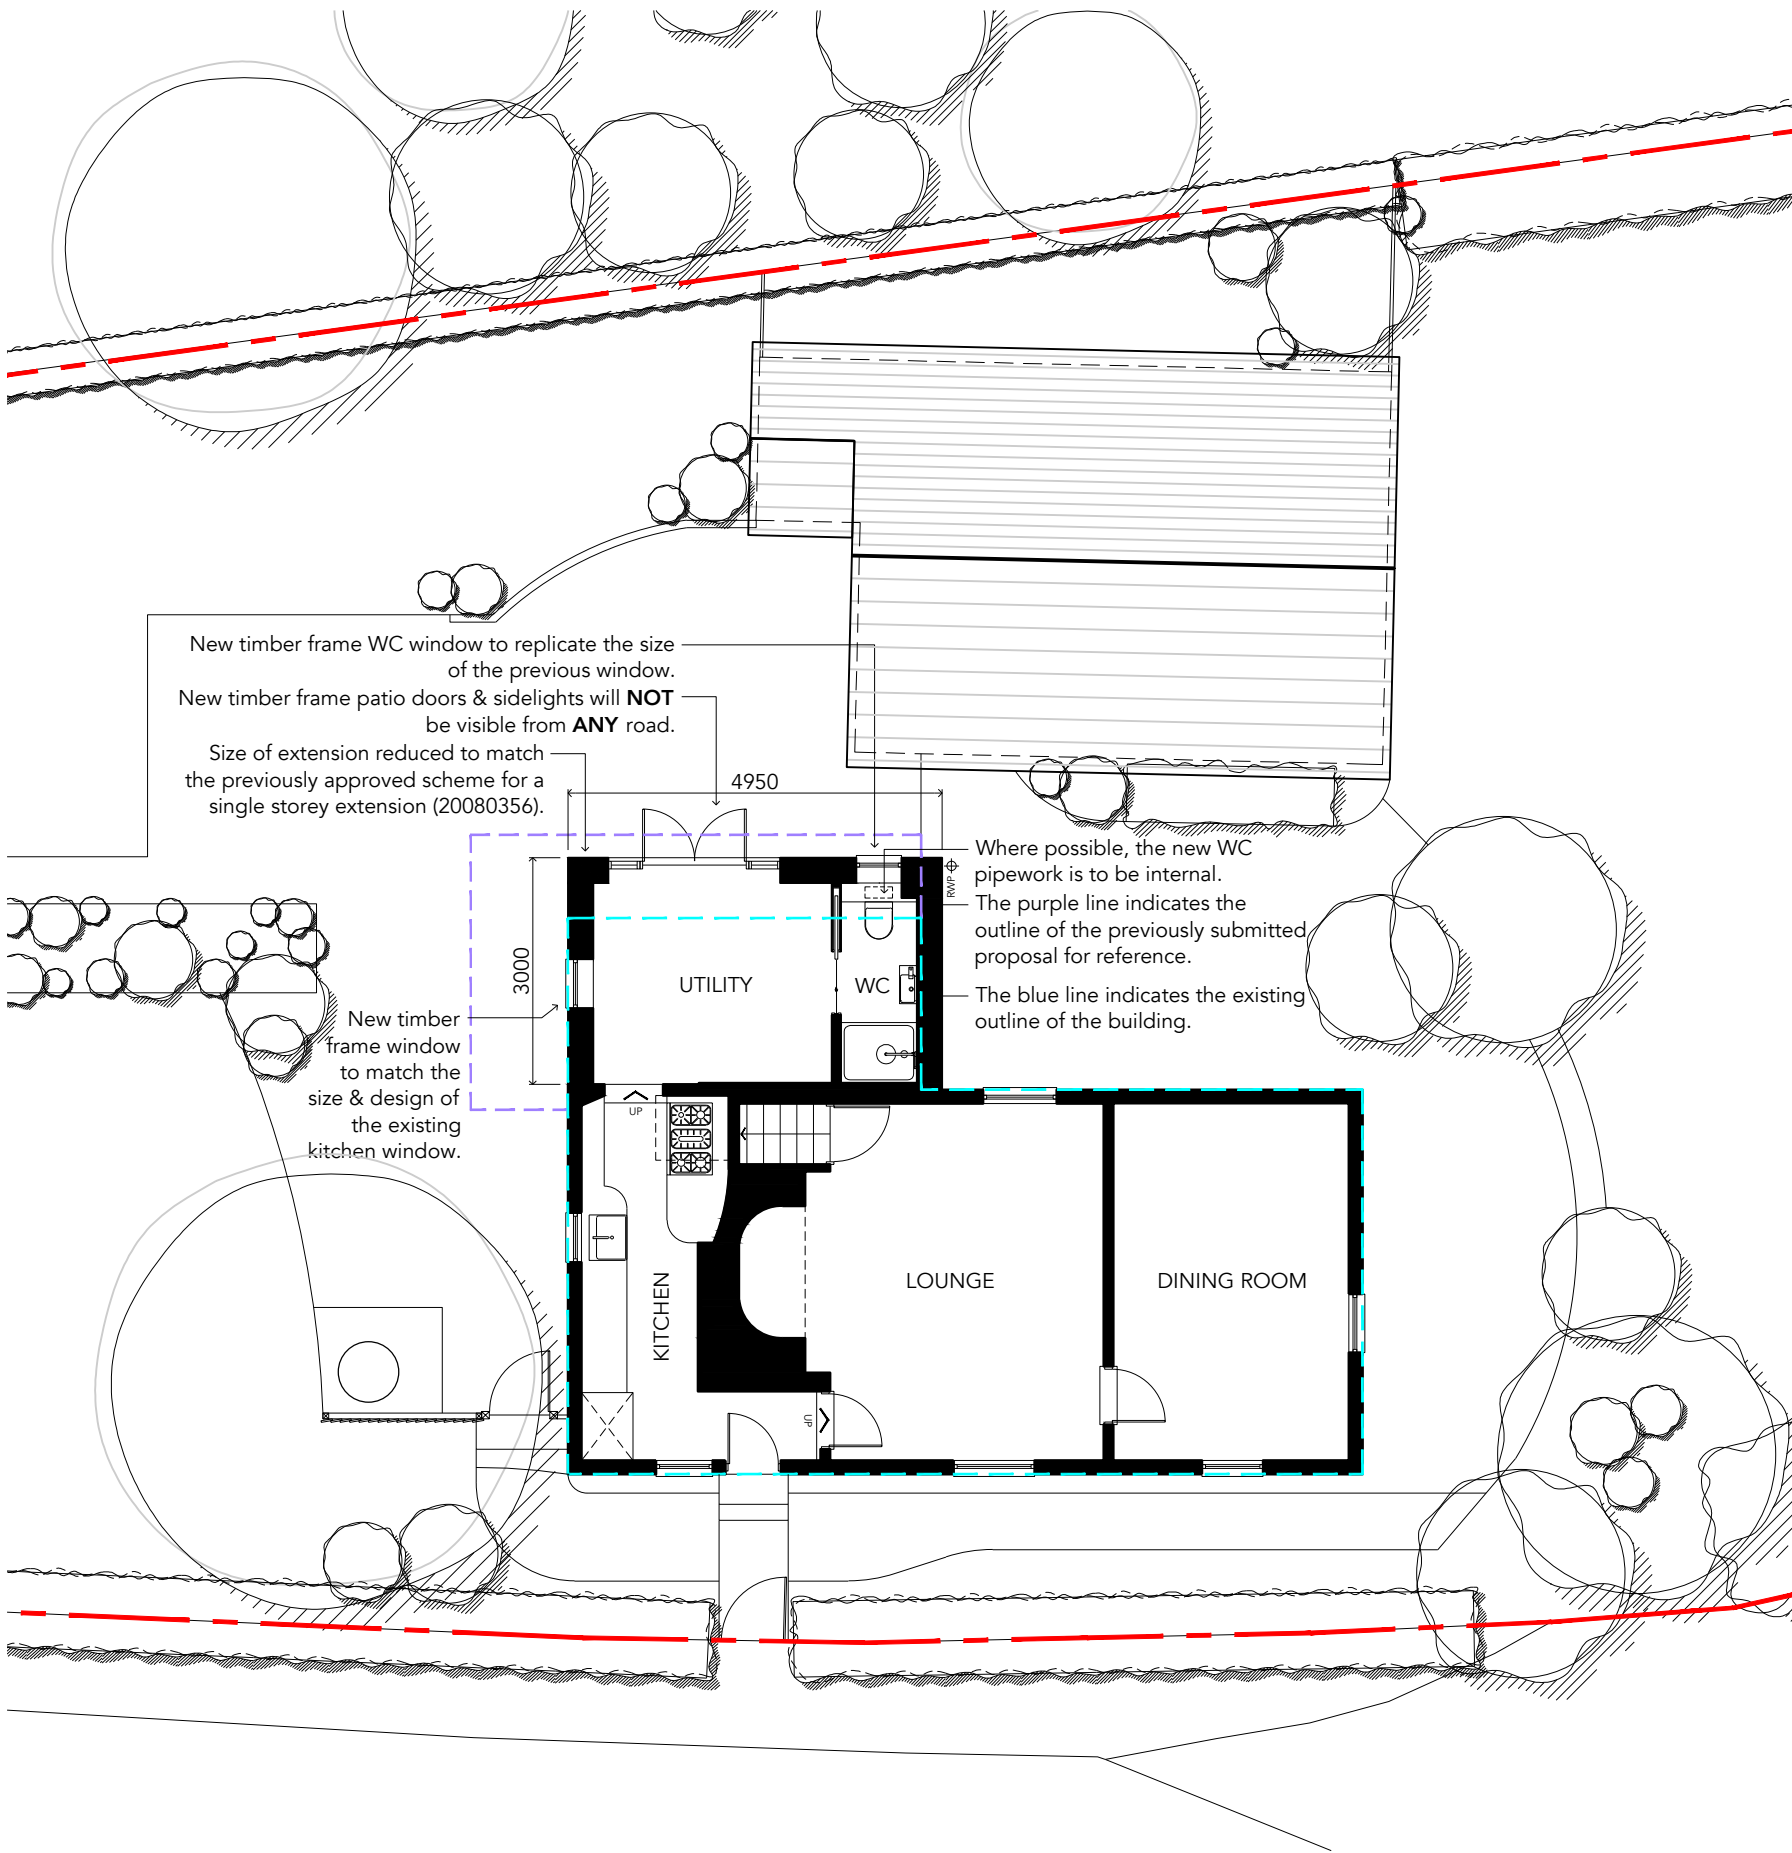

01 | 1:100 | GROUND FLOOR

SCALE 1:100 | 10m

1 2 5 10

5 10

Outline of Previous Submission (20240178)
Existing Building Line
Application Boundary

D R A W I N G K E Y

Old Vicarage, Church Street, Higham,
Rochester ME3 7LR
PROPOSED FLOOR PLAN

S C A L E 1:100 @ A3
D A T E FEBRUARY 2024
P U R P O S E PLANNING
R E F E R E N C E 2331 P 110 REV A



DRAWING INFORMATION
Drawing copyright of JRD Kent. Do not scale from drawings. Report all discrepancies, errors & omissions. Check dimensions on site before commencing works. Materials, Components & Workmanship to comply with British & European Standards.
JRD Kent Ltd | info@jrdkent.com | 07506 911494

DRAWING REVISIONS
A 20.05.24 Drawings Amended:
- Size of extension reduced.
- Amount of glazing reduced.
- Rooflights removed from the proposal.
- Extension to no longer protrude beyond the side wall.