



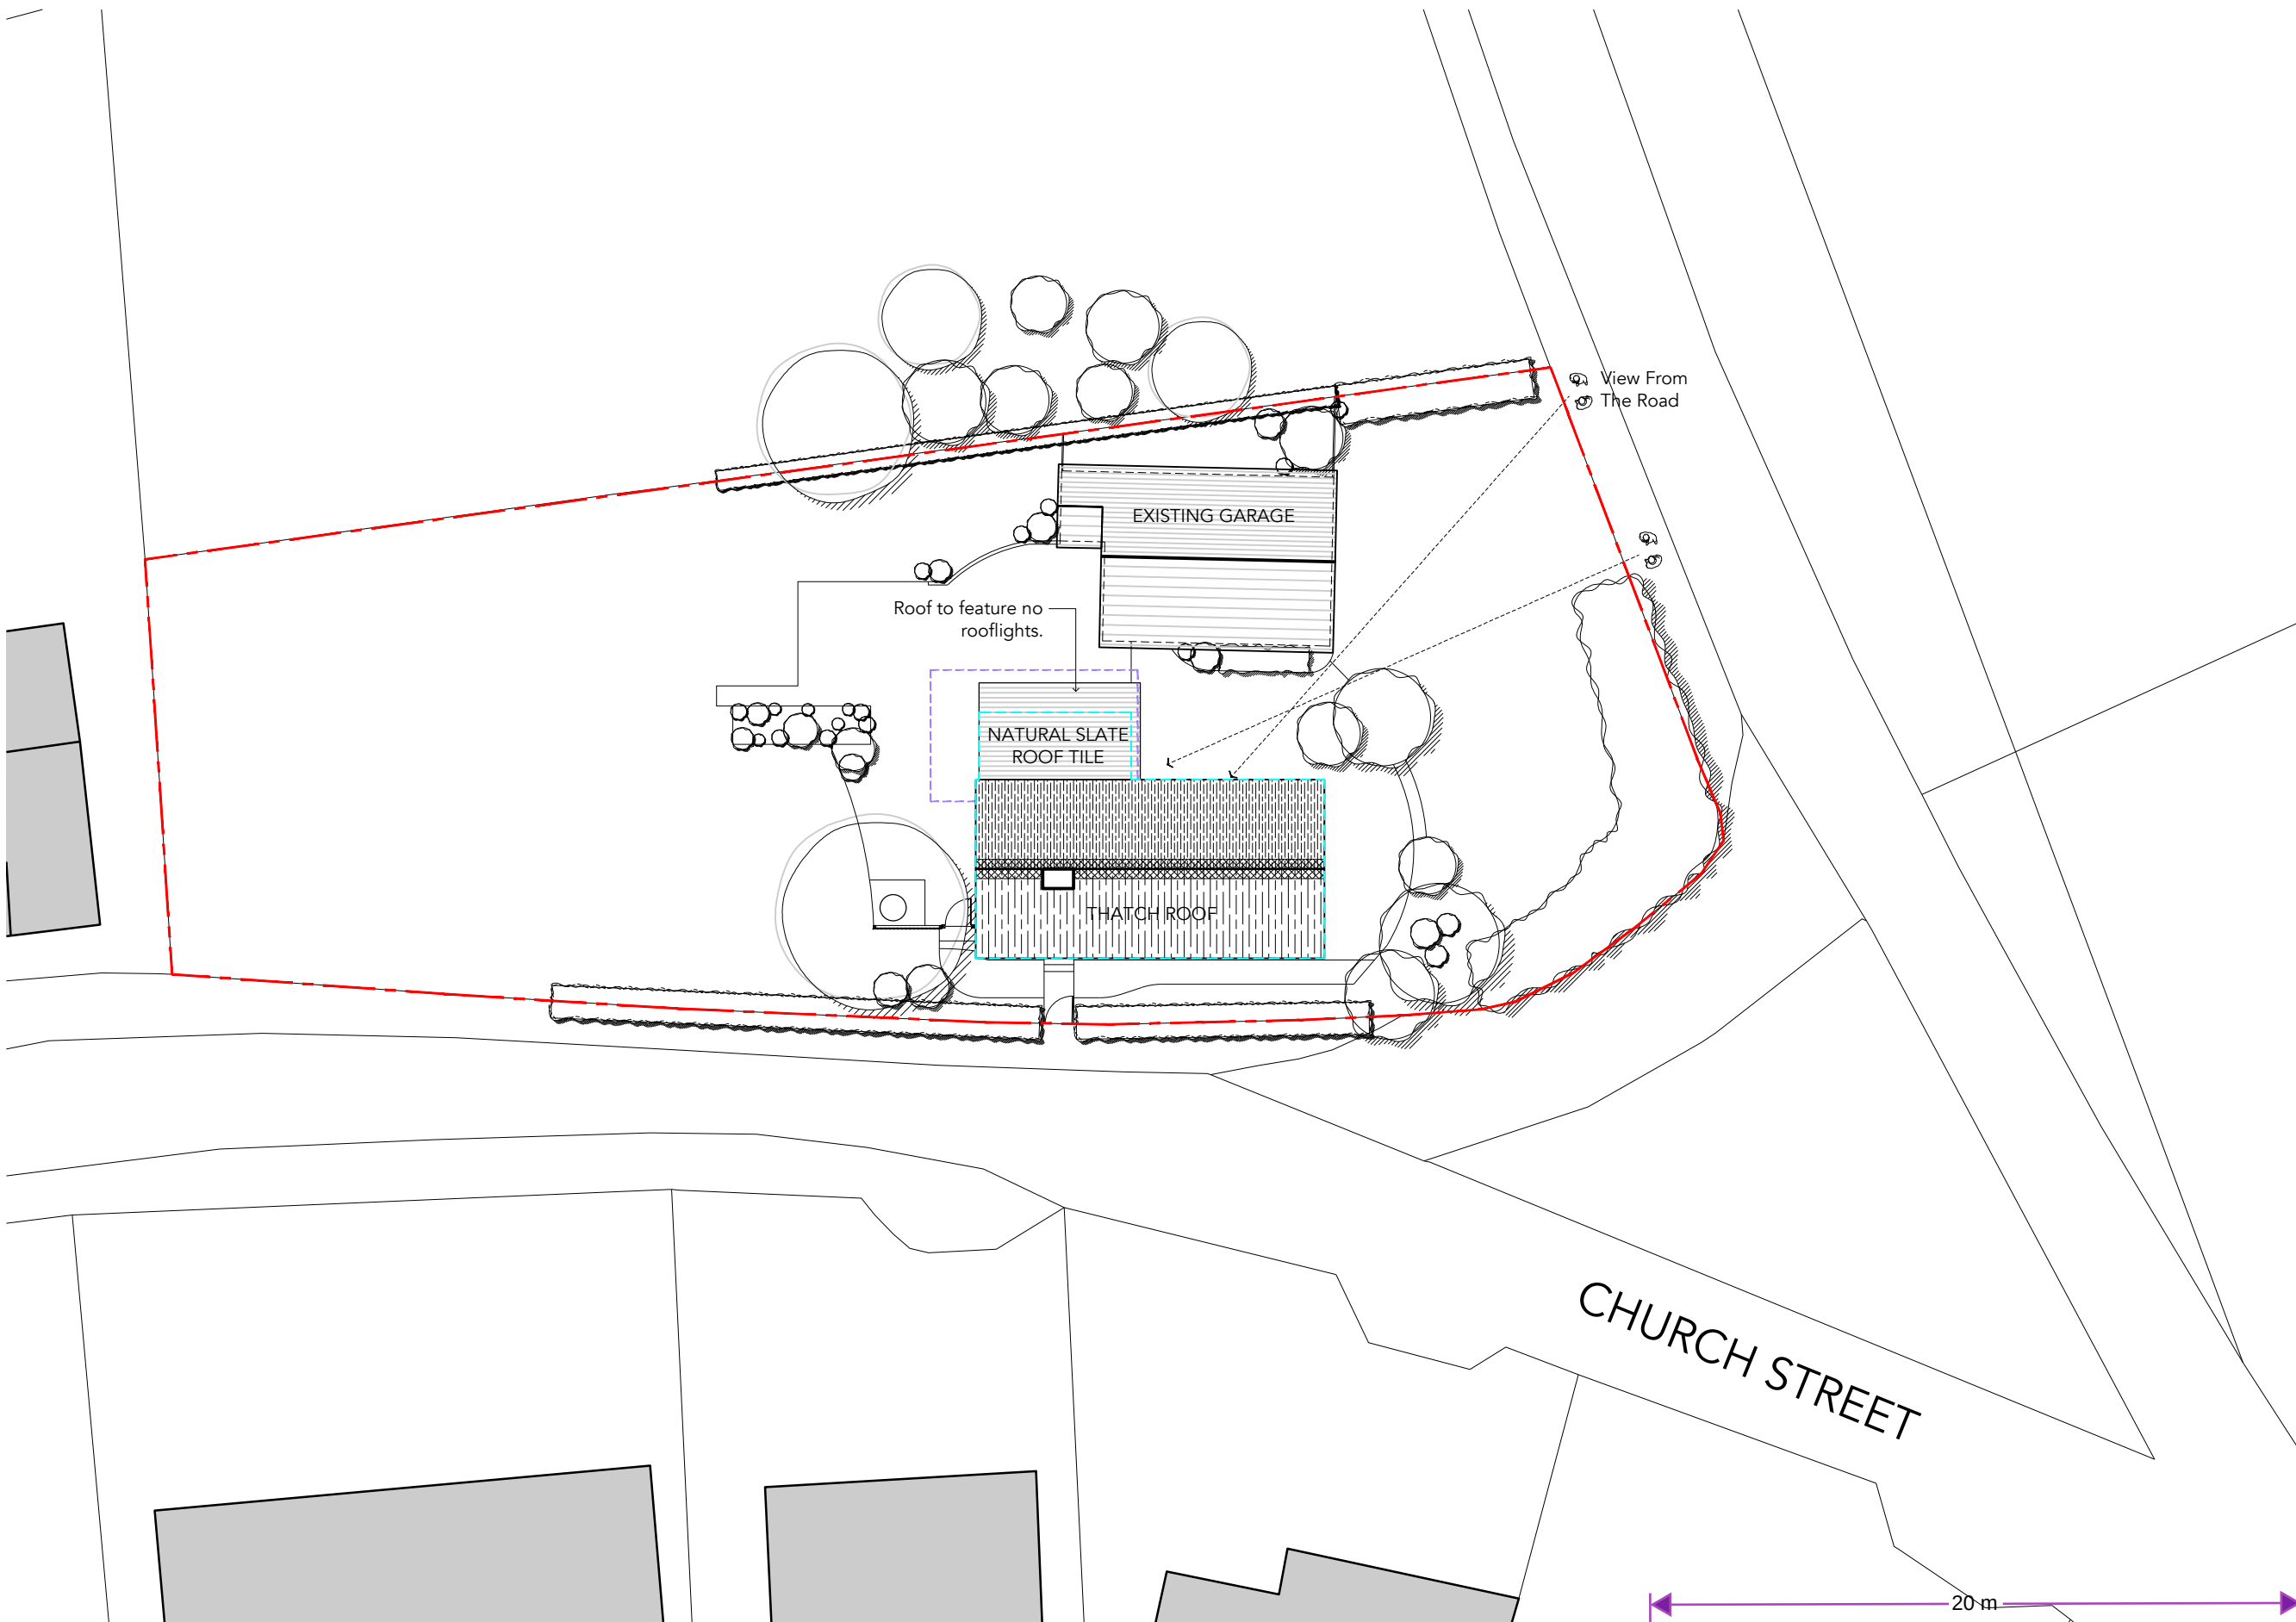

01 | 1:200 | SITE PLAN

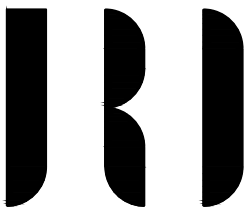

DRAWING INFORMATION
Drawing copyright of JRD Kent. Do not scale from drawings. Report all discrepancies, errors & omissions. Check dimensions on site before commencing works. Materials, Components & Workmanship to comply with British & European Standards. JRD Kent Ltd | info@jrdkent.com | 07506 911494

DRAWING REVISIONS
A 20.05.24 Drawings Amended:
- Size of extension reduced.
- Amount of glazing reduced.
- Rooflights removed from the proposal.
- Extension to no longer protrude beyond the side wall.

SCALE 1:200 0m 2 4 10 20

DRAWING KEY

- Outline of Previous Submission (20240178)
- Existing Building Line
- Application Boundary

Old Vicarage, Church Street, Higham,
Rochester ME3 7LR
PROPOSED SITE PLAN

SCALE 1:200 @ A3
DATE FEBRUARY 2024
PURPOSE PLANNING
REFERENCE 2331 P 100 REV A